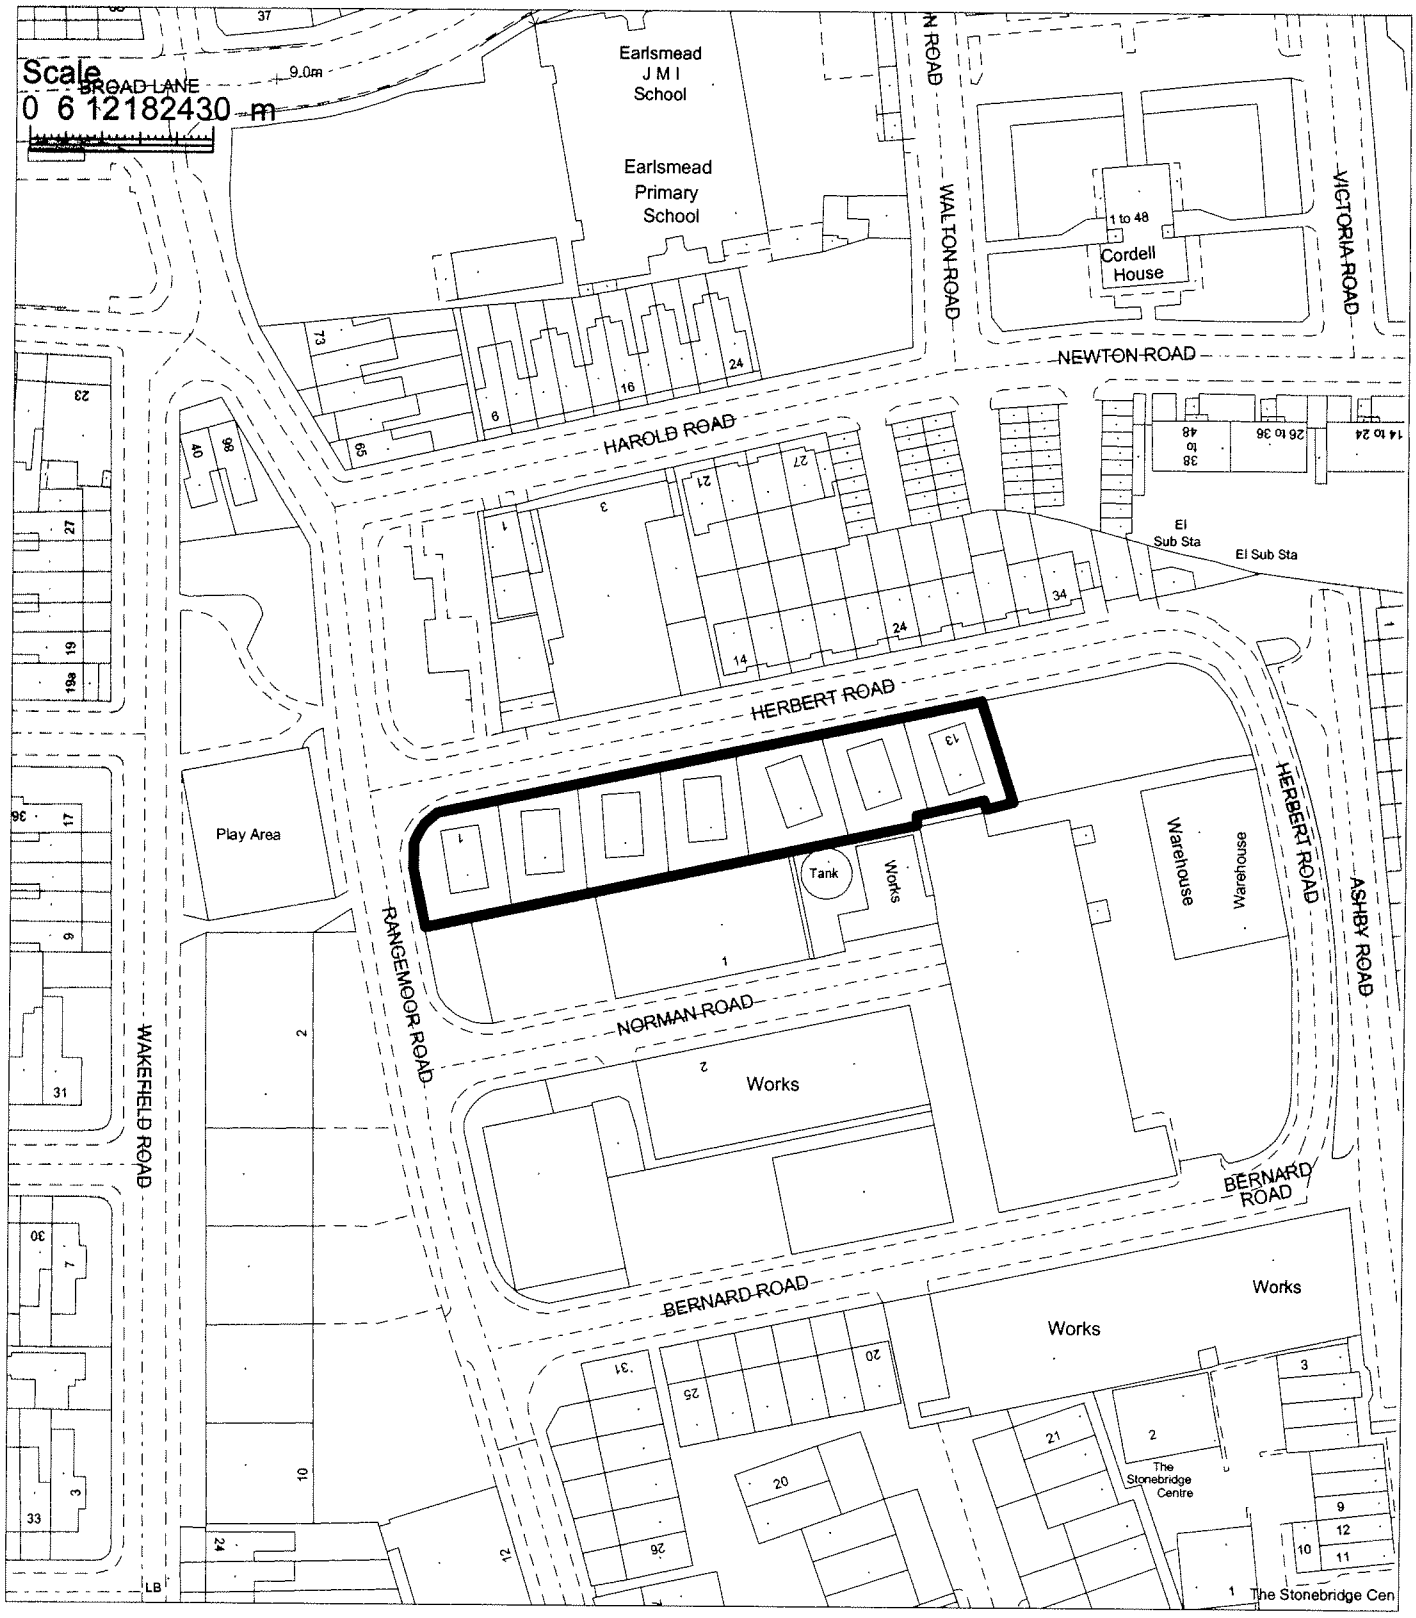

Reproduced from the Ordnance Survey mapping with the permission of the Controller of Her Majesty's Stationery Office. © Crown copyright. Unauthorised reproduction infringes crown copyright and may lead to prosecution or civil proceedings. LB Haringey 100017423 2005

Site plan

1-13 Herbert Road N15

HARINGEY COUNCIL

Directorate of Urban Environment

Marc Dorfman
Assistant Director
Planning & Regeneration
639 High Road
London N17 8BD

Tel 020 8489 0000
Fax 020 8489 5525

NORTH	Drawn by	MS
	Scale	1:1250
	Date	03/03/2009