


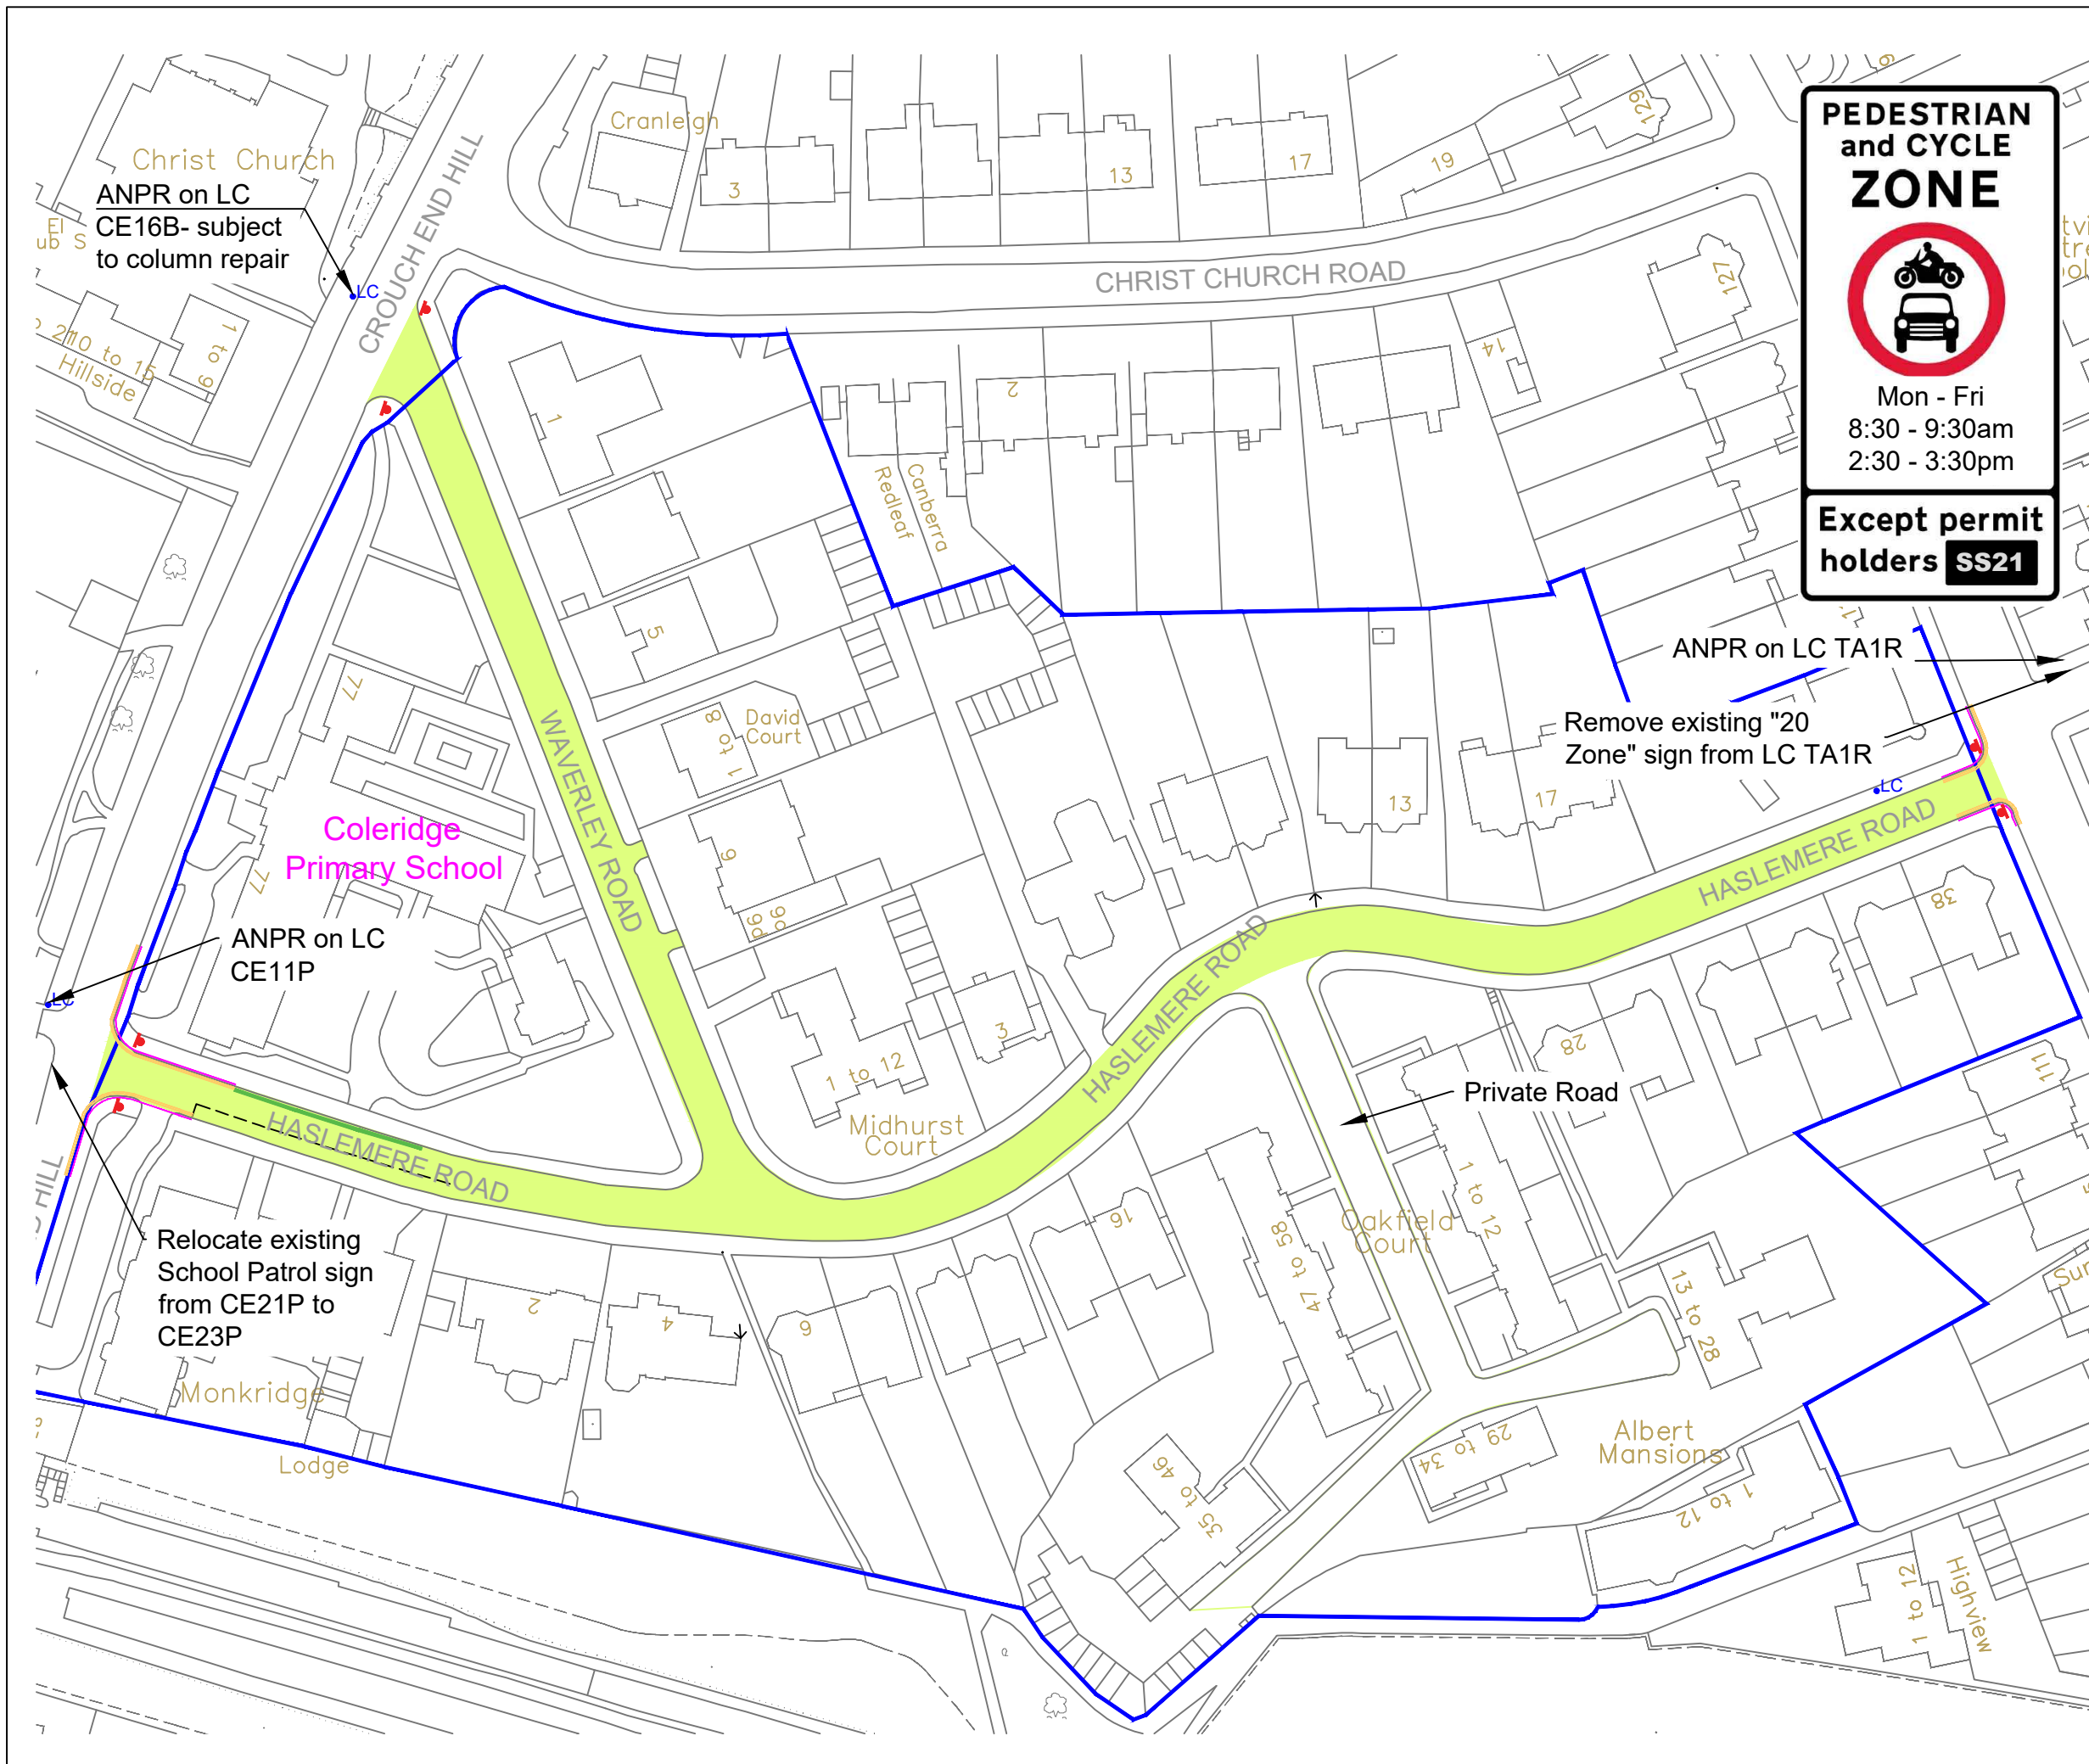


**PEDESTRIAN and CYCLE ZONE**

Mon - Fri  
8:30 - 9:30am  
2:30 - 3:30pm


**Except permit holders SS21**

This product includes mapping data licensed from Ordnance Survey with the permission of HMSO © Crown Copyright LBH 2021. All rights reserved.  
License number 100019199.

- NOTES:
- Proposed School Street
  - Proposed cycle/ped zone sign & post
  - Properties eligible for a school street exemption permit
  - Existing school keep clear
  - Existing double yellow road marking
  - Proposed no loading at any time restriction (double kerb blips)
  - LC Proposed lamp column for CCTV installation

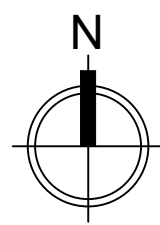

| *                                                                                  |             |                   |        |
|------------------------------------------------------------------------------------|-------------|-------------------|--------|
| Rev                                                                                | Description | Checked           | Date   |
| Project: School Street Batch 1c                                                    |             |                   |        |
| Title: Coleridge Primary School                                                    |             |                   |        |
| Path: S:\EN\Str\Str\High\Str\Fair\F Sustainable Transport\TPP Group\.....<br>..... |             |                   |        |
| Designed: AH                                                                       |             | Drawn: AH         |        |
| Scale: 1:500 @A3                                                                   |             | Checked: 31.03.21 |        |
| Org. No: RJHWP-###-ref                                                             |             |                   | Rev: - |

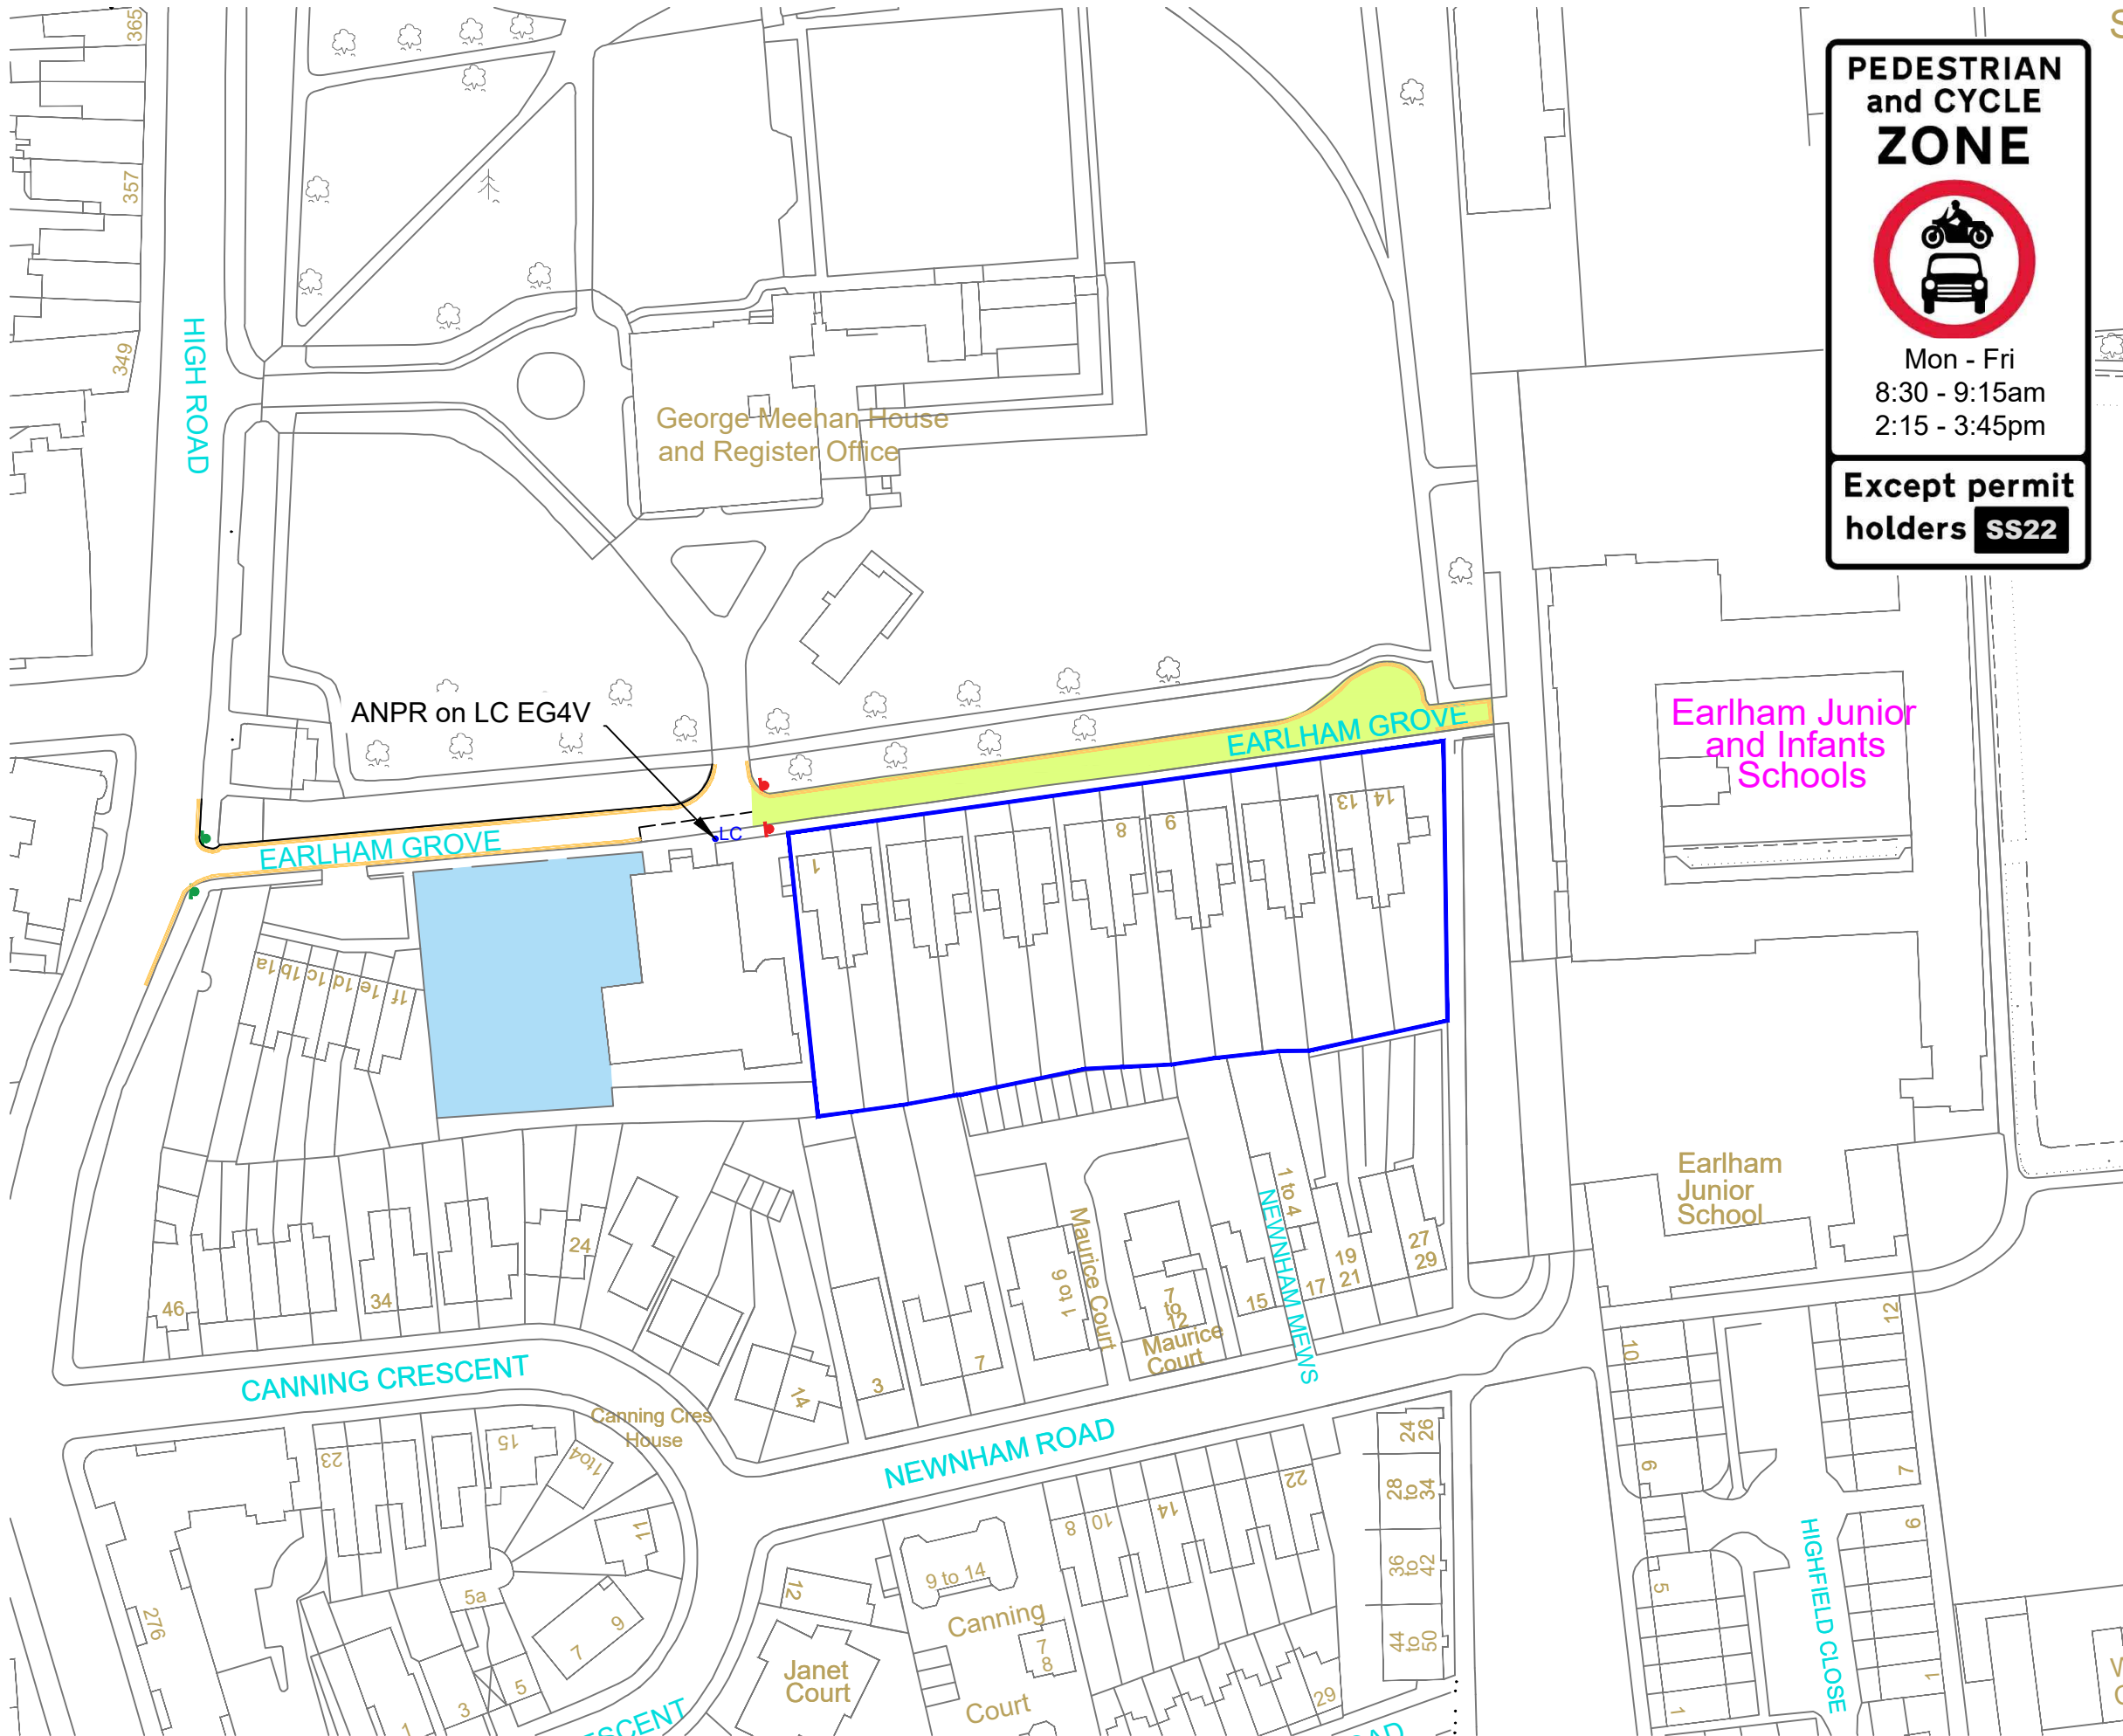

**PEDESTRIAN  
and CYCLE  
ZONE**


Mon - Fri  
8:30 - 9:15am  
2:15 - 3:45pm

**Except permit  
holders SS22**


This product includes mapping data licensed from Ordnance Survey with the permission of HMSO © Crown Copyright LBH 2021. All rights reserved.  
License number 100019199.

NOTES:

- Proposed School Street
- Existing car park
- Proposed cycle/ped zone sign & post
- Proposed advance School Street notification sign & post
- Properties eligible for a school street exemption permit
- Existing double yellow road marking & no waiting loading restriction
- LC Proposed lamp column for CCTV installation

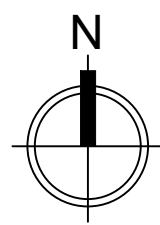

|                                    |  |                       |          |
|------------------------------------|--|-----------------------|----------|
| Rev                                |  |                       |          |
| Description                        |  | Checked               | Date     |
| Project:                           |  |                       |          |
| School Street Batch 1c             |  |                       |          |
| Title:                             |  |                       |          |
| Earham Primary School              |  |                       |          |
| Path:                              |  |                       |          |
| S:\EN\Sr\Sr\High\SnV\AI\TPP Group\ |  |                       |          |
| Designed:                          |  | Drawn:                | Checked: |
| AH                                 |  | AH                    |          |
| Scale:                             |  | Date Drawing Created: |          |
| 1:500 @A3                          |  | 31.03.21              |          |
| Org. No:                           |  |                       | Rev:     |
| RJHWP-###-ref                      |  |                       | -        |

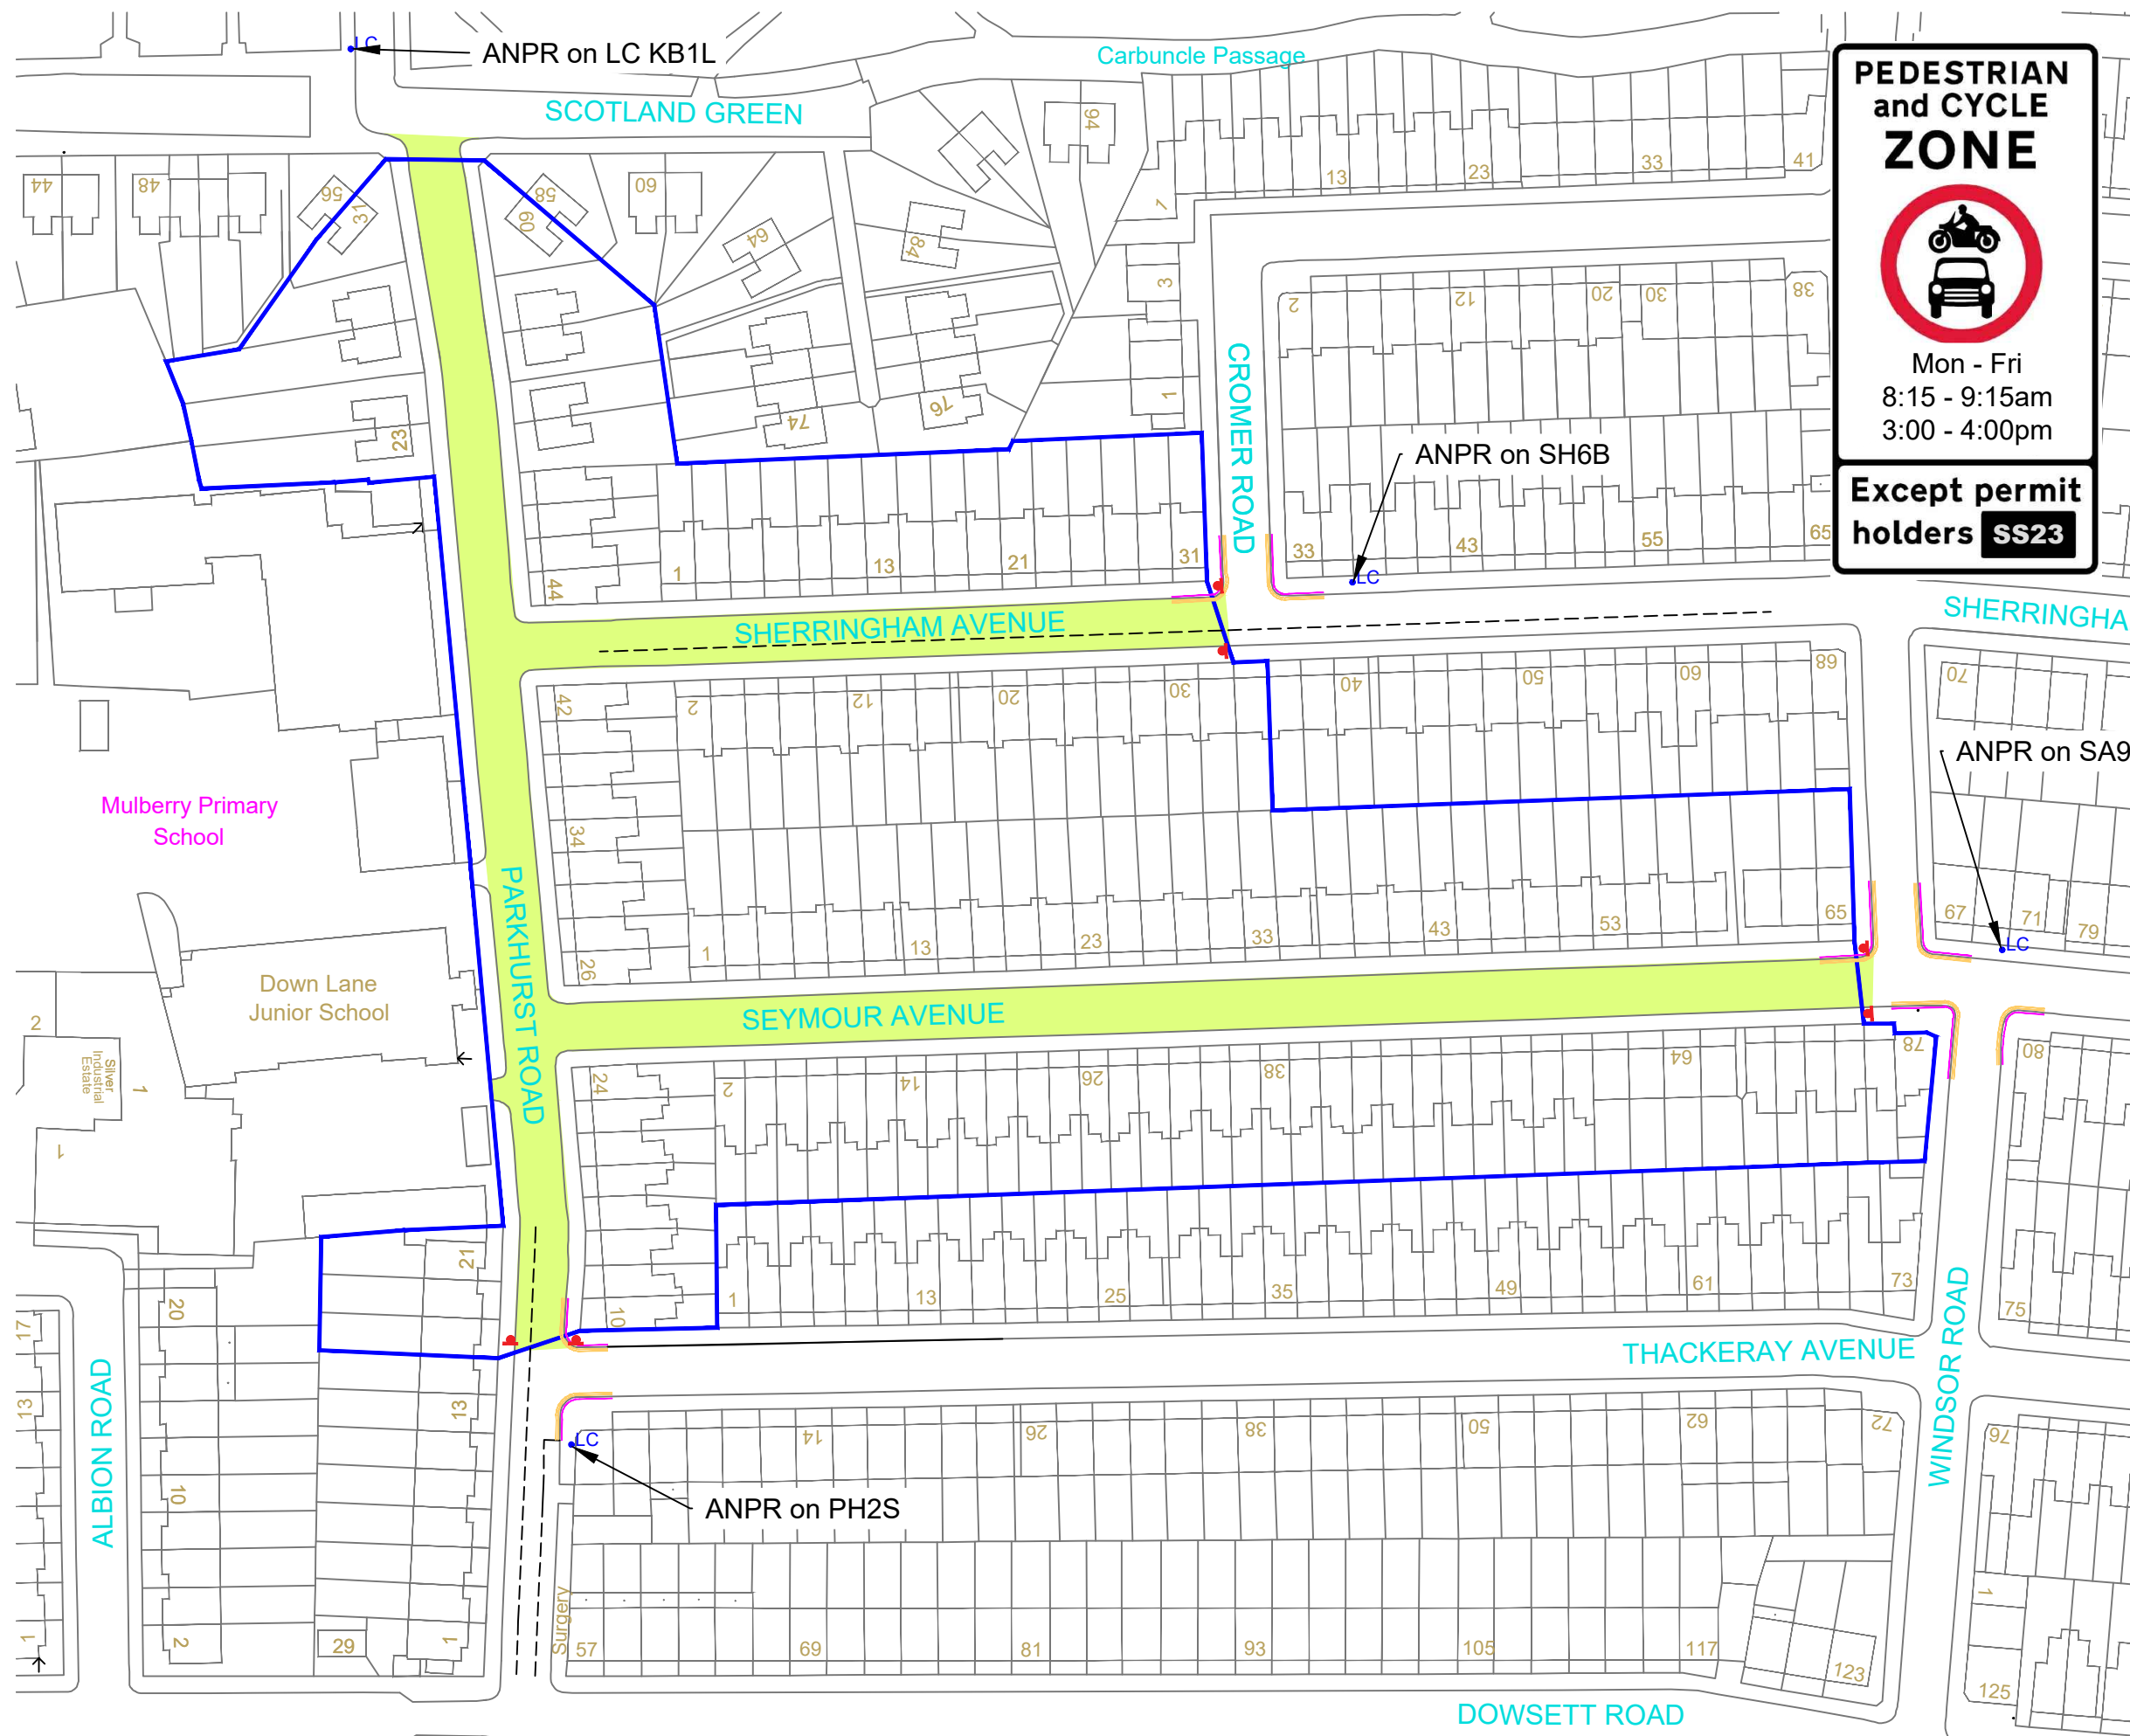

# PEDESTRIAN and CYCLE ZONE




Mon - Fri  
8:15 - 9:15am  
3:00 - 4:00pm

Except permit holders **SS23**

This product includes mapping data licensed from Ordnance Survey with the permission of HMSO © Crown Copyright LBH 2021. All rights reserved. License number 100019199.

## NOTES:

- Proposed School Street
- Proposed cycle/ped zone sign & post
- Properties eligible for a school street exemption permit
- Existing double yellow road marking
- Proposed no loading at any time restriction (double kerb blips) extent of existing double yellow road marking
- LC Proposed lamp column for CCTV installation

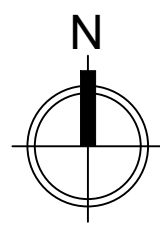

| *                                                                                |             |                                       |               |
|----------------------------------------------------------------------------------|-------------|---------------------------------------|---------------|
| Rev                                                                              | Description | Checked                               | Date          |
| Project:<br><br>School Street Batch 1c                                           |             |                                       |               |
| Title:<br><br>Mulberry Primary School                                            |             |                                       |               |
| Path:<br>S:\EN\Sr\Sr\High\Sr\FAIR\Sustainable Transport\TPP Group\.....<br>..... |             |                                       |               |
| Designed:<br><br>AH                                                              |             | Drawn:<br><br>AH                      |               |
|                                                                                  |             | Checked:                              |               |
| Scale:<br><br>1:500 @A3                                                          |             | Date Drawing Created:<br><br>22.02.21 |               |
| Org. No:<br><br>RJHWP ###-ref                                                    |             |                                       | Rev:<br><br>- |

## ENVIRONMENT & NEIGHBOURHOODS

5th Floor, Alexandra House, 10 Station Road, Wood Green, London N22 7TR  
Tel: 020 8489 0000 Fax: 020 8489 1251  
Director Place and Sustainability: Lyn Garner

