DO NOT SCALE

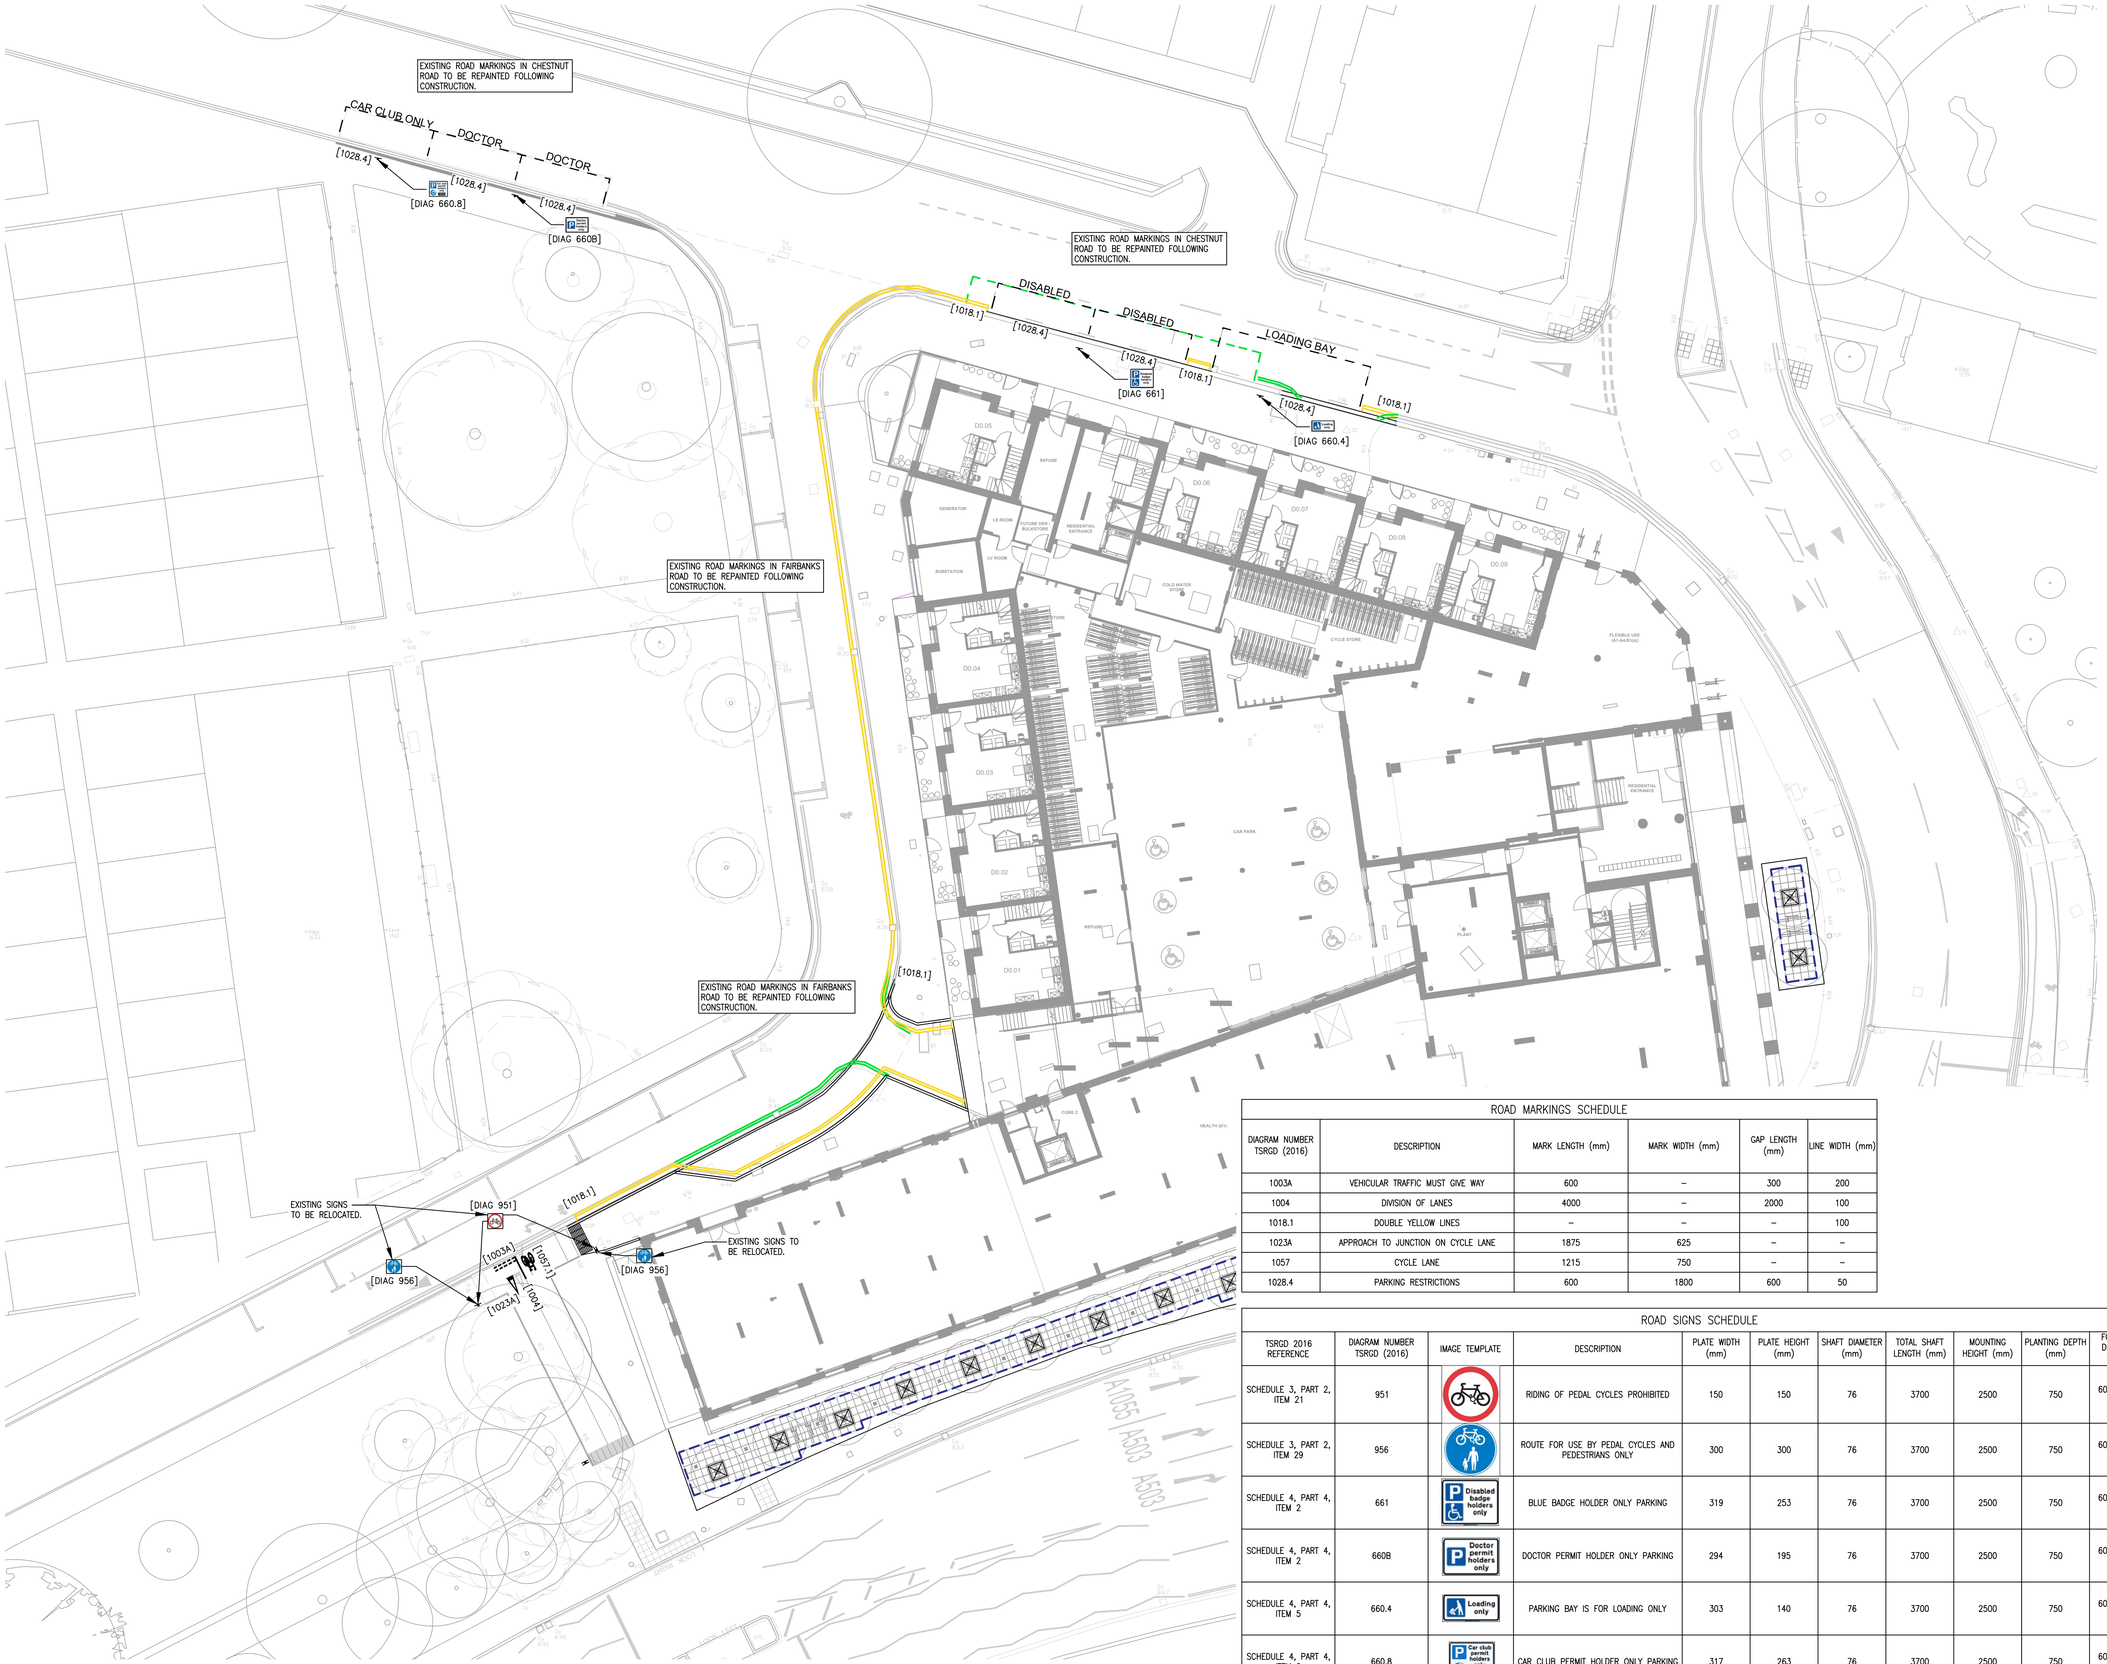

SIGNING AND LINING NOTES

1. This drawing to be read in conjunction with all relevant Architects, Engineers and Subcontractors drawings and details.
2. This drawing is based on topographical survey by United Living:

   Drawing Number BH-UL-PDF-100
   Dated 04/11/22
3. Unless noted otherwise, clauses refer to The Specification for highway Works: Volume 1 of the Manual of Contract Documents for Highway Works.
4. Refer to Architects drawings for details of all paving types & patterns, soft landscaping, fences, gates & bollards.
5. For lighting refer to document ref.SHD1009-SHD-HLG-WELB-CA-EC by SHD Ltd. For service supplies & ducting requirements, refer to Burohappold Engineering drawing ref. TH-SWI-XX-001-C-C12721-90-171.
6. This drawing is based on General Arrangement Plan by Adams & Sutherland:

   Drawing Number 0307-SW-00-DR-LA-0101 REV C2
   Dated 08/07/22

LINING LEGEND

S278 BOUNDARY

ROAD MARKINGS TO BE REMOVED

PROPOSED ROAD MARKINGS

LINING LAYOUT SUBJECT TO S278 APPROVAL FROM LONDON BOROUGH OF HARINGEY.

ROAD MARKINGS SCHEDULE

DIAGRAM NUMBER TSRGD (2016)	DESCRIPTION	MARK LENGTH (mm)	MARK WIDTH (mm)	GAP LENGTH (mm)	LINE WIDTH (mm)
1003A	VEHICULAR TRAFFIC MUST GIVE WAY	600	–	300	200
1004	DIVISION OF LANES	4000	–	2000	100
1018.1	DOUBLE YELLOW LINES	–	–	–	100
1023A	APPROACH TO JUNCTION ON CYCLE LANE	1875	625	–	–
1057	CYCLE LANE	1215	750	–	–
1028.4	PARKING RESTRICTIONS	600	1800	600	50

ROAD SIGNS SCHEDULE

TSRGD 2016 REFERENCE	DIAGRAM NUMBER TSRGD (2016)	IMAGE TEMPLATE	DESCRIPTION	PLATE WIDTH (mm)	PLATE HEIGHT (mm)	SHAFT DIAMETER (mm)	TOTAL SHAFT LENGTH (mm)	MOUNTING HEIGHT (mm)	PLANTING DEPTH (mm)	FOUNDATION DIMENSIONS (mm)
SCHEDULE 3, PART 2, ITEM 21	951		RIDING OF PEDAL CYCLES PROHIBITED	150	150	76	3700	2500	750	600 x 600 x 800
SCHEDULE 3, PART 2, ITEM 29	956		ROUTE FOR USE BY PEDAL CYCLES AND PEDESTRIANS ONLY	300	300	76	3700	2500	750	600 x 600 x 800
SCHEDULE 4, PART 4, ITEM 2	661		BLUE BADGE HOLDER ONLY PARKING	319	253	76	3700	2500	750	600 x 600 x 800
SCHEDULE 4, PART 4, ITEM 2	660B		DOCTOR PERMIT HOLDER ONLY PARKING	294	195	76	3700	2500	750	600 x 600 x 800
SCHEDULE 4, PART 4, ITEM 5	660.4		PARKING BAY IS FOR LOADING ONLY	303	140	76	3700	2500	750	600 x 600 x 800
SCHEDULE 4, PART 4, ITEM 2	660.8		CAR CLUB PERMIT HOLDER ONLY PARKING	317	263	76	3700	2500	750	600 x 600 x 800

MK	REVISION	BY	DATE
P5	UPDATED TO SUIT COMMENTS FROM LBH TRAFFIC ORDER TEAM. DISABLED PARKING BAY SIZES AMENDED.	DR	16/08/23
P4	UPDATED TO SUIT CLIENT TEAM COMMENTS PARKING BAYS AMENDED TO SUIT TSRGD STANDARDS. MOUNTING HEIGHTS, FOUNDATION DIMENSIONS AND SIGN POSITIONS AMENDED.	DR	08/08/23
P3	UPDATED TO SUIT COMMENTS FROM LBH AND CLIENT TEAM ENGINEERS. ADOPTABLE BOUNDARIES AND LINING (DYL AND PARKING BAYS) CHANGED TO SUIT FEEDBACK.	DR	04/07/23
P2	TECHNICAL APPROVAL ISSUE	DR	13/04/23
P1	UPDATED TO LATEST ARCHITECTS LAYOUT	JA	02/02/23

DRAWING STATUS

PRELIMINARY

DRAWING TITLE

LONDON BOROUGH OF HARINGEY S278 SIGNING AND LINING LAYOUT

PROJECT

WELBOURNE, TOTTENHAM, LONDON.
Project Number: P22-863

simpson | tws
Unit B10
Elmbridge Court Business Park
Gloucester GL3 1JZ
T: 01452 309 727
E: mail@simpsoneng.com
W: www.simpsoneng.com
London, Henley-on Thames, Gloucester and Exeter

Drawn	Ch'kd	Scales	Date
DK	JA	1:200	NOV 2022

Purpose of Issue

FOR APPROVAL

Drawing Number	Revision
0307-SMP-SW-L00-DR-00004	P5

A1