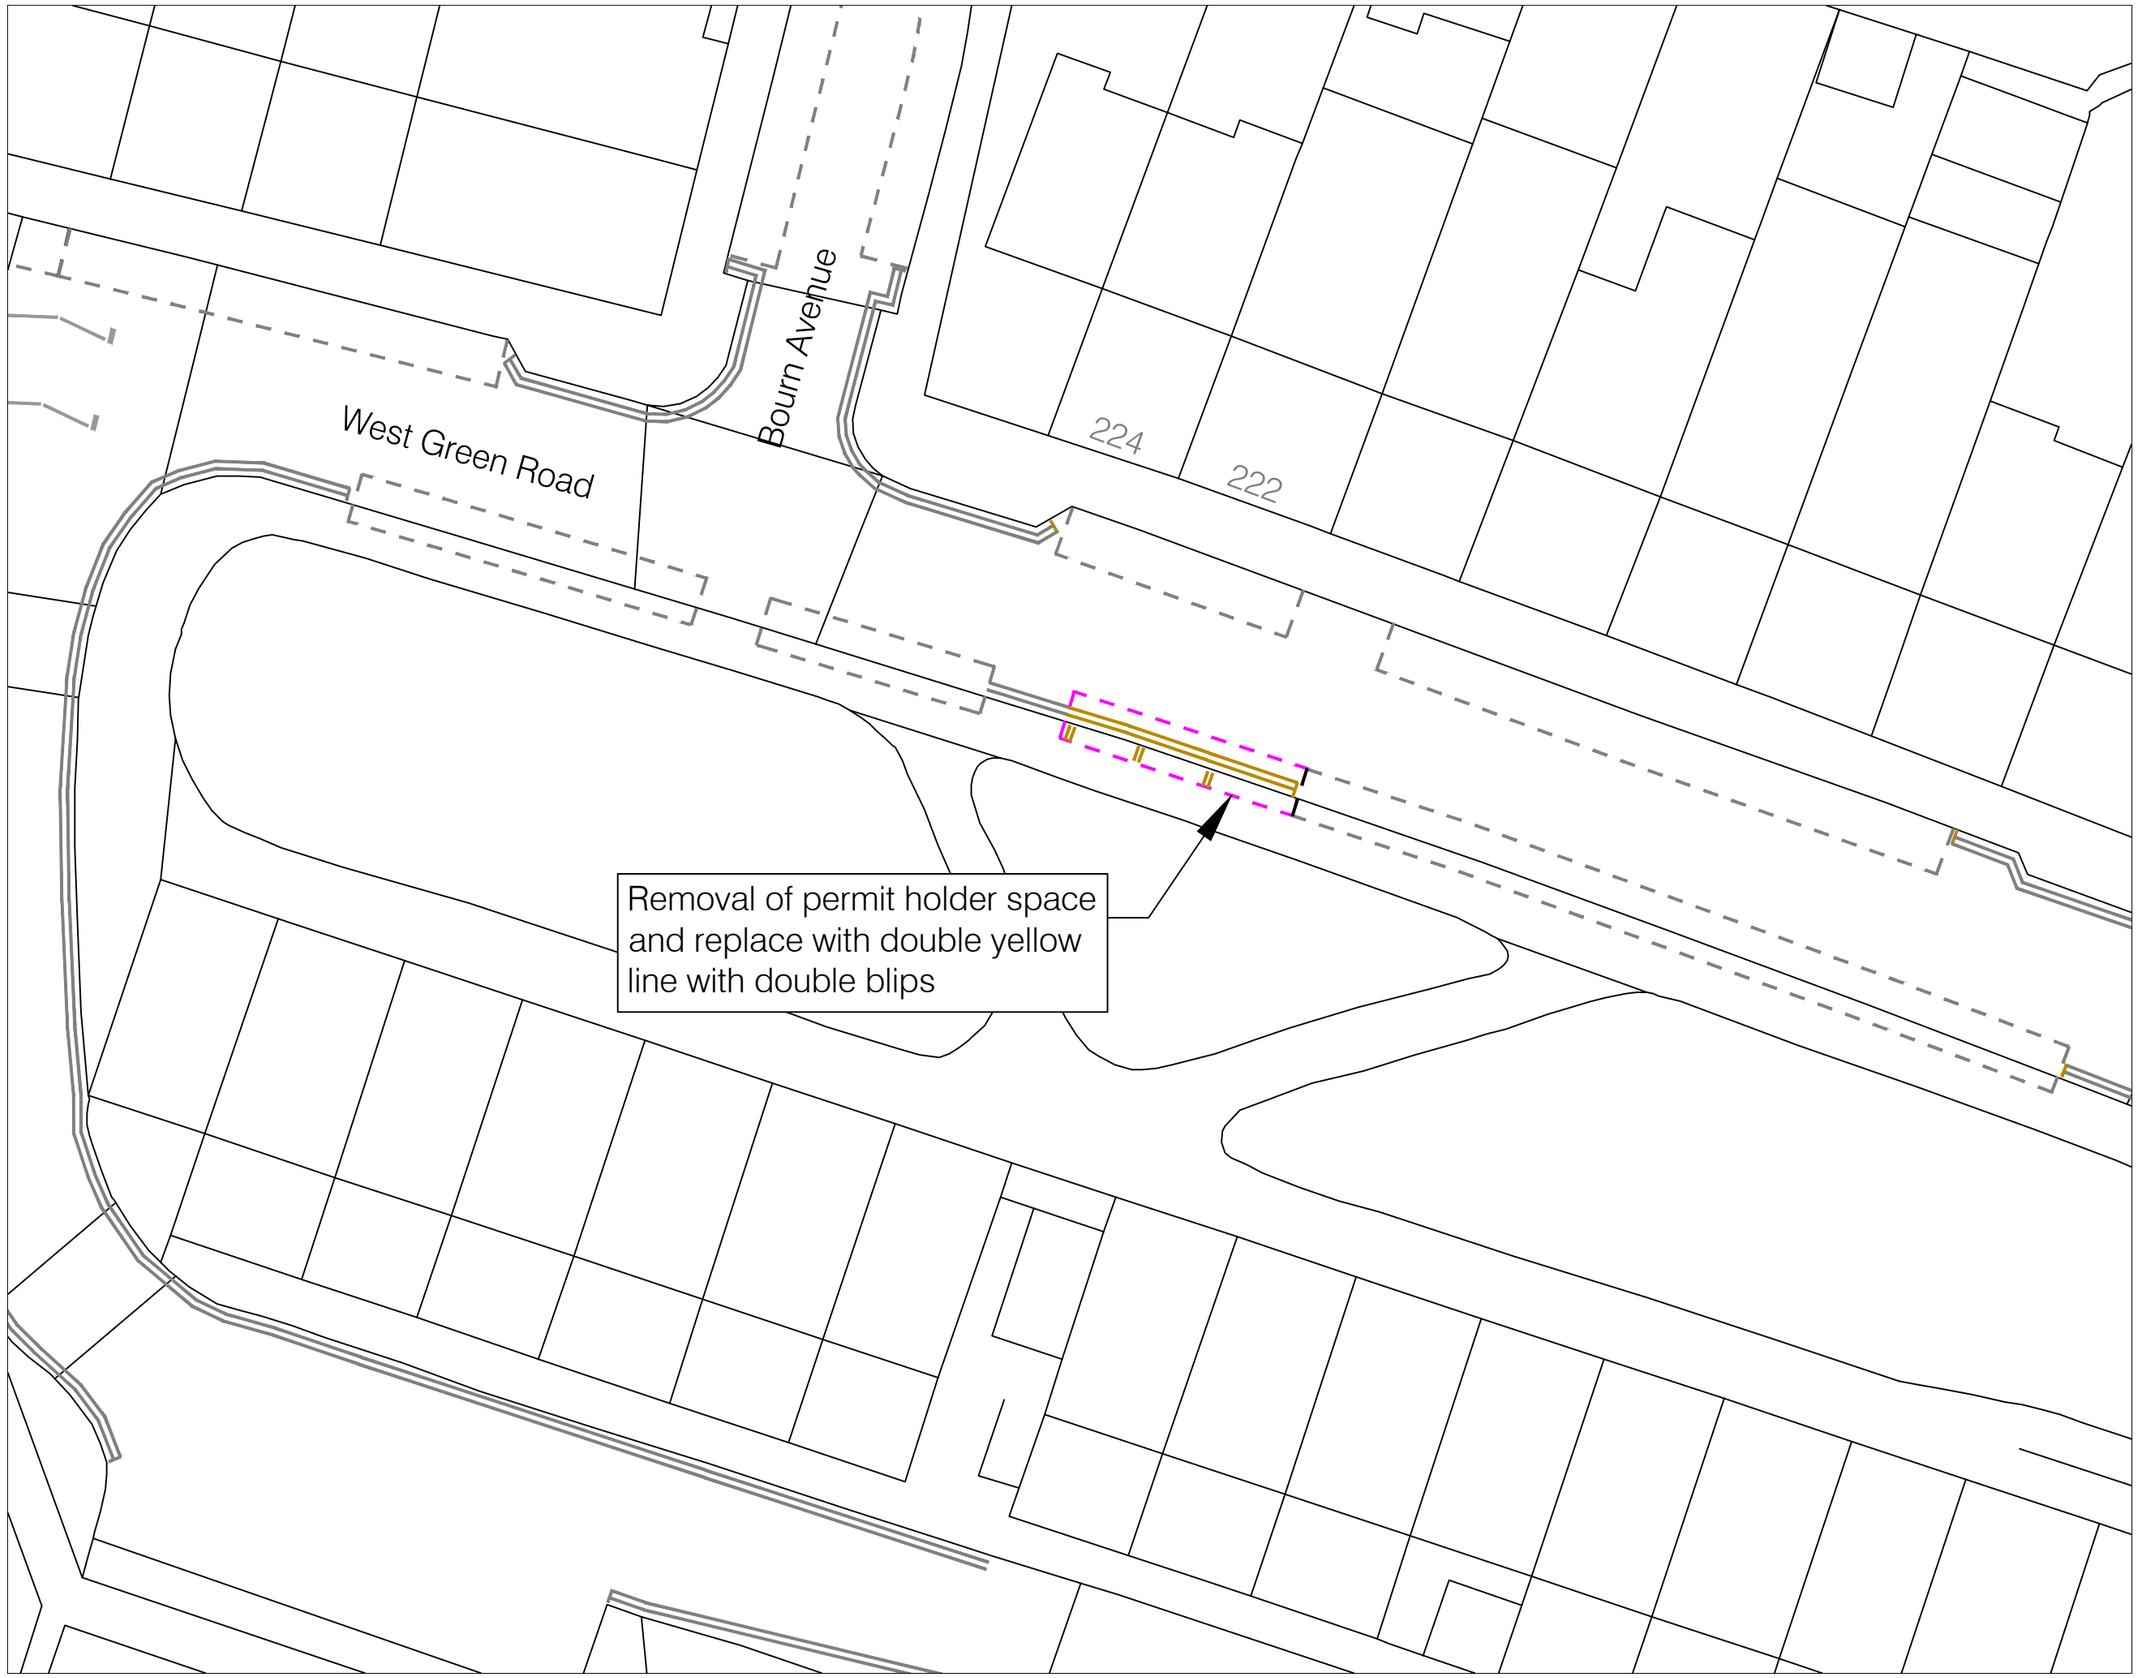


NOTES:

- EXISTING ROAD MARKINGS
- PROPOSED ROAD MARKINGS
- REMOVAL OF PERMIT HOLDER SPACE

| Rev | Description | Checked | Date |
|---|---|---|---|

Project:
WEST GREEEN ROAD

Title:
ROAD SAFETY
IMPROVEMENT MEASURES

Path:

Designed: AL | Drawn: AL | Checked: YK

Scale: 1:2[illegible] | Date Drawing Created:

Drg. No: 22-23/SC/BTM/009 | Rev: -

DRAFT

Haringey LONDON

www.haringey.gov.uk