PROPOSED ZEBRA CROSSING
PALACE GATES ROAD, N22

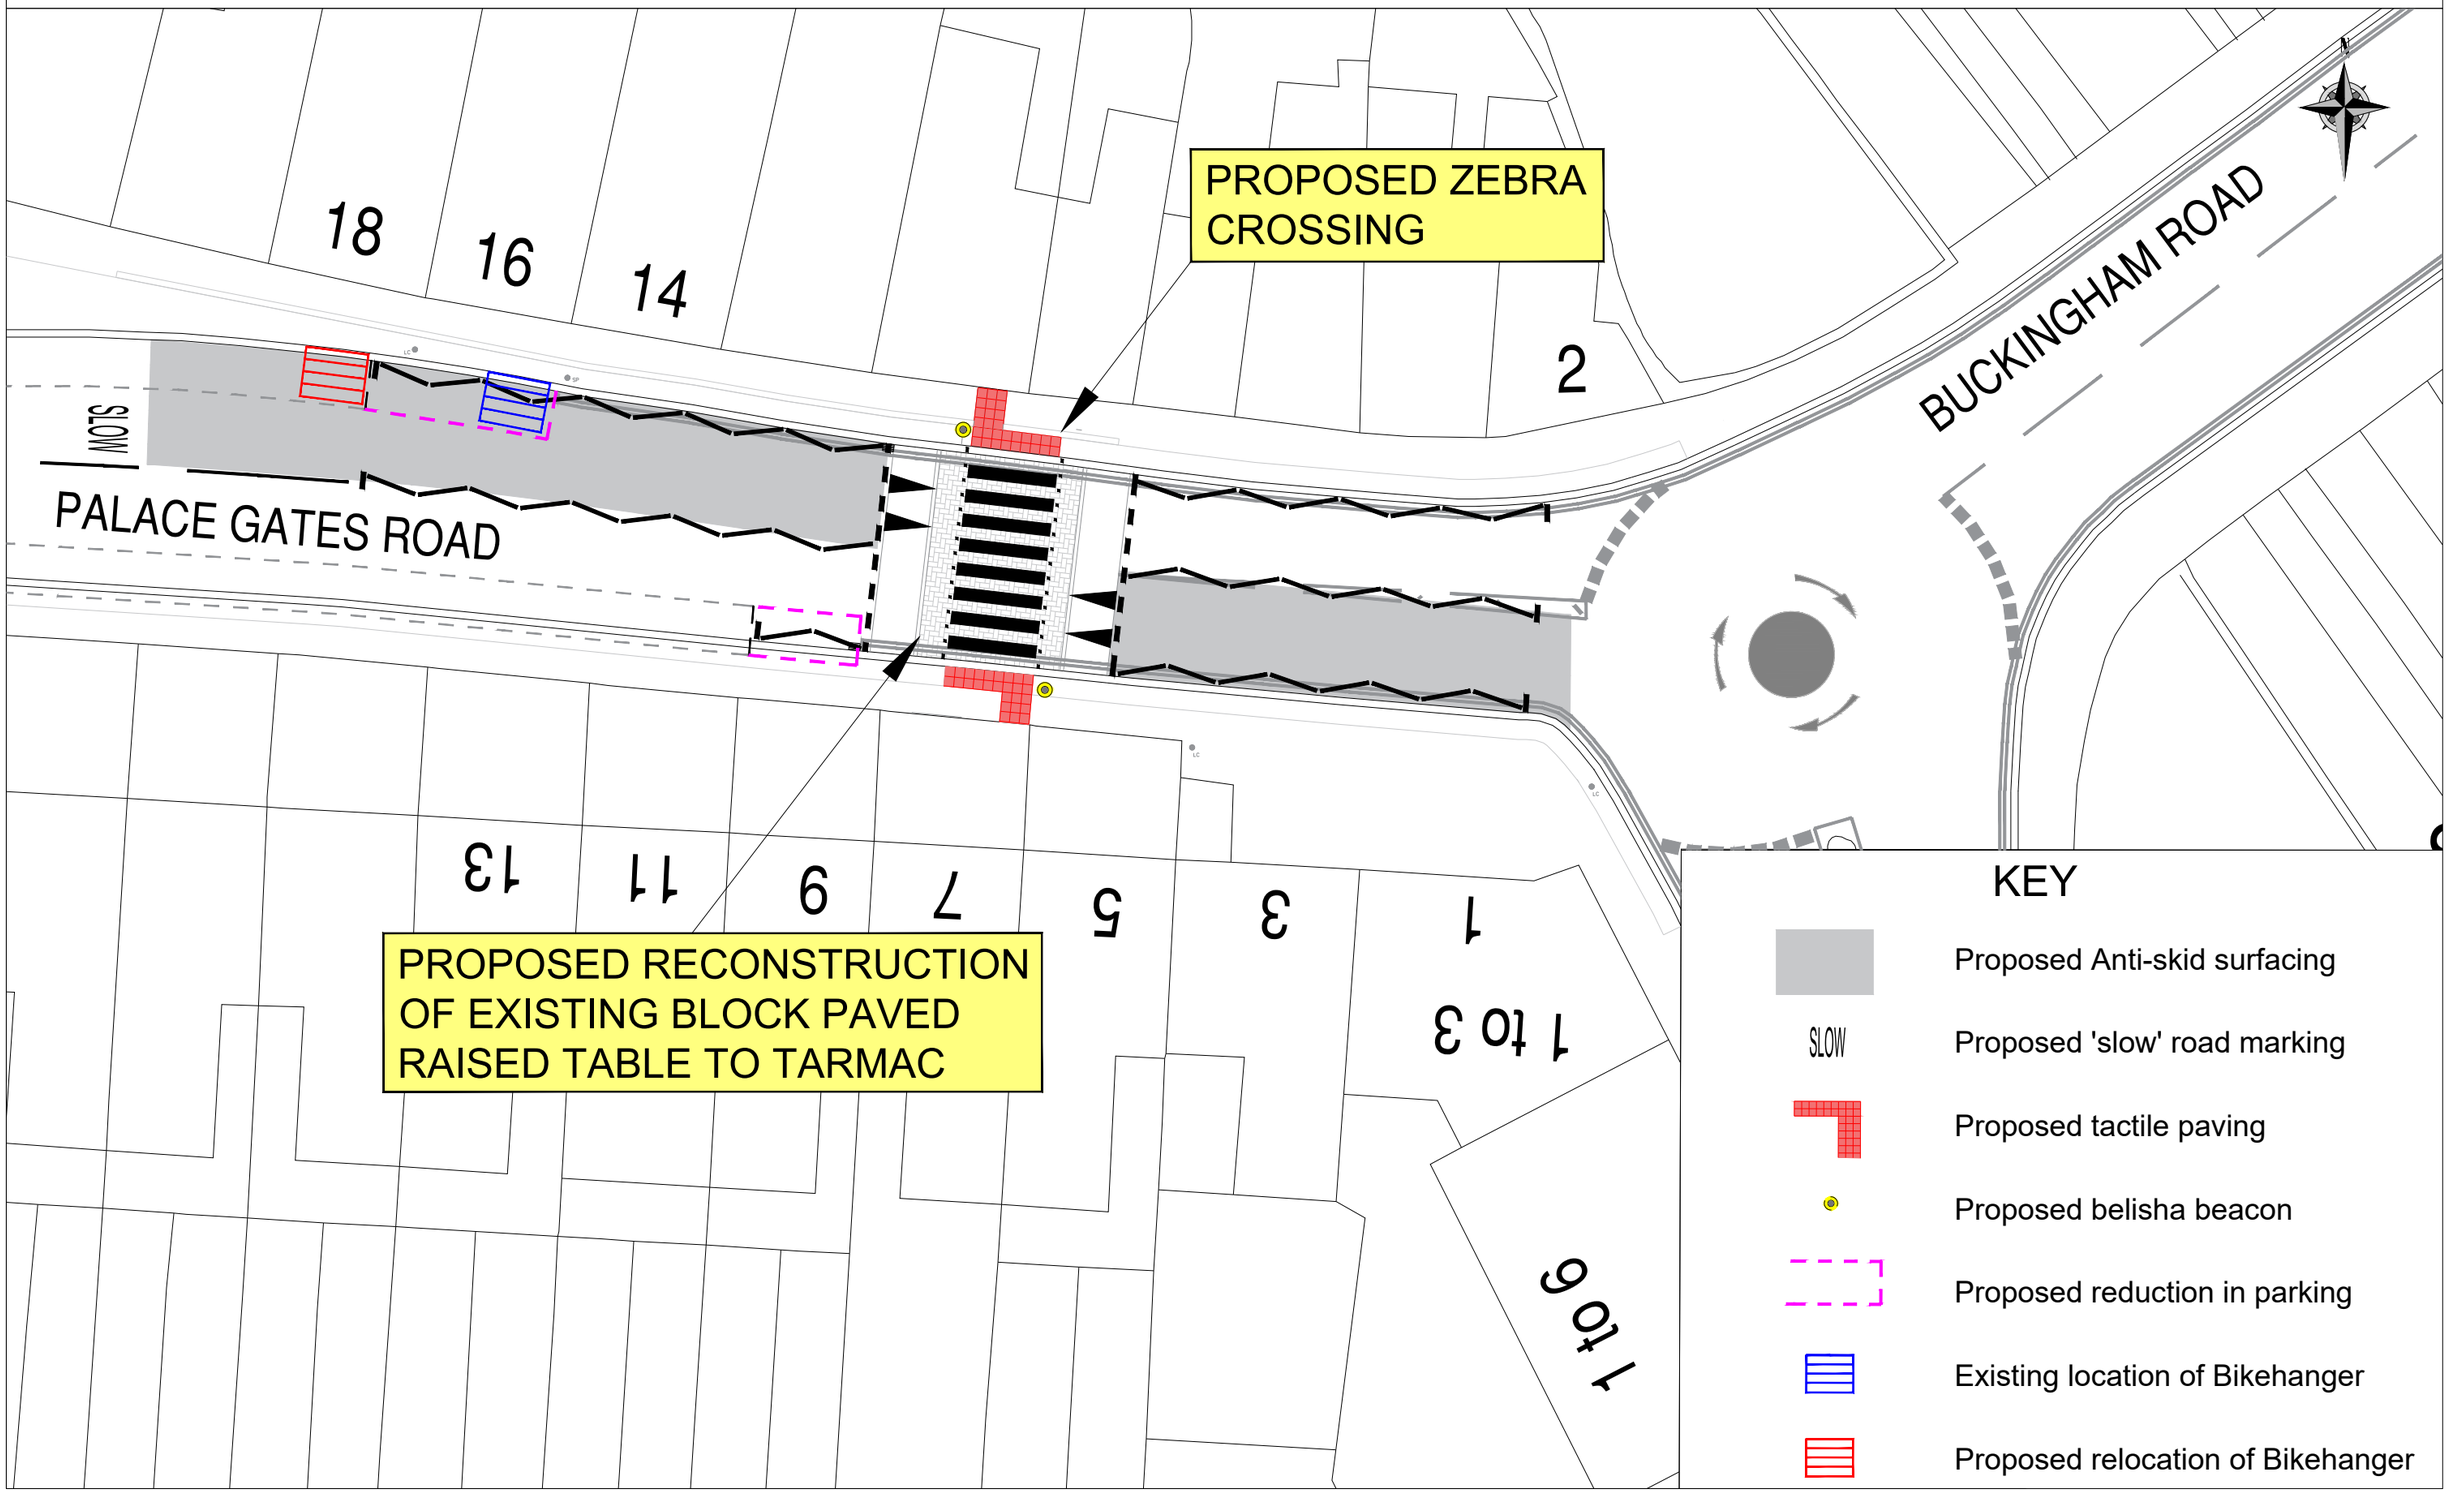

This product includes mapping data licensed from Ordnance Survey with the permission of HMSO © Crown Copyright LBH 2011. All rights reserved. License number 100019199.