Location 2

Rev.	Date	Notes	Drawn by	Checked by
A	19.03.2014	Drawing updated and amended to co-ordinate with current Design Team Information, Clients latest comments and Quantity Surveyor	CRE	LRW
B	16.04.2014	Issued for Tender	CRE	LRW
C	14.08.2014	Revised drawing in accordance with clients instructions	CRE	LRW
D	20.01.2015	Construction Issue	CRE	LRW

Fire escape

location 2
Alcohol sales + Consumption

Toilets provision

Alcohol sales + Storage

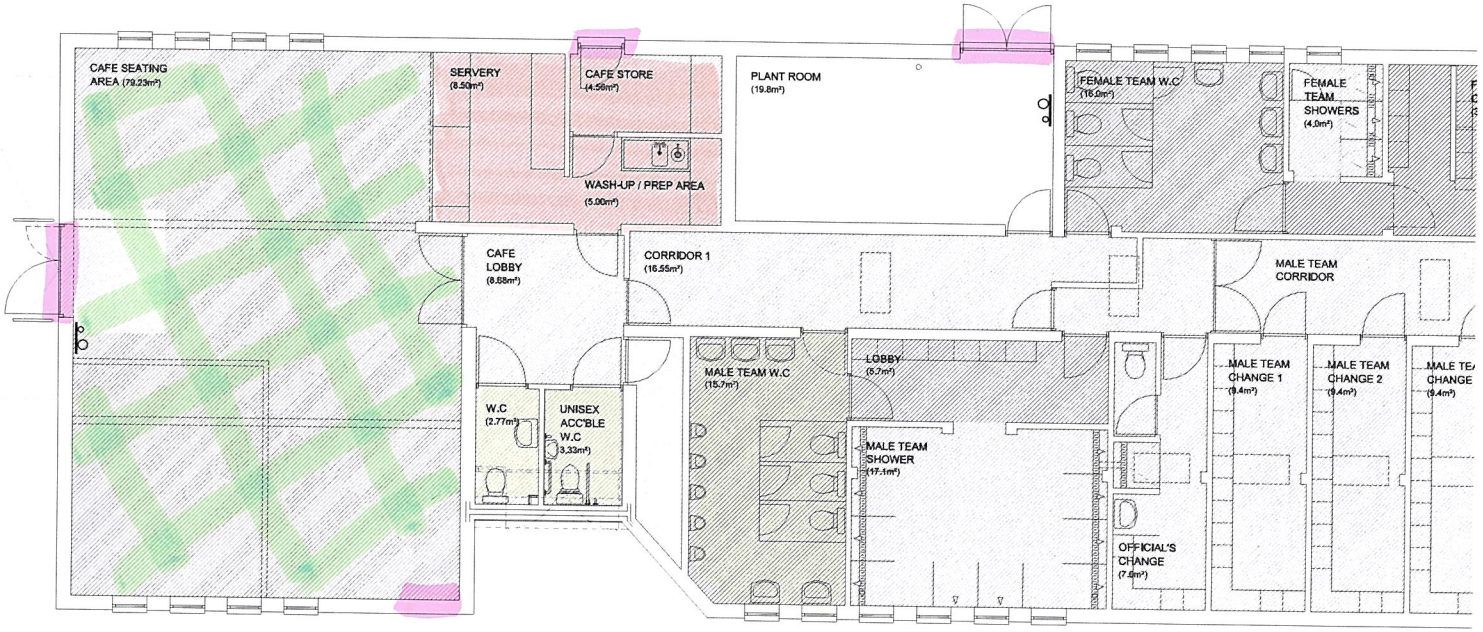

PROPOSED OLD PAVILION FLOOR PLAN

SCALE BAR 1:50 @ A1

0m 1m 2m 3m 4m 5m 6m 7m 8m 9m 10m

KEY TO FLOOR FINISHES

- Existing floor finish retained unaltered
- Existing ceramic/quarry floor tiles retained, grout repaired where necessary and deep cleaned with proprietary floor tile cleaner
- Screed finish
- Ardex or equal approved levelling compound over existing ceramic/quarry tiles covered with 2mm thick Altro 'Aquarius' wet area safety flooring. 150mm high vinyl skirting incorporating Altro 38R coved former and C8 capille strip
- Floor surface prepared in accordance with manufacturer's recommendations and specification prior to applying 2 coats of Dulux Trade Floorshield - colour subject to clients confirmation
- Ardex or equal approved levelling compound over existing ceramic/quarry tiles covered with 4mm thick Altro 'Atlas 40' tough safety flooring. 150mm high vinyl skirting incorporating Altro 38R coved former and C7 capille strip
- Ardex or equal approved levelling compound over existing ceramic/quarry tiles covered with 4mm thick Altro 'Atlas 40' tough safety flooring. 150mm high vinyl skirting incorporating Altro 38R coved former and C8 capille strip
- Ardex or equal approved levelling compound over screed covered with 4mm thick Altro 'Atlas 40' tough safety flooring. 150mm high vinyl skirting incorporating Altro 38R coved former and C8 capille strip
- Ardex or equal approved levelling compound covered with 6mm WBP Ply and 15mm thick Jaymart Alligator-Wardcord heavy duty entrance matting. Colour 17 Anthracite. Met well framed with Gradus UMFA18 trim.
- Ardex or equal approved levelling compound over existing ceramic/quarry tiles covered with 2mm thick Altro 'Aquarius' wet area safety flooring. 150mm high vinyl skirting incorporating Altro 38R coved former and C7 capille strip
- Ardex or equal approved levelling compound over existing ceramic/quarry tiles covered with Armtico Assure 2.5mm thick slip resistant Linear Metallic Steel tiles (457 x 457mm)

NOTE:

Floor finishes to be laid in strict accordance with manufacturers instructions and recommendations including for all sub floor preparation, trims, levelling screeds and bonding coats etc... allowing a flush surface between materials.

For skirtings, step nosings and inserts refer to seperate schedule.

CONSTRUCTION ISSUE

ABBEY DESIGN
ARCHITECTURAL SERVICES LTD
Canterbury Innovation Centre
University Road
Canterbury
Kent, CT2 7FG
Tel. 07956 878012
www.abbey-design.org
email: admin@abbey-design.org

Project: WHITE HART LANE COMMUNITY SPORTS PROJECT, WHITE HART LANE, WOOD GREEN, N22 5QW	Drawing Title: OLD PAVILION PROPOSED FLOOR FINISHES - SHEET 1 of 2
	Scale @ A1: 1:50 · Scale @ A3: 1:100 · Drawn by: CRE · Checked by: LRW
Client: FUSION LIFESTYLE	Issue Status: CONSTRUCTION · Date: FEB 14 · Revision: D
	Project number: 13/263 · Drawing number: OP14