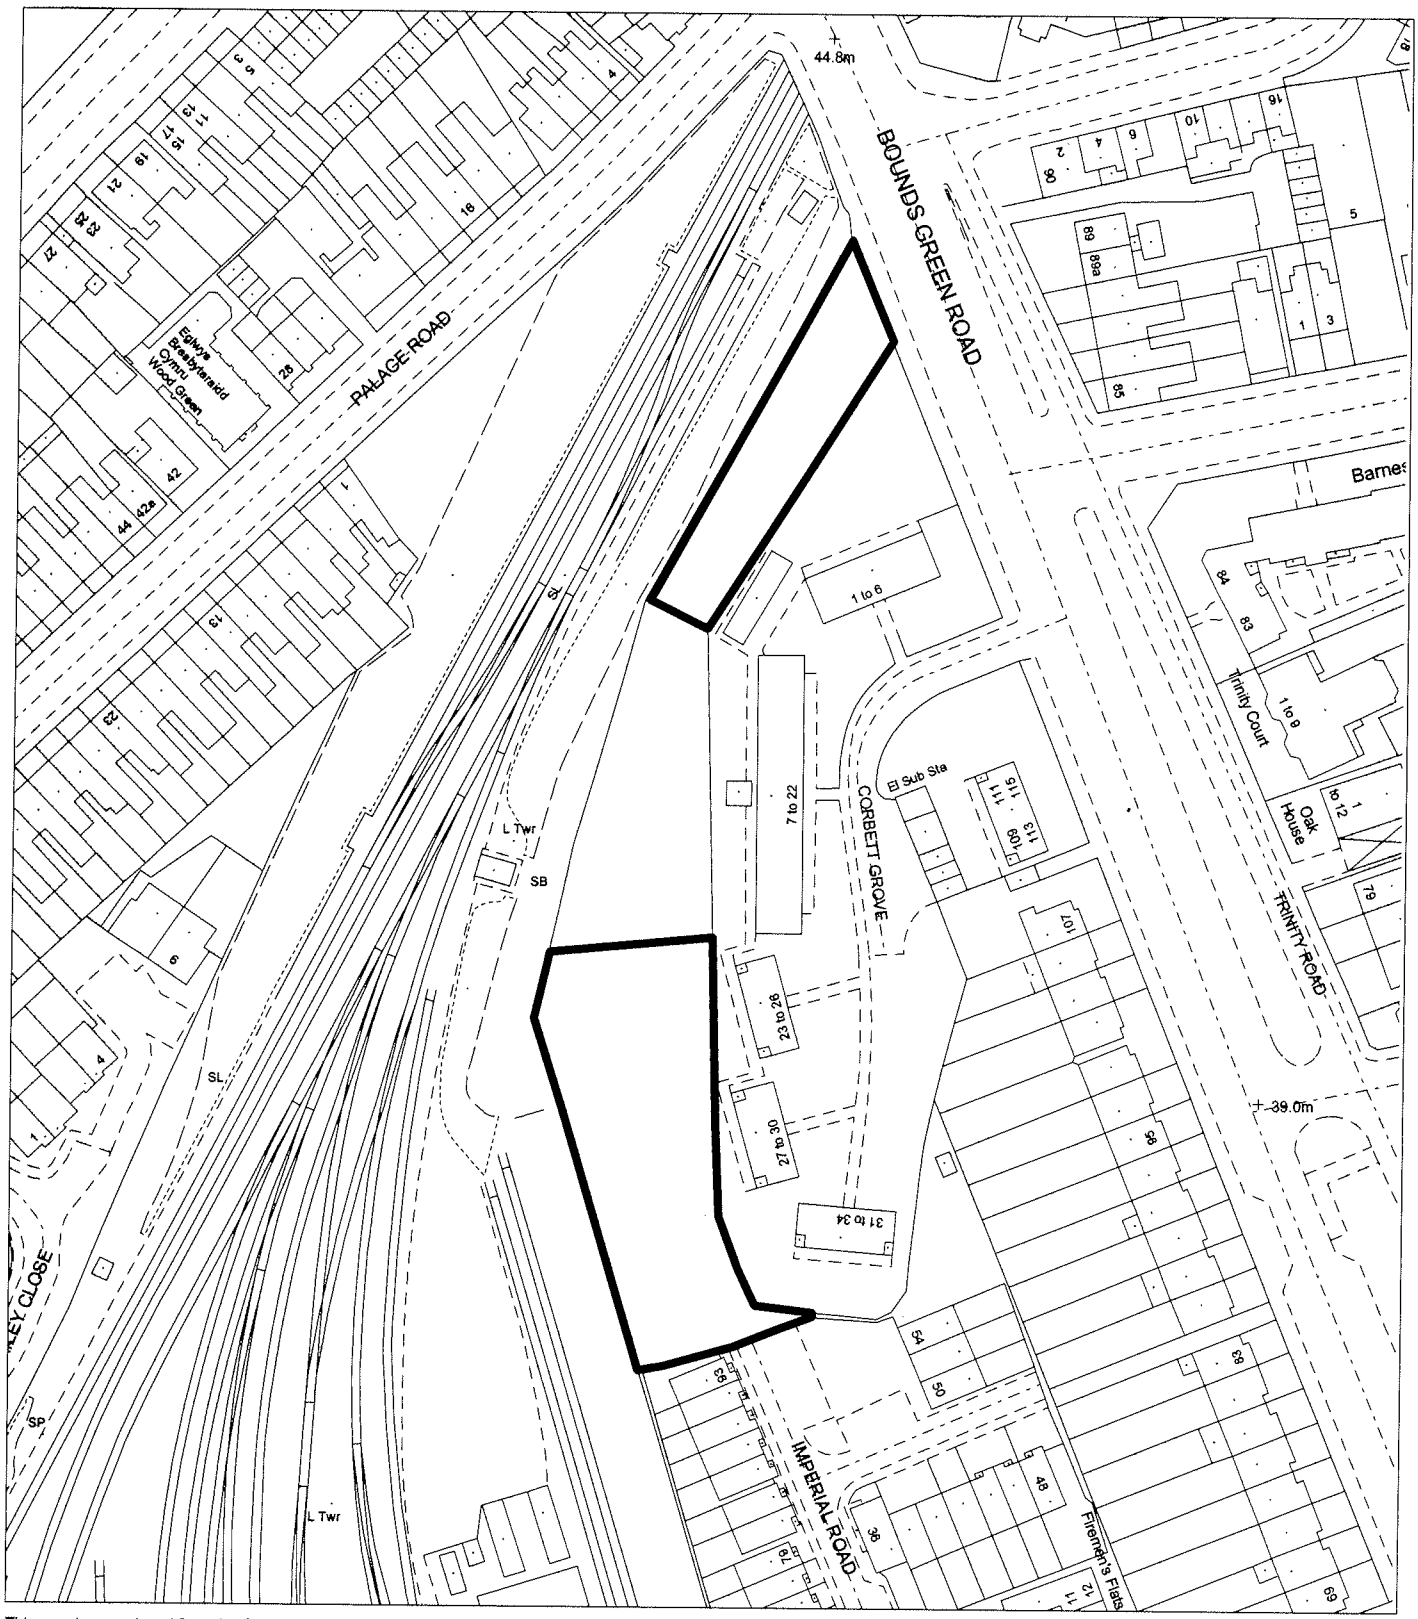

This map is reproduced from the Ordnance Survey material with the permission of Ordnance Survey on behalf of the Controller of Her Majesty's Stationery Office. © Crown copyright. Unauthorised reproduction infringes Crown copyright and may lead to prosecution or civil proceedings. LBH Haringey 100019199 (2008)

Site plan

Land rear of Corbett Grove N22

Directorate of Urban Environment

Marc Dorfman
Assistant Director
Planning and Regeneration
639 High Road
London N17 8BD

Tel 020 8489 0000
Fax 020 8489 5525

NORTH	Drawn by	AA
	Scale	1:1250
	Date	08/03/2010