


S278 WINGSPAN WALK HIGHWAY WORKS - PARK VIEW ROAD AND DOWSETT ROAD, N17

CONSULTATION PLAN - Not To Scale

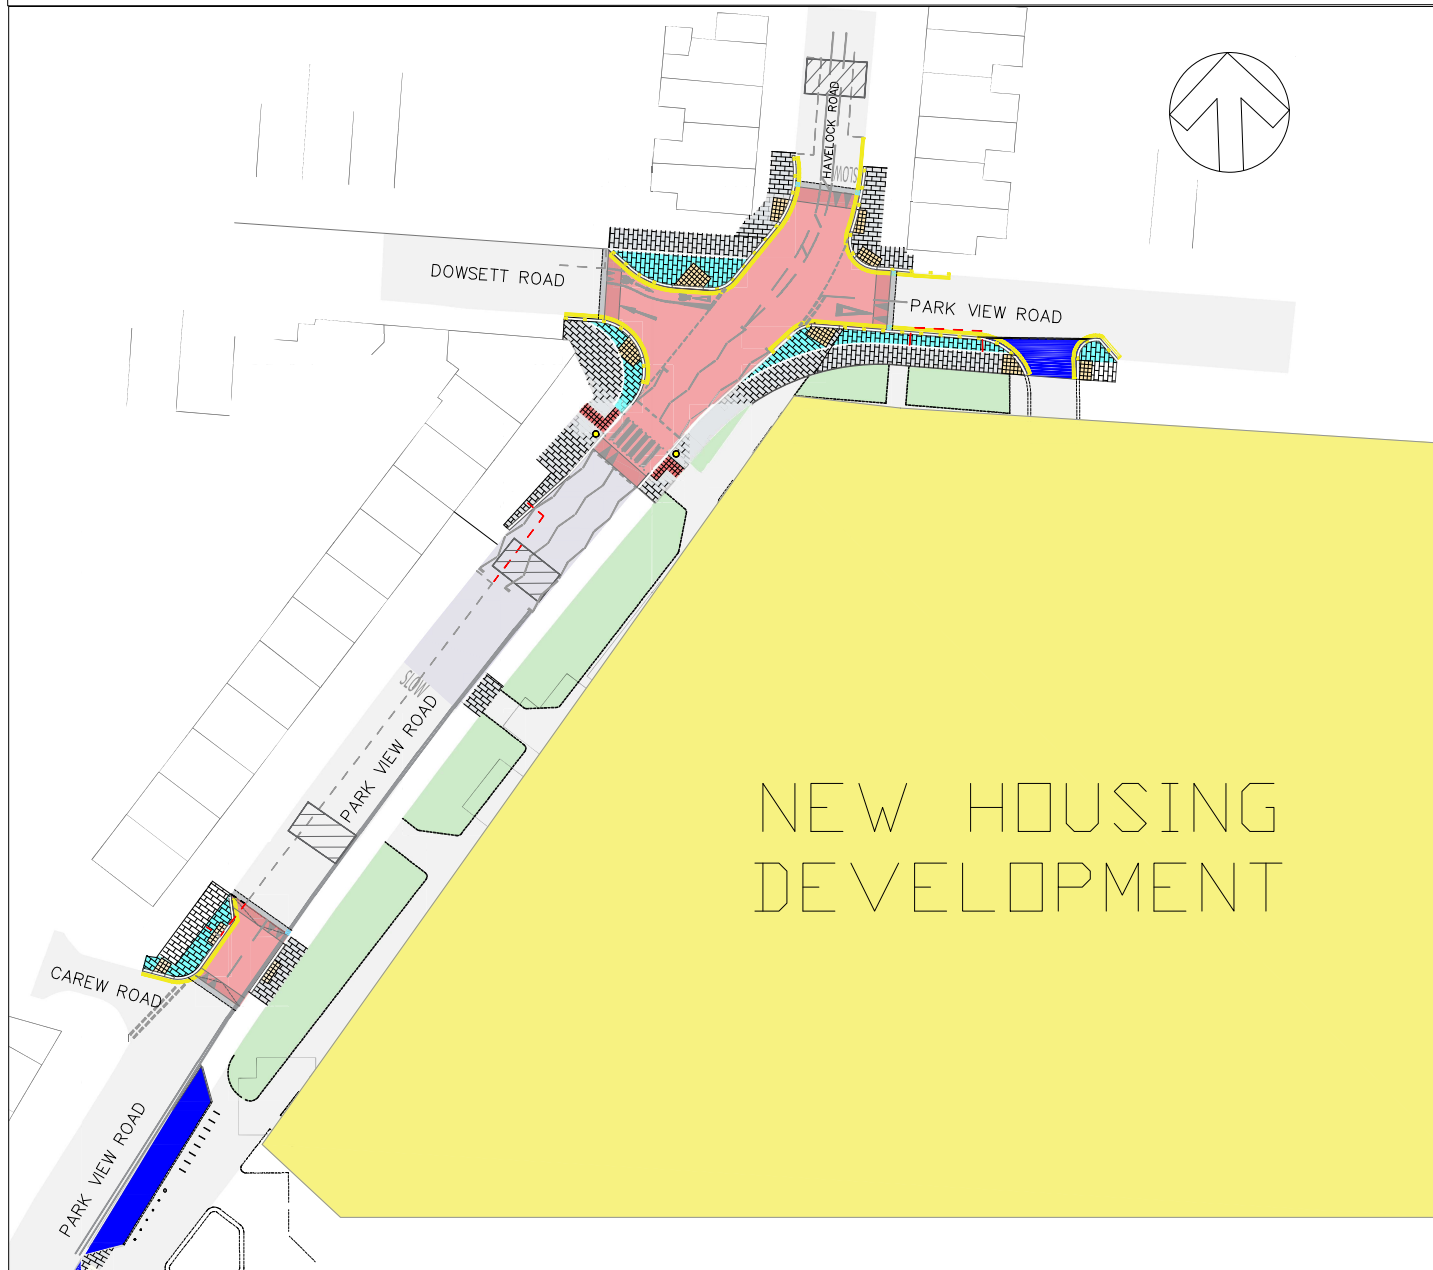

KEY PROPOSED:

-  Footway widening area
-  Footway reconstruction area
-  Installation of vehicle access and layby with Tarmac
-  Proposed 75mm ht raised junction / Speed table with min 1.20 ramp
-  Existing humps to be removed
-  Private forecourt
-  Proposed Belisha beacon
-  Proposed zebra crossing
-  Proposed waiting and loading restrictions
-  Proposed grey Tactile Paving
-  Proposed red Tactile Paving
-  Length of parking bays reduced to accommodate new development and related highway works