




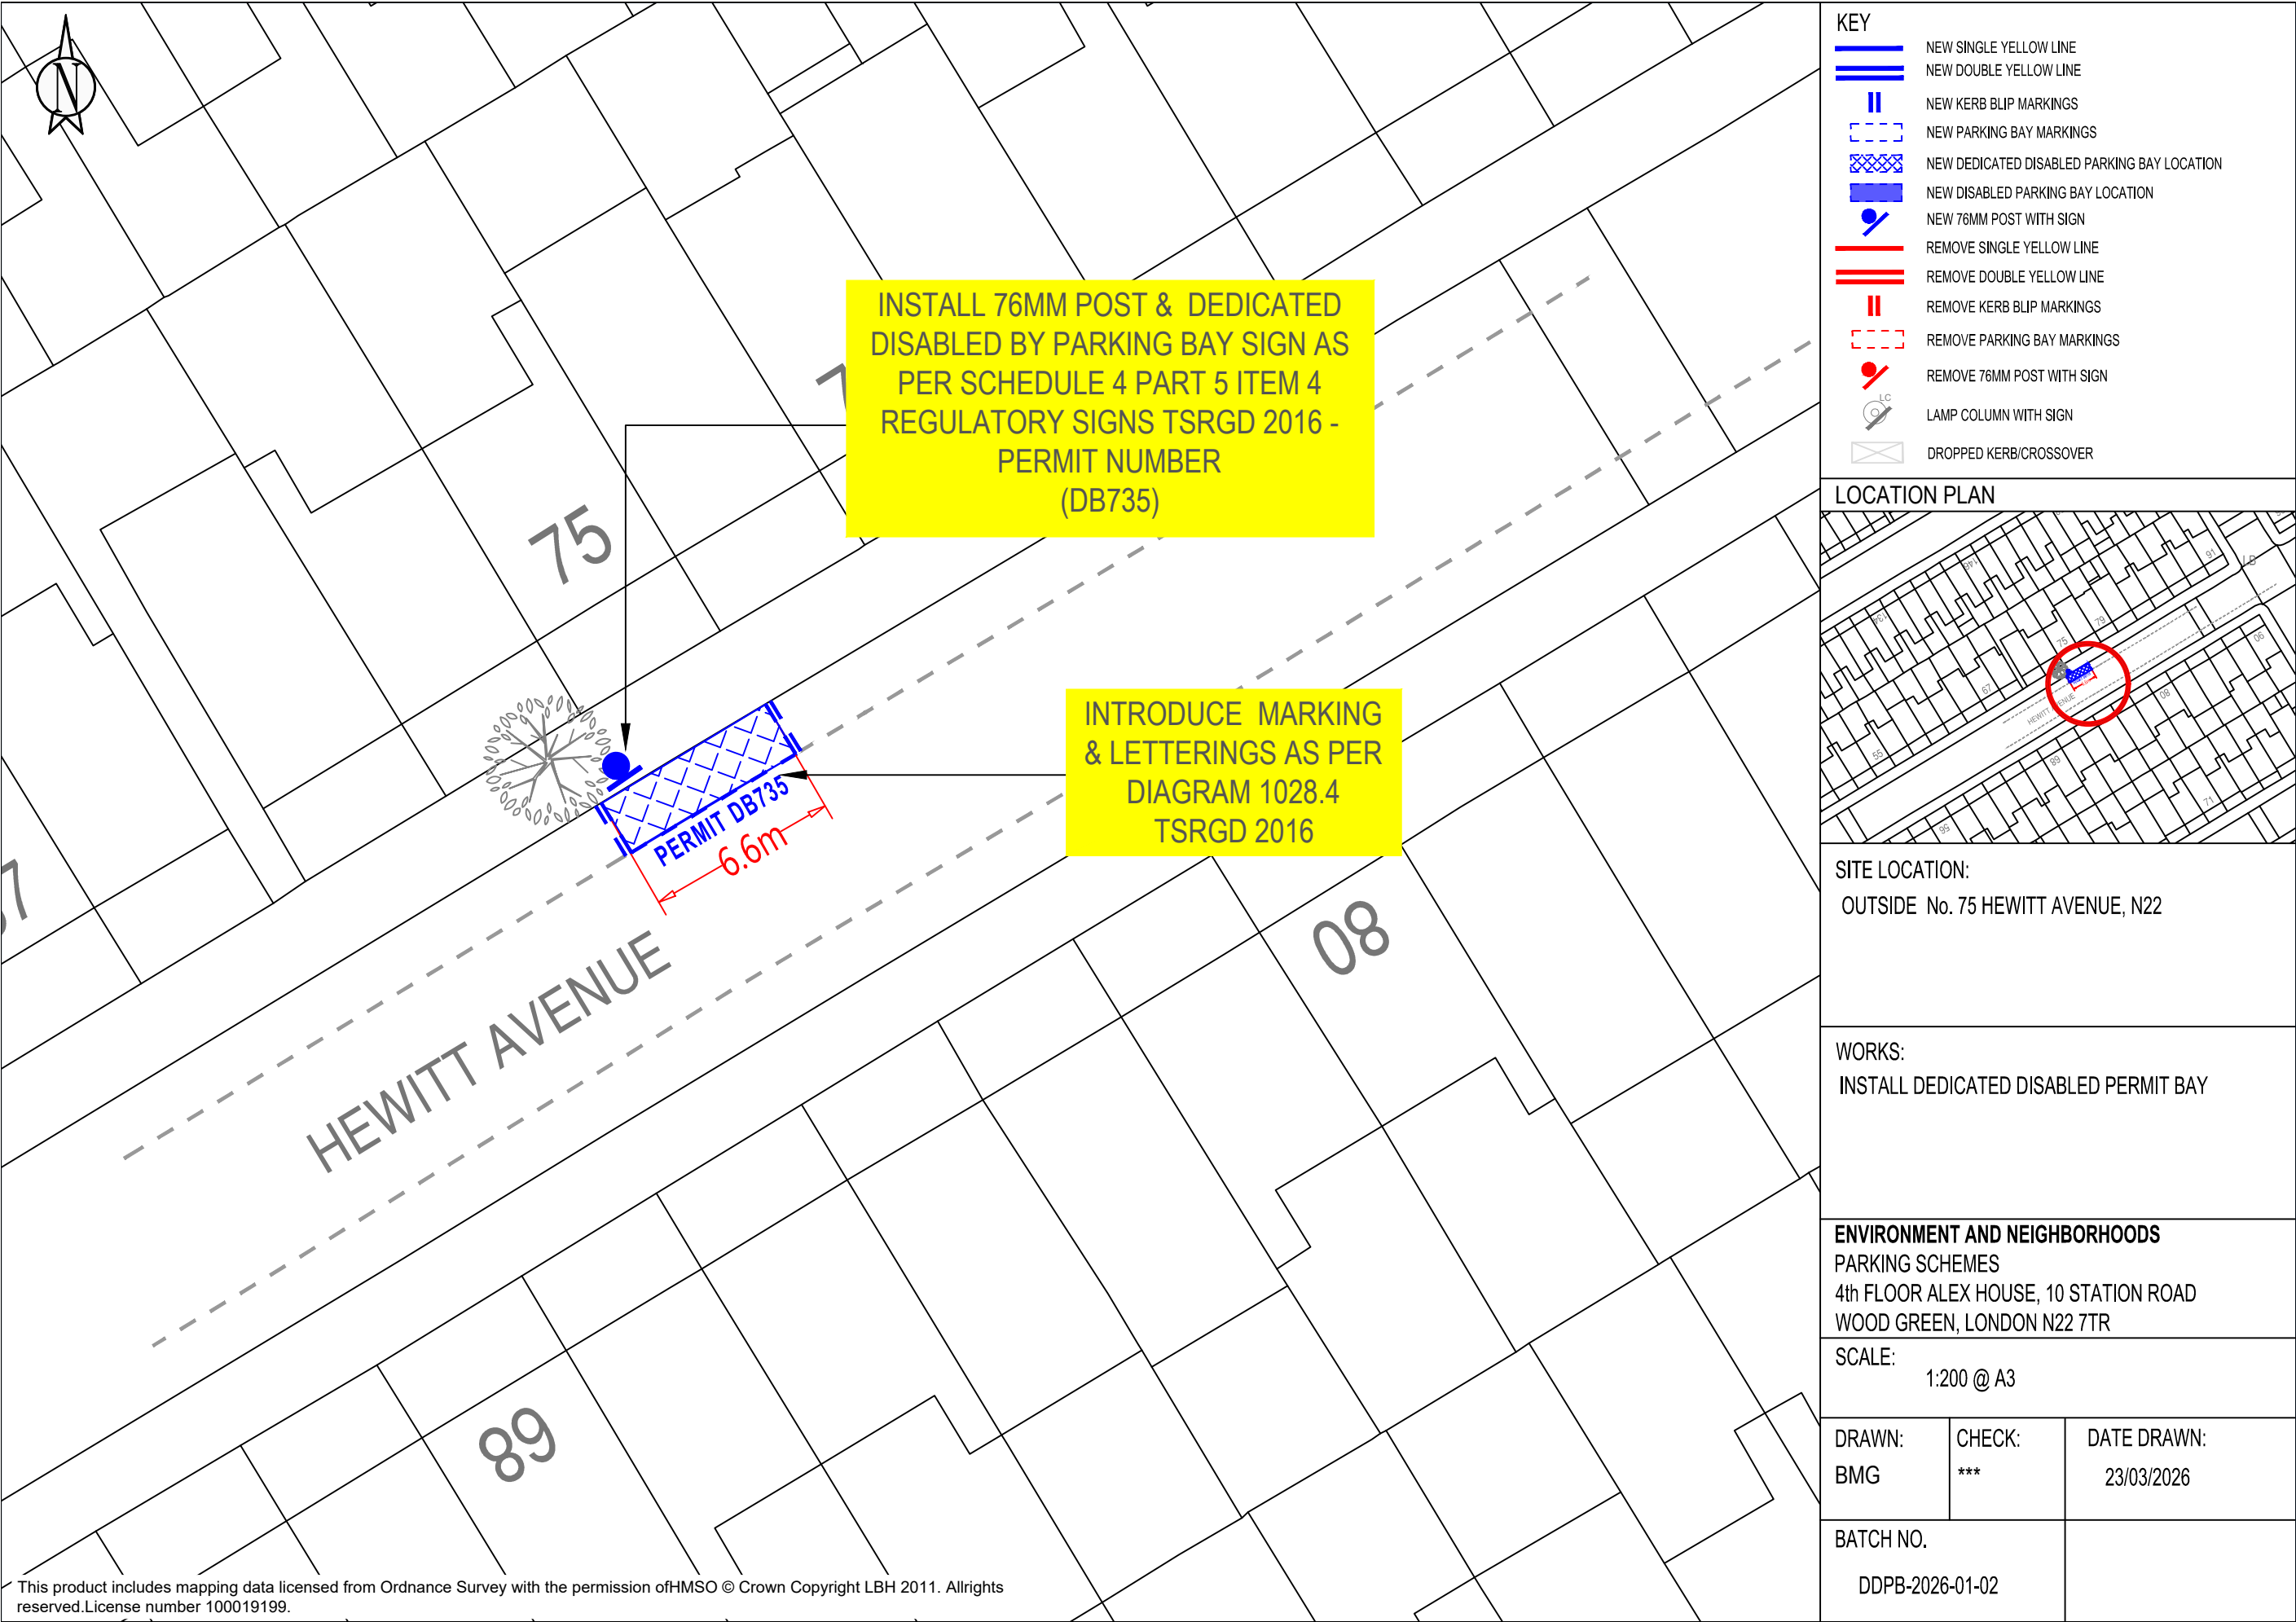


KEY	
	NEW SINGLE YELLOW LINE
	NEW DOUBLE YELLOW LINE
	NEW KERB BLIP MARKINGS
	NEW PARKING BAY MARKINGS
	NEW DEDICATED DISABLED PARKING BAY LOCATION
	NEW DISABLED PARKING BAY LOCATION
	NEW 76MM POST WITH SIGN
	REMOVE SINGLE YELLOW LINE
	REMOVE DOUBLE YELLOW LINE
	REMOVE KERB BLIP MARKINGS
	REMOVE PARKING BAY MARKINGS
	REMOVE 76MM POST WITH SIGN
	LAMP COLUMN WITH SIGN
	DROPPED KERB/CROSSOVER

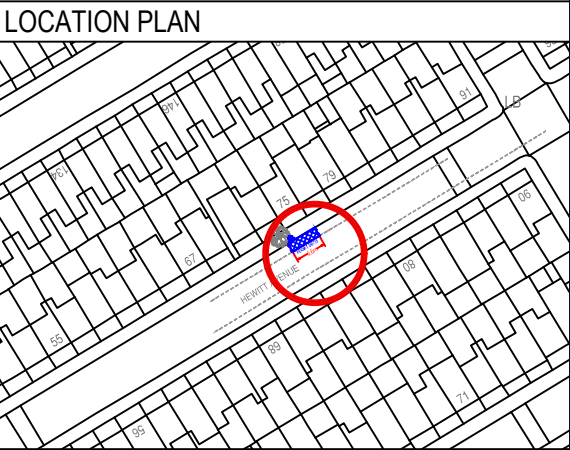


SITE LOCATION: OUTSIDE No. 75 HEWITT AVENUE, N22		
WORKS: INSTALL DEDICATED DISABLED PERMIT BAY		
ENVIRONMENT AND NEIGHBORHOODS PARKING SCHEMES 4th FLOOR ALEX HOUSE, 10 STATION ROAD WOOD GREEN, LONDON N22 7TR		
SCALE: 1:200 @ A3		
DRAWN: BMG	CHECK: ***	DATE DRAWN: 23/03/2026
BATCH NO. DDPB-2026-01-02		

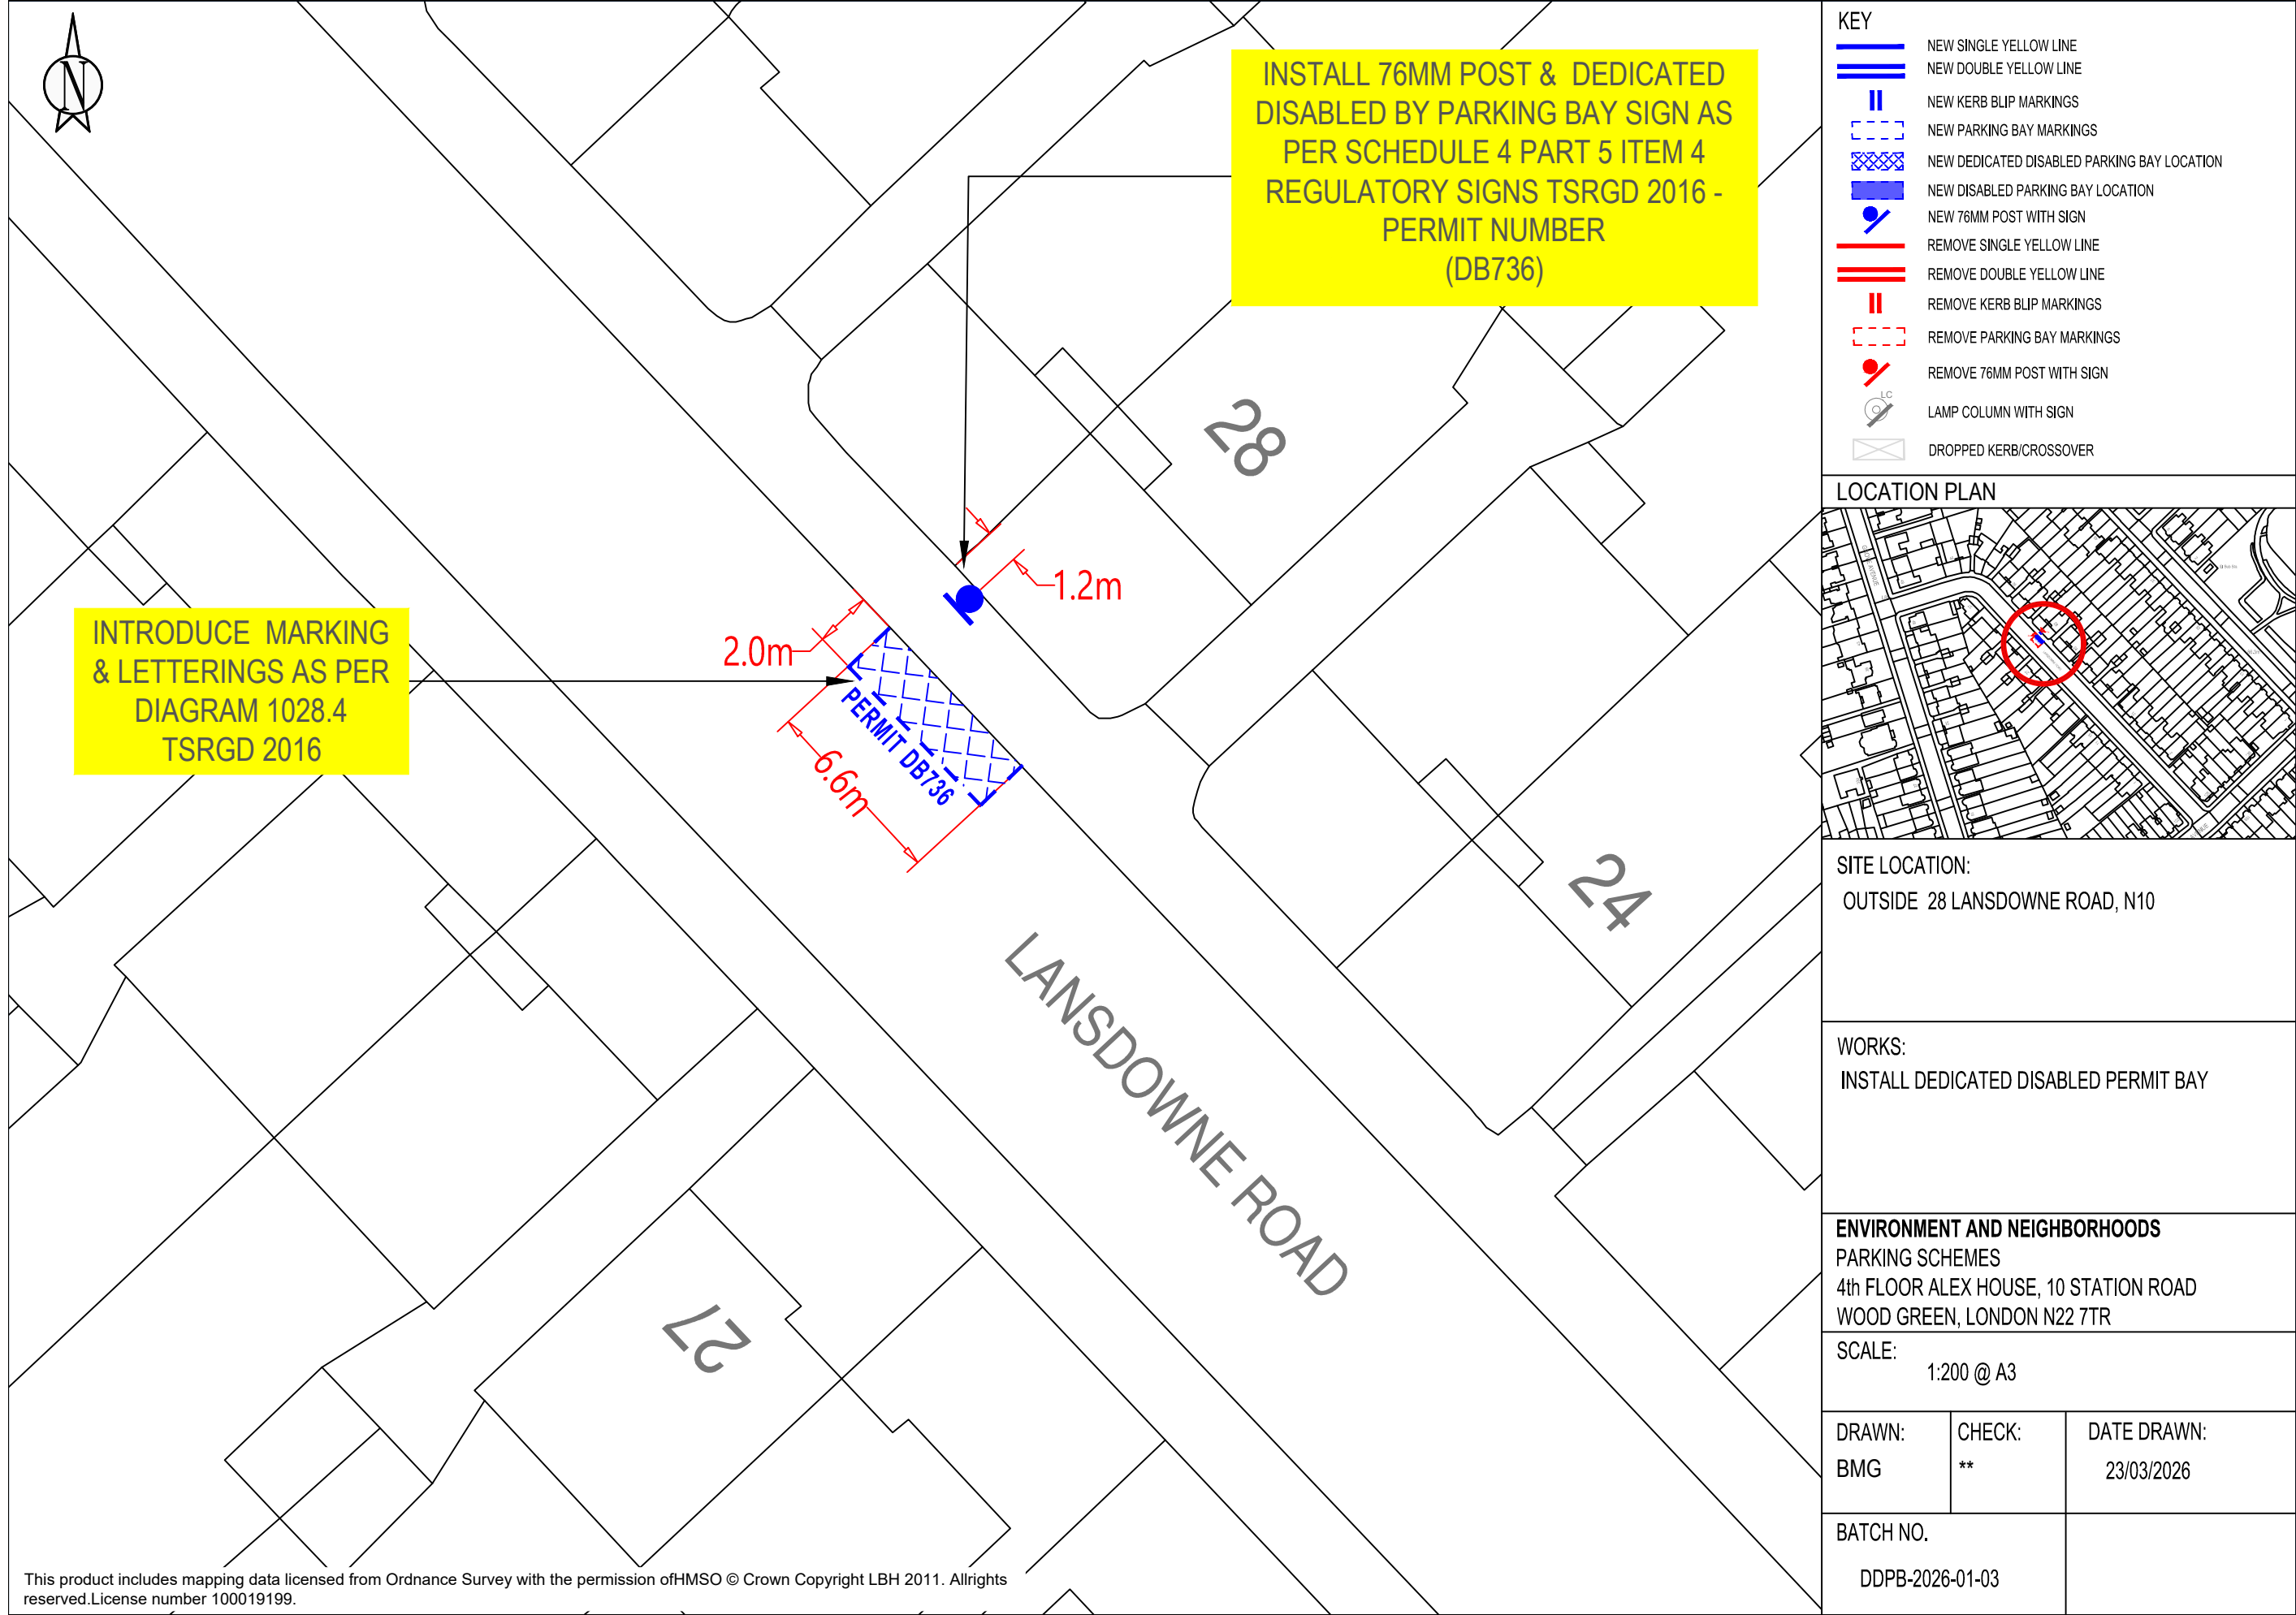

KEY	
	NEW SINGLE YELLOW LINE
	NEW DOUBLE YELLOW LINE
	NEW KERB BLIP MARKINGS
	NEW PARKING BAY MARKINGS
	NEW DEDICATED DISABLED PARKING BAY LOCATION
	NEW DISABLED PARKING BAY LOCATION
	NEW 76MM POST WITH SIGN
	REMOVE SINGLE YELLOW LINE
	REMOVE DOUBLE YELLOW LINE
	REMOVE KERB BLIP MARKINGS
	REMOVE PARKING BAY MARKINGS
	REMOVE 76MM POST WITH SIGN
	LAMP COLUMN WITH SIGN
	DROPPED KERB/CROSSOVER

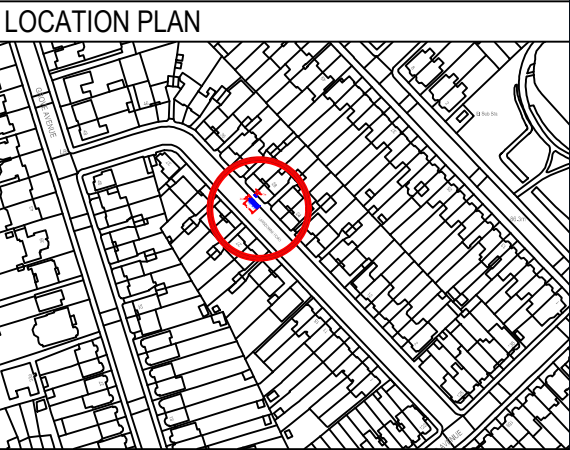

SITE LOCATION: OUTSIDE 28 LANSDOWNE ROAD, N10		
WORKS: INSTALL DEDICATED DISABLED PERMIT BAY		
ENVIRONMENT AND NEIGHBORHOODS PARKING SCHEMES 4th FLOOR ALEX HOUSE, 10 STATION ROAD WOOD GREEN, LONDON N22 7TR		
SCALE: 1:200 @ A3		
DRAWN: BMG	CHECK: **	DATE DRAWN: 23/03/2026
BATCH NO. DDPB-2026-01-03		

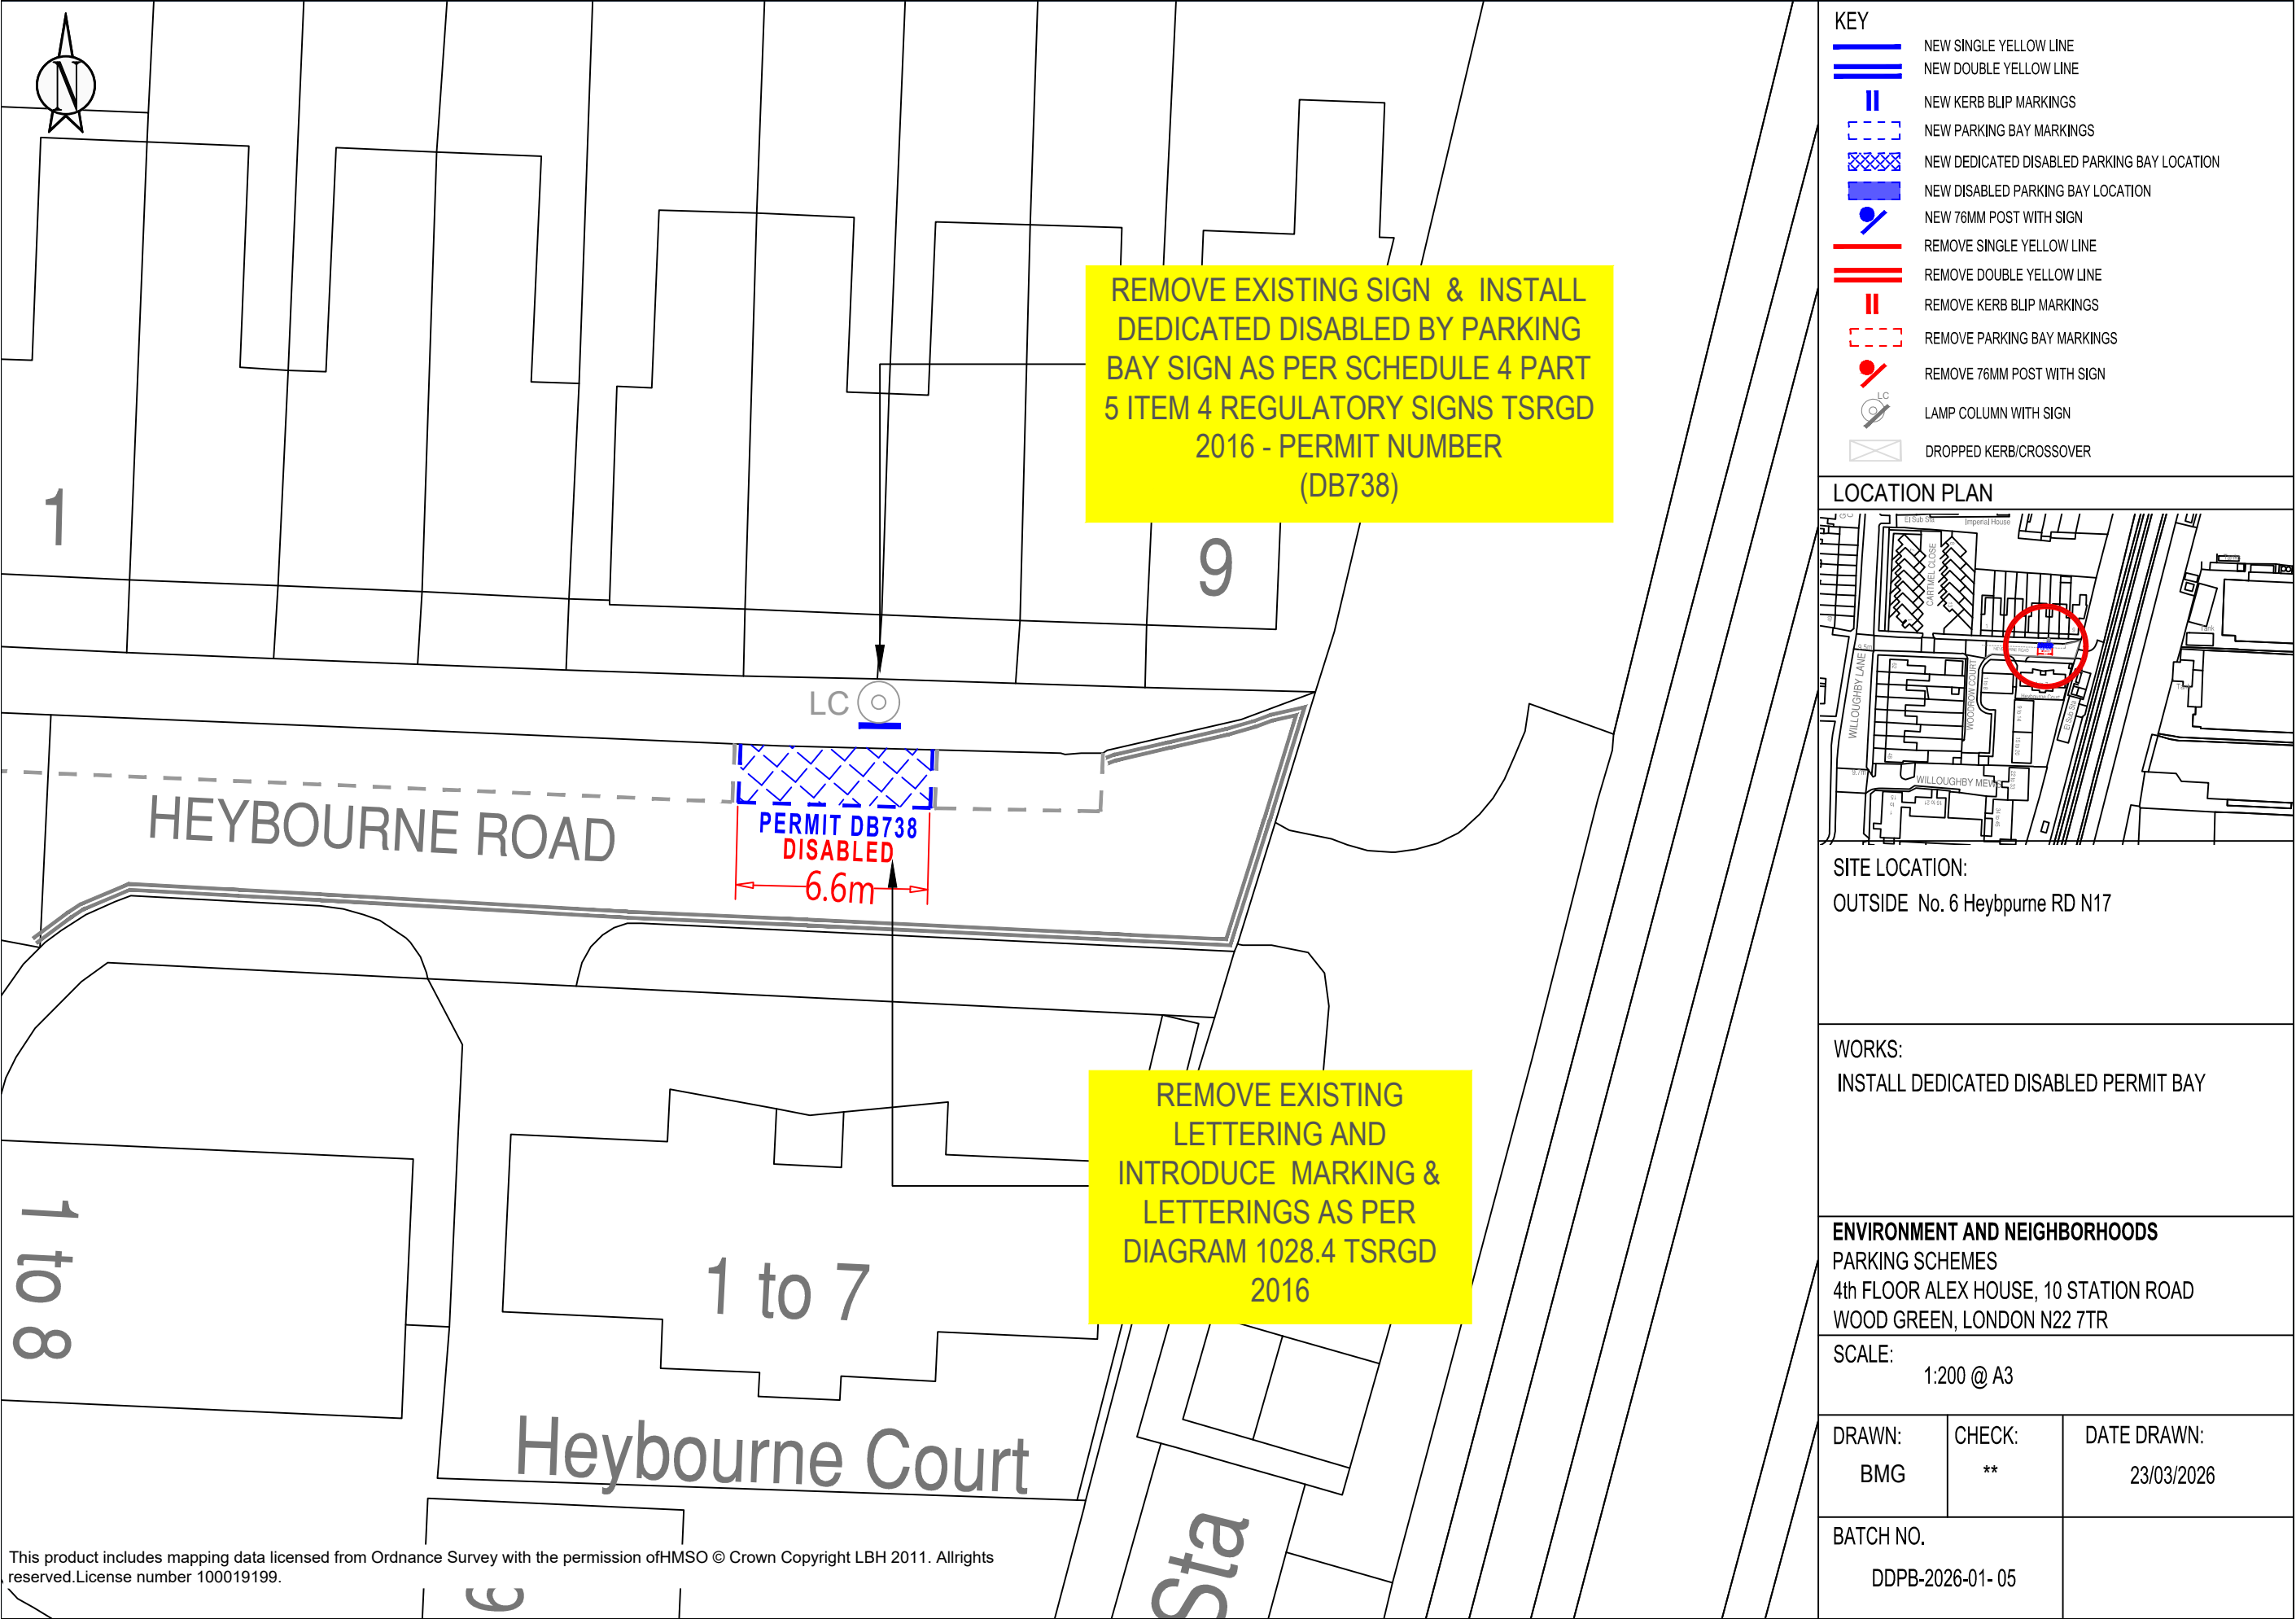


REMOVE EXISTING SIGN & INSTALL DEDICATED DISABLED BY PARKING BAY SIGN AS PER SCHEDULE 4 PART 5 ITEM 4 REGULATORY SIGNS TSRGD 2016 - PERMIT NUMBER (DB738)

REMOVE EXISTING LETTERING AND INTRODUCE MARKING & LETTERINGS AS PER DIAGRAM 1028.4 TSRGD 2016

- KEY
- NEW SINGLE YELLOW LINE
 - NEW DOUBLE YELLOW LINE
 - NEW KERB BLIP MARKINGS
 - NEW PARKING BAY MARKINGS
 - NEW DEDICATED DISABLED PARKING BAY LOCATION
 - NEW DISABLED PARKING BAY LOCATION
 - NEW 76MM POST WITH SIGN
 - REMOVE SINGLE YELLOW LINE
 - REMOVE DOUBLE YELLOW LINE
 - REMOVE KERB BLIP MARKINGS
 - REMOVE PARKING BAY MARKINGS
 - REMOVE 76MM POST WITH SIGN
 - LAMP COLUMN WITH SIGN
 - DROPPED KERB/CROSSOVER

LOCATION PLAN

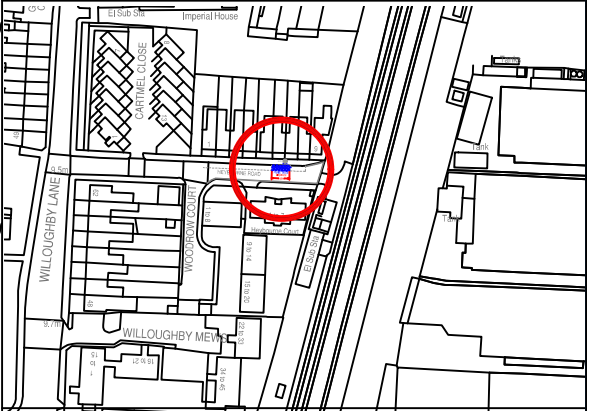

SITE LOCATION:
OUTSIDE No. 6 Heybpurne RD N17


WORKS:
INSTALL DEDICATED DISABLED PERMIT BAY

ENVIRONMENT AND NEIGHBORHOODS
PARKING SCHEMES
4th FLOOR ALEX HOUSE, 10 STATION ROAD
WOOD GREEN, LONDON N22 7TR


SCALE:
1:200 @ A3

DRAWN: BMG	CHECK: **	DATE DRAWN: 23/03/2026
---------------	--------------	---------------------------

BATCH NO. DDPB-2026-01- 05

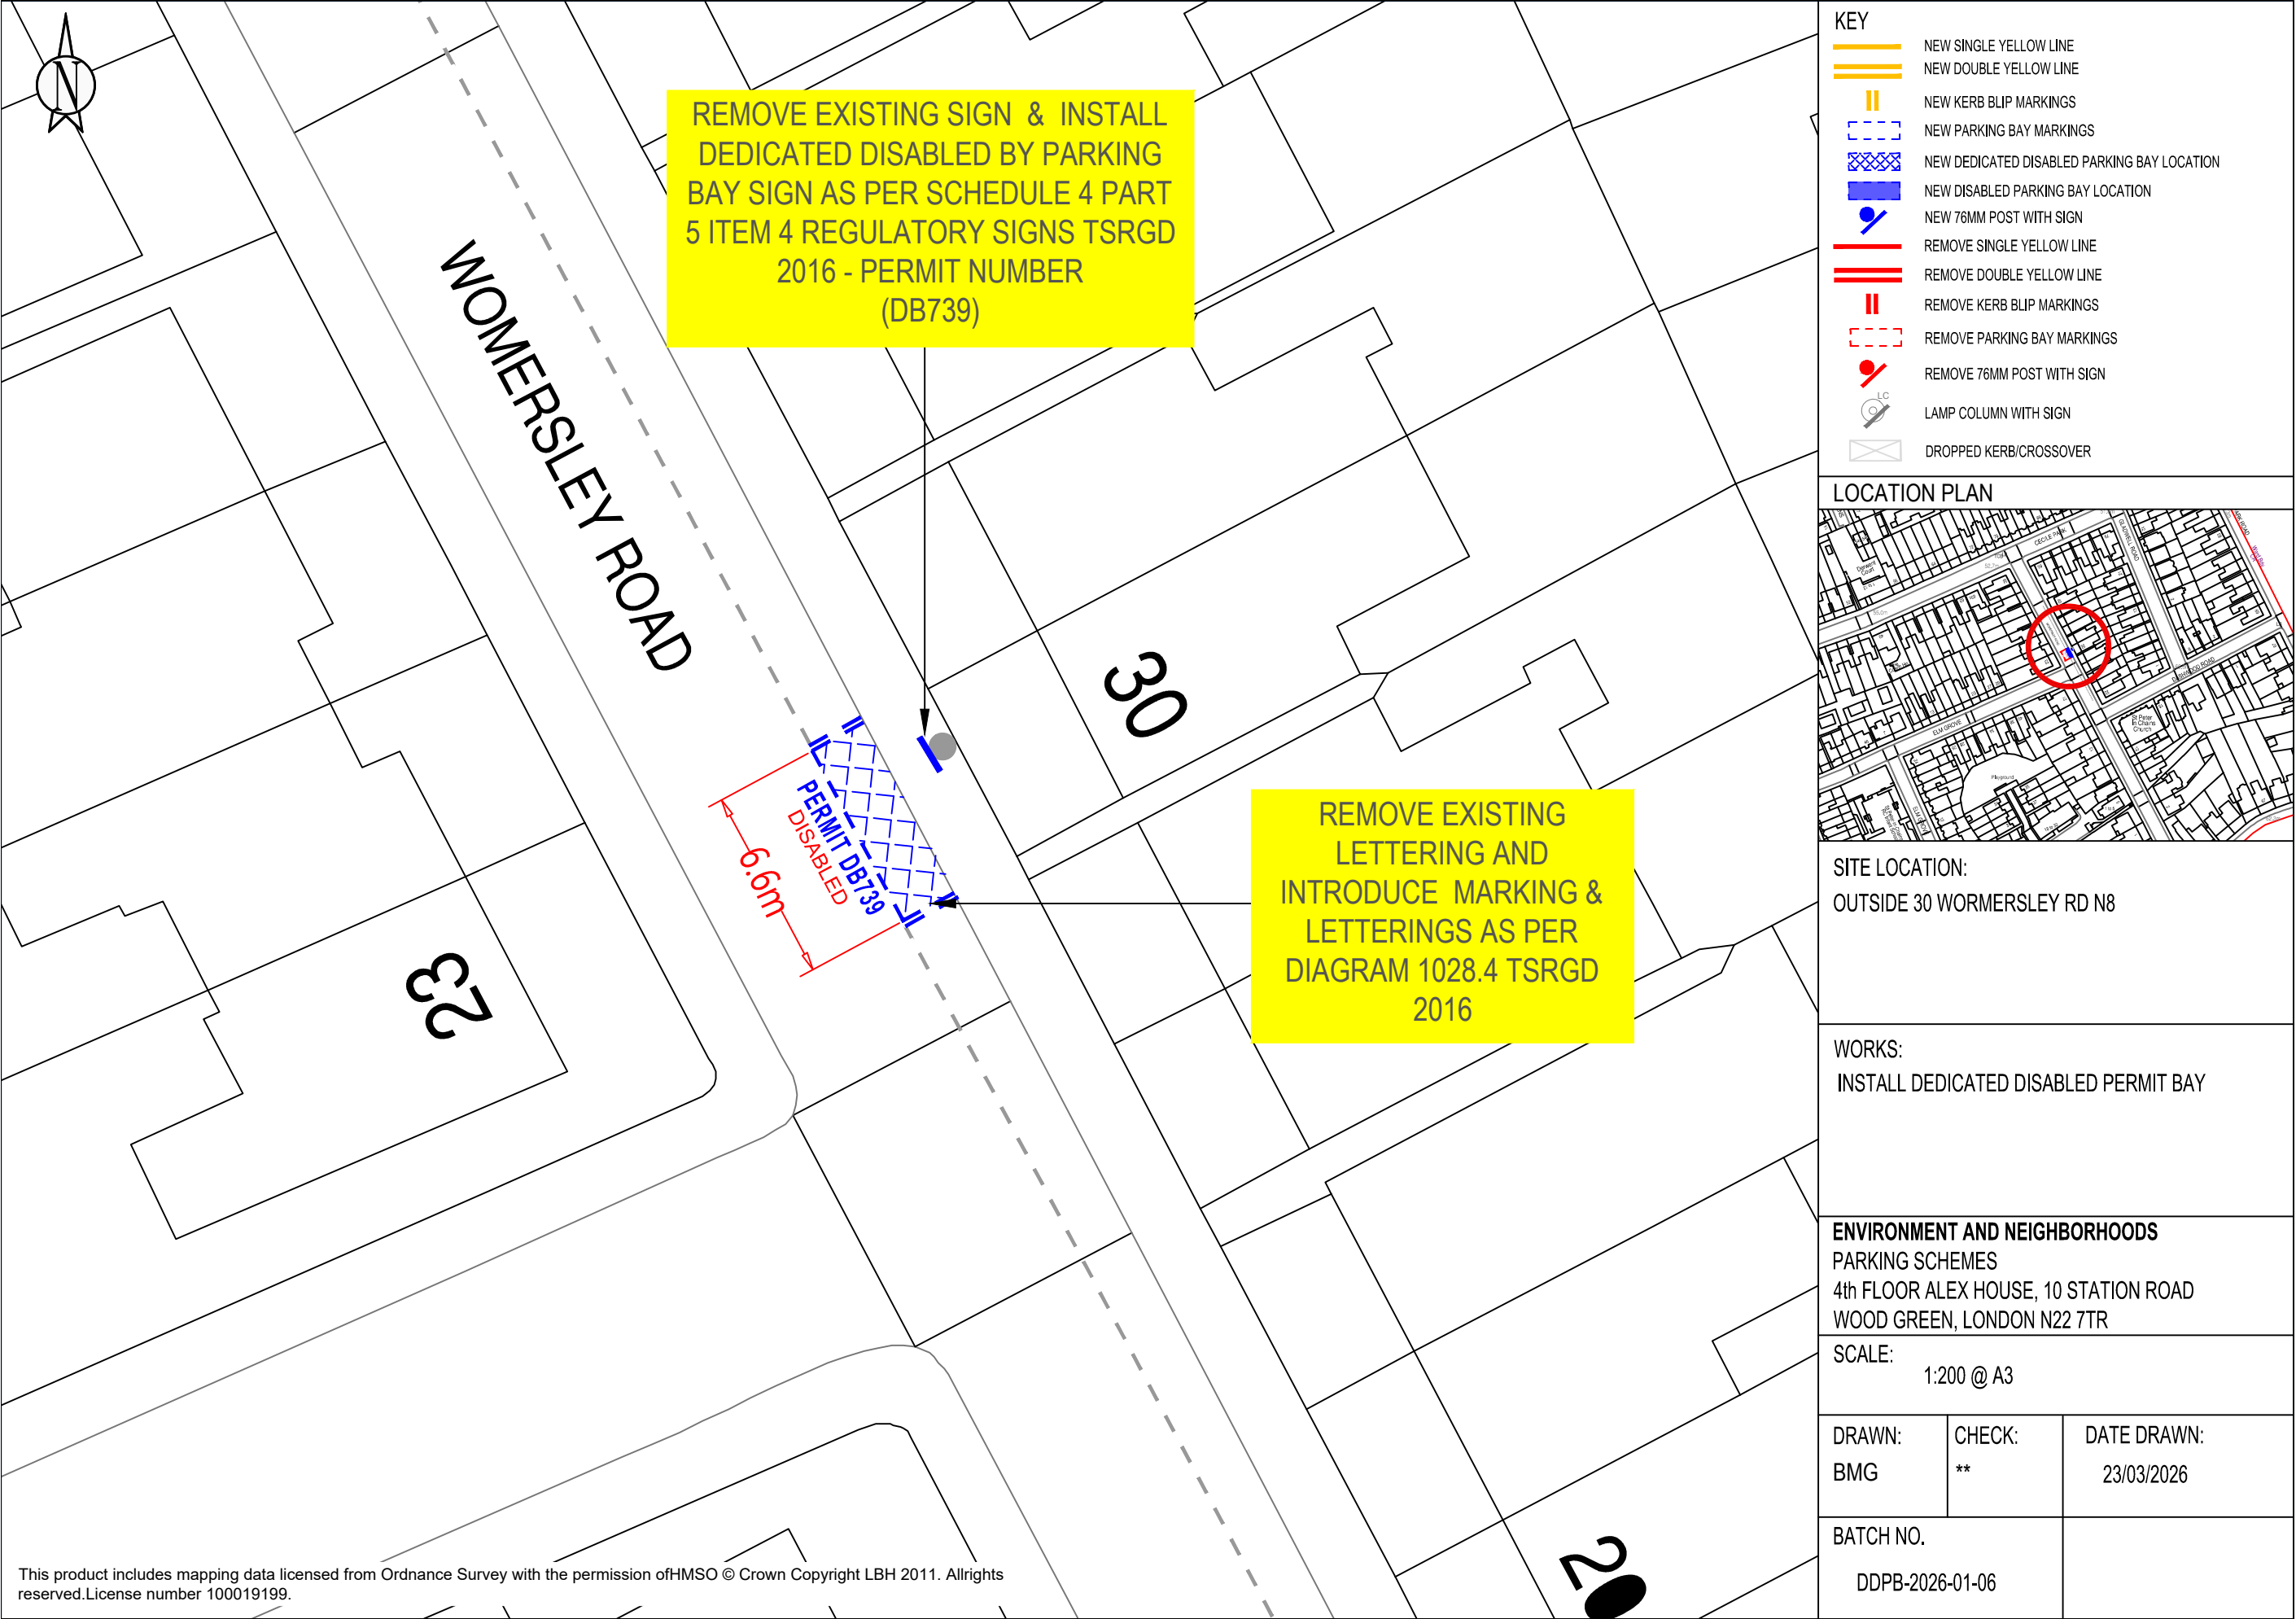

LOCATION PLAN

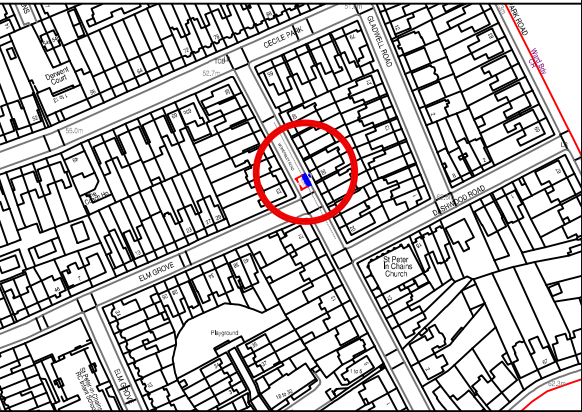

SITE LOCATION:
OUTSIDE 30 WORMERSLEY RD N8


WORKS:
INSTALL DEDICATED DISABLED PERMIT BAY

ENVIRONMENT AND NEIGHBORHOODS
PARKING SCHEMES
4th FLOOR ALEX HOUSE, 10 STATION ROAD
WOOD GREEN, LONDON N22 7TR


SCALE:
1:200 @ A3

DRAWN:	CHECK:	DATE DRAWN:
BMG	**	23/03/2026

BATCH NO.
DDPB-2026-01-06

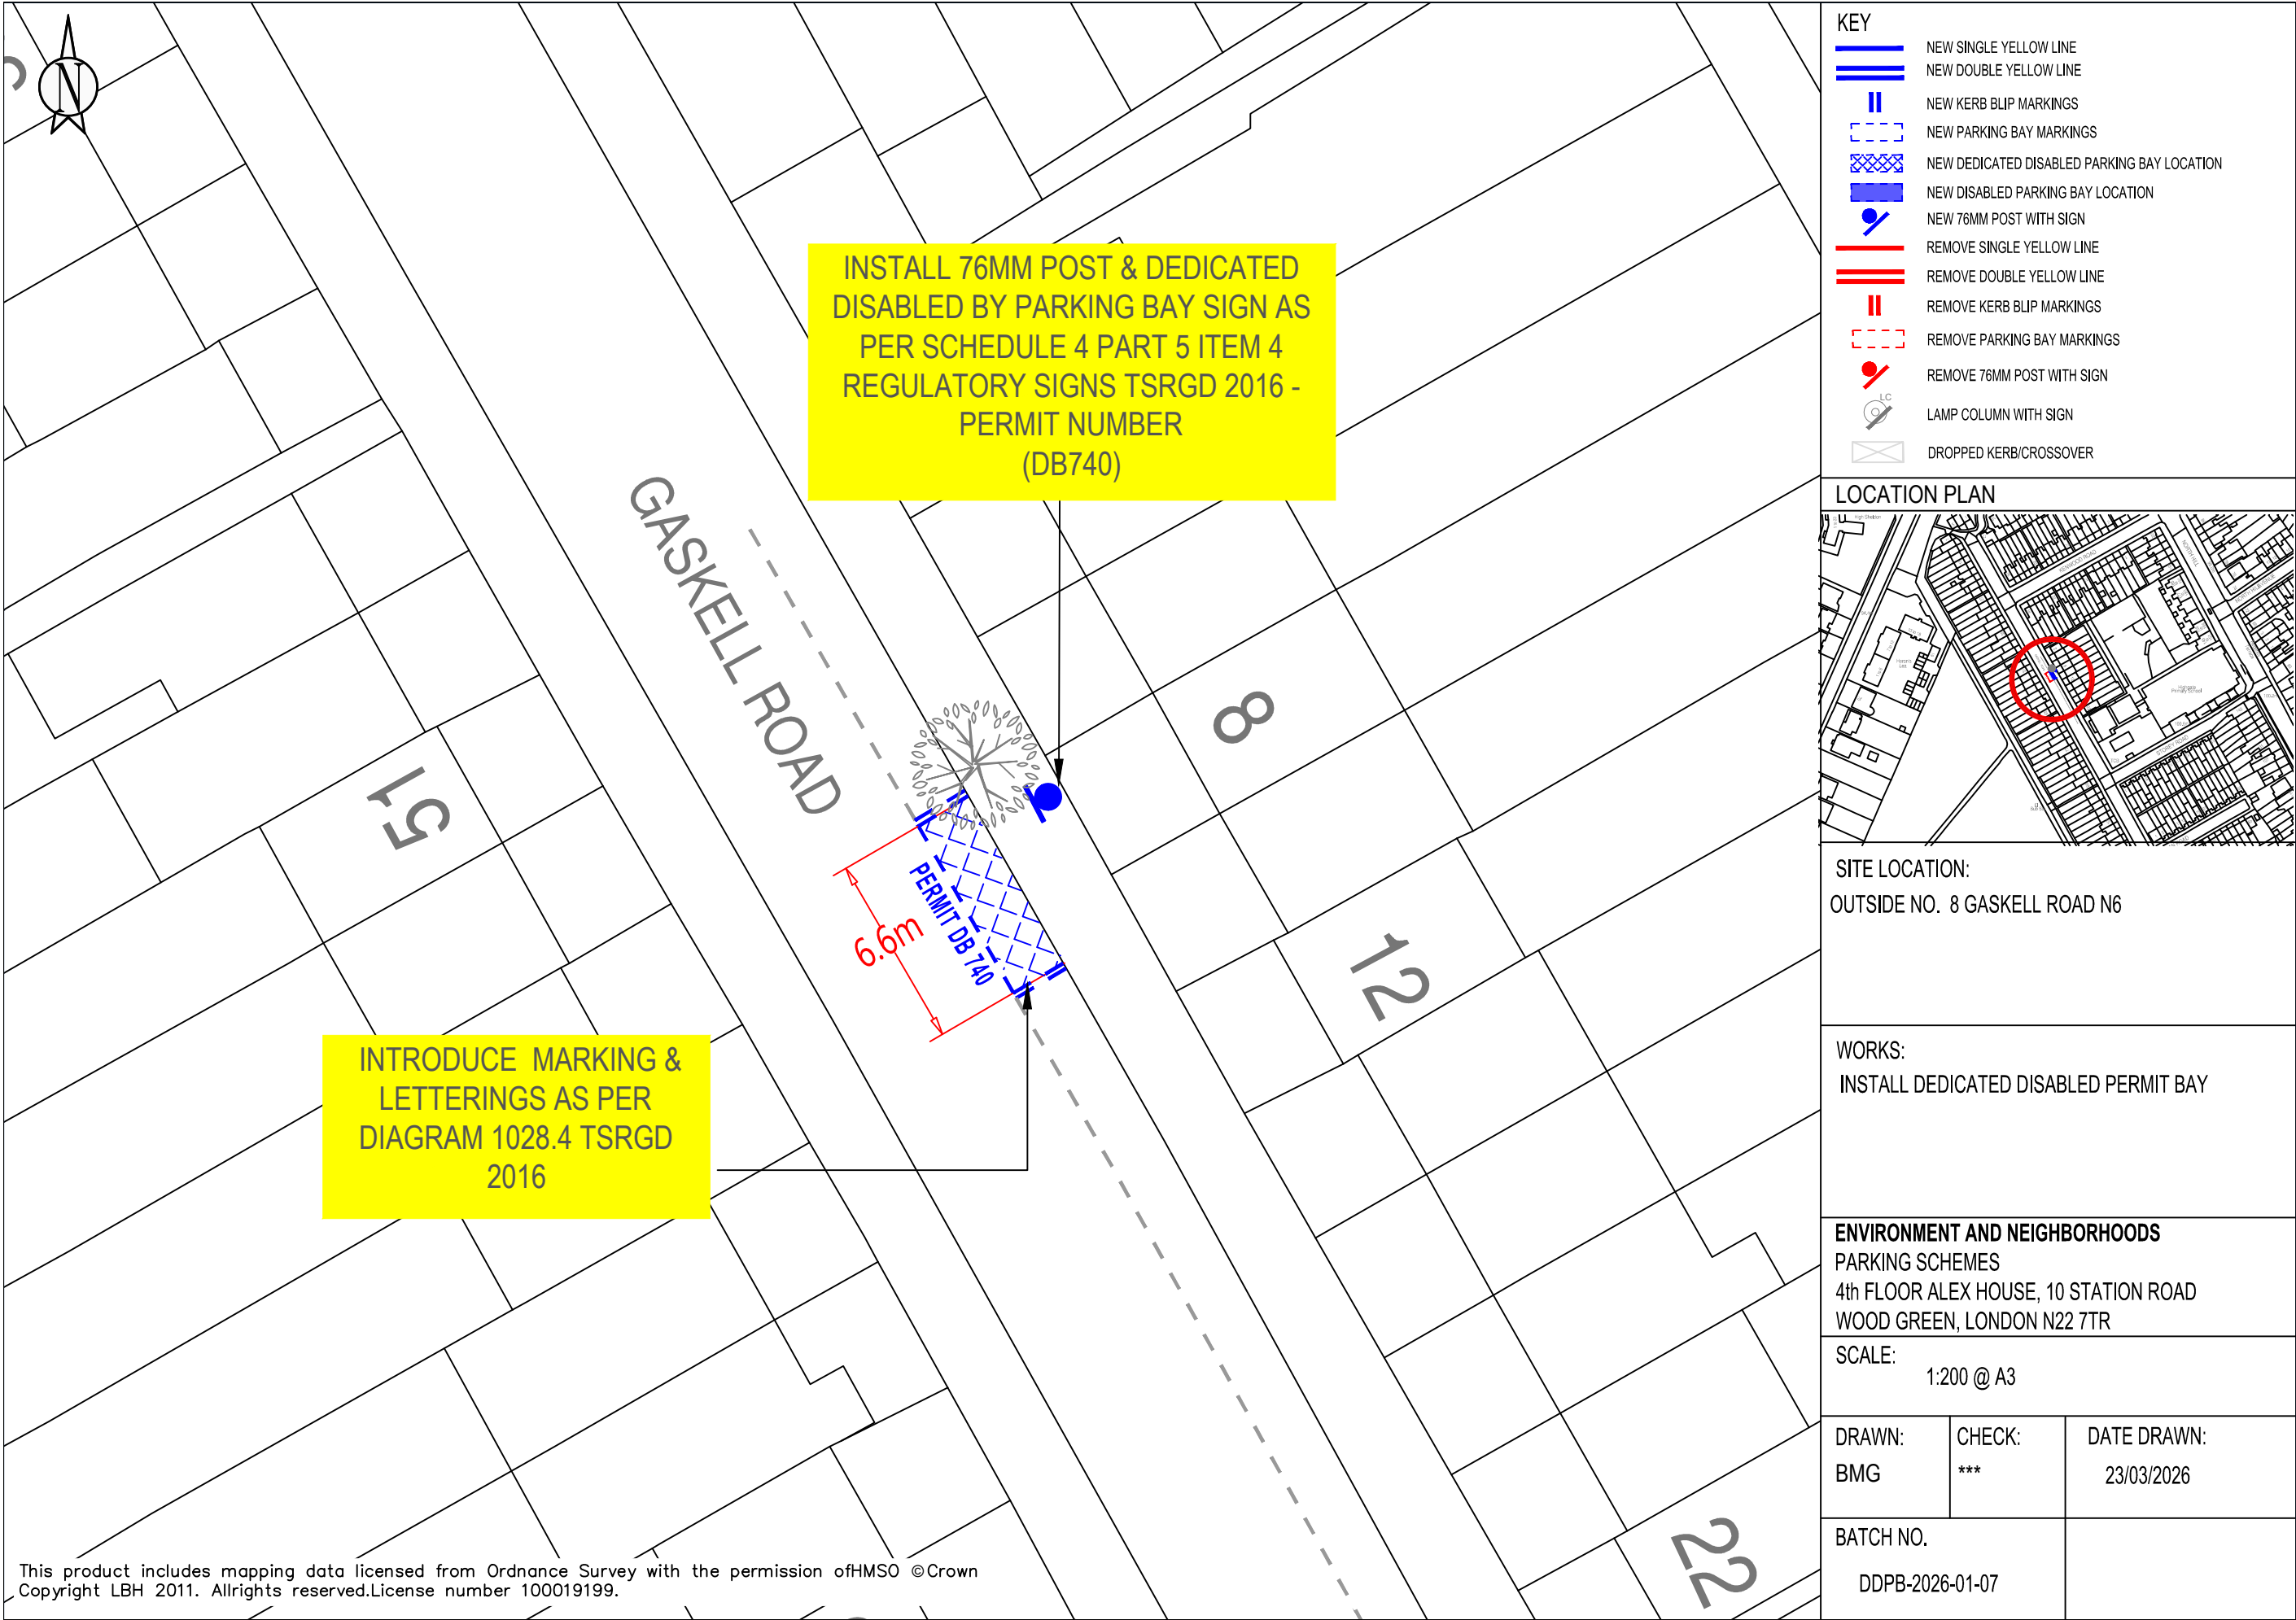

KEY	
	NEW SINGLE YELLOW LINE
	NEW DOUBLE YELLOW LINE
	NEW KERB BLIP MARKINGS
	NEW PARKING BAY MARKINGS
	NEW DEDICATED DISABLED PARKING BAY LOCATION
	NEW DISABLED PARKING BAY LOCATION
	NEW 76MM POST WITH SIGN
	REMOVE SINGLE YELLOW LINE
	REMOVE DOUBLE YELLOW LINE
	REMOVE KERB BLIP MARKINGS
	REMOVE PARKING BAY MARKINGS
	REMOVE 76MM POST WITH SIGN
	LAMP COLUMN WITH SIGN
	DROPPED KERB/CROSSOVER

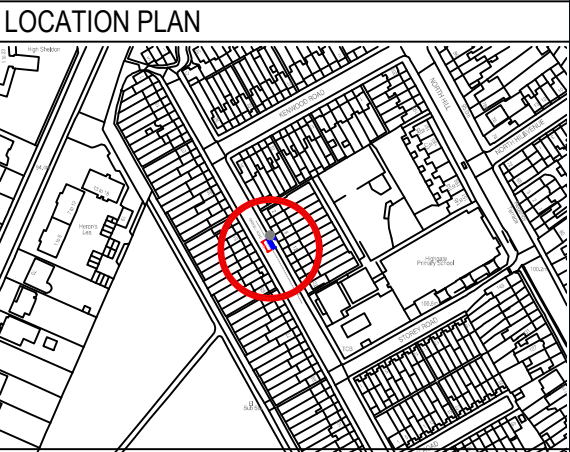

SITE LOCATION:
OUTSIDE NO. 8 GASKELL ROAD N6


WORKS:
INSTALL DEDICATED DISABLED PERMIT BAY

ENVIRONMENT AND NEIGHBORHOODS
PARKING SCHEMES
4th FLOOR ALEX HOUSE, 10 STATION ROAD
WOOD GREEN, LONDON N22 7TR


SCALE:
1:200 @ A3

DRAWN: BMG	CHECK: ***	DATE DRAWN: 23/03/2026
---------------	---------------	---------------------------

BATCH NO.
DDPB-2026-01-07

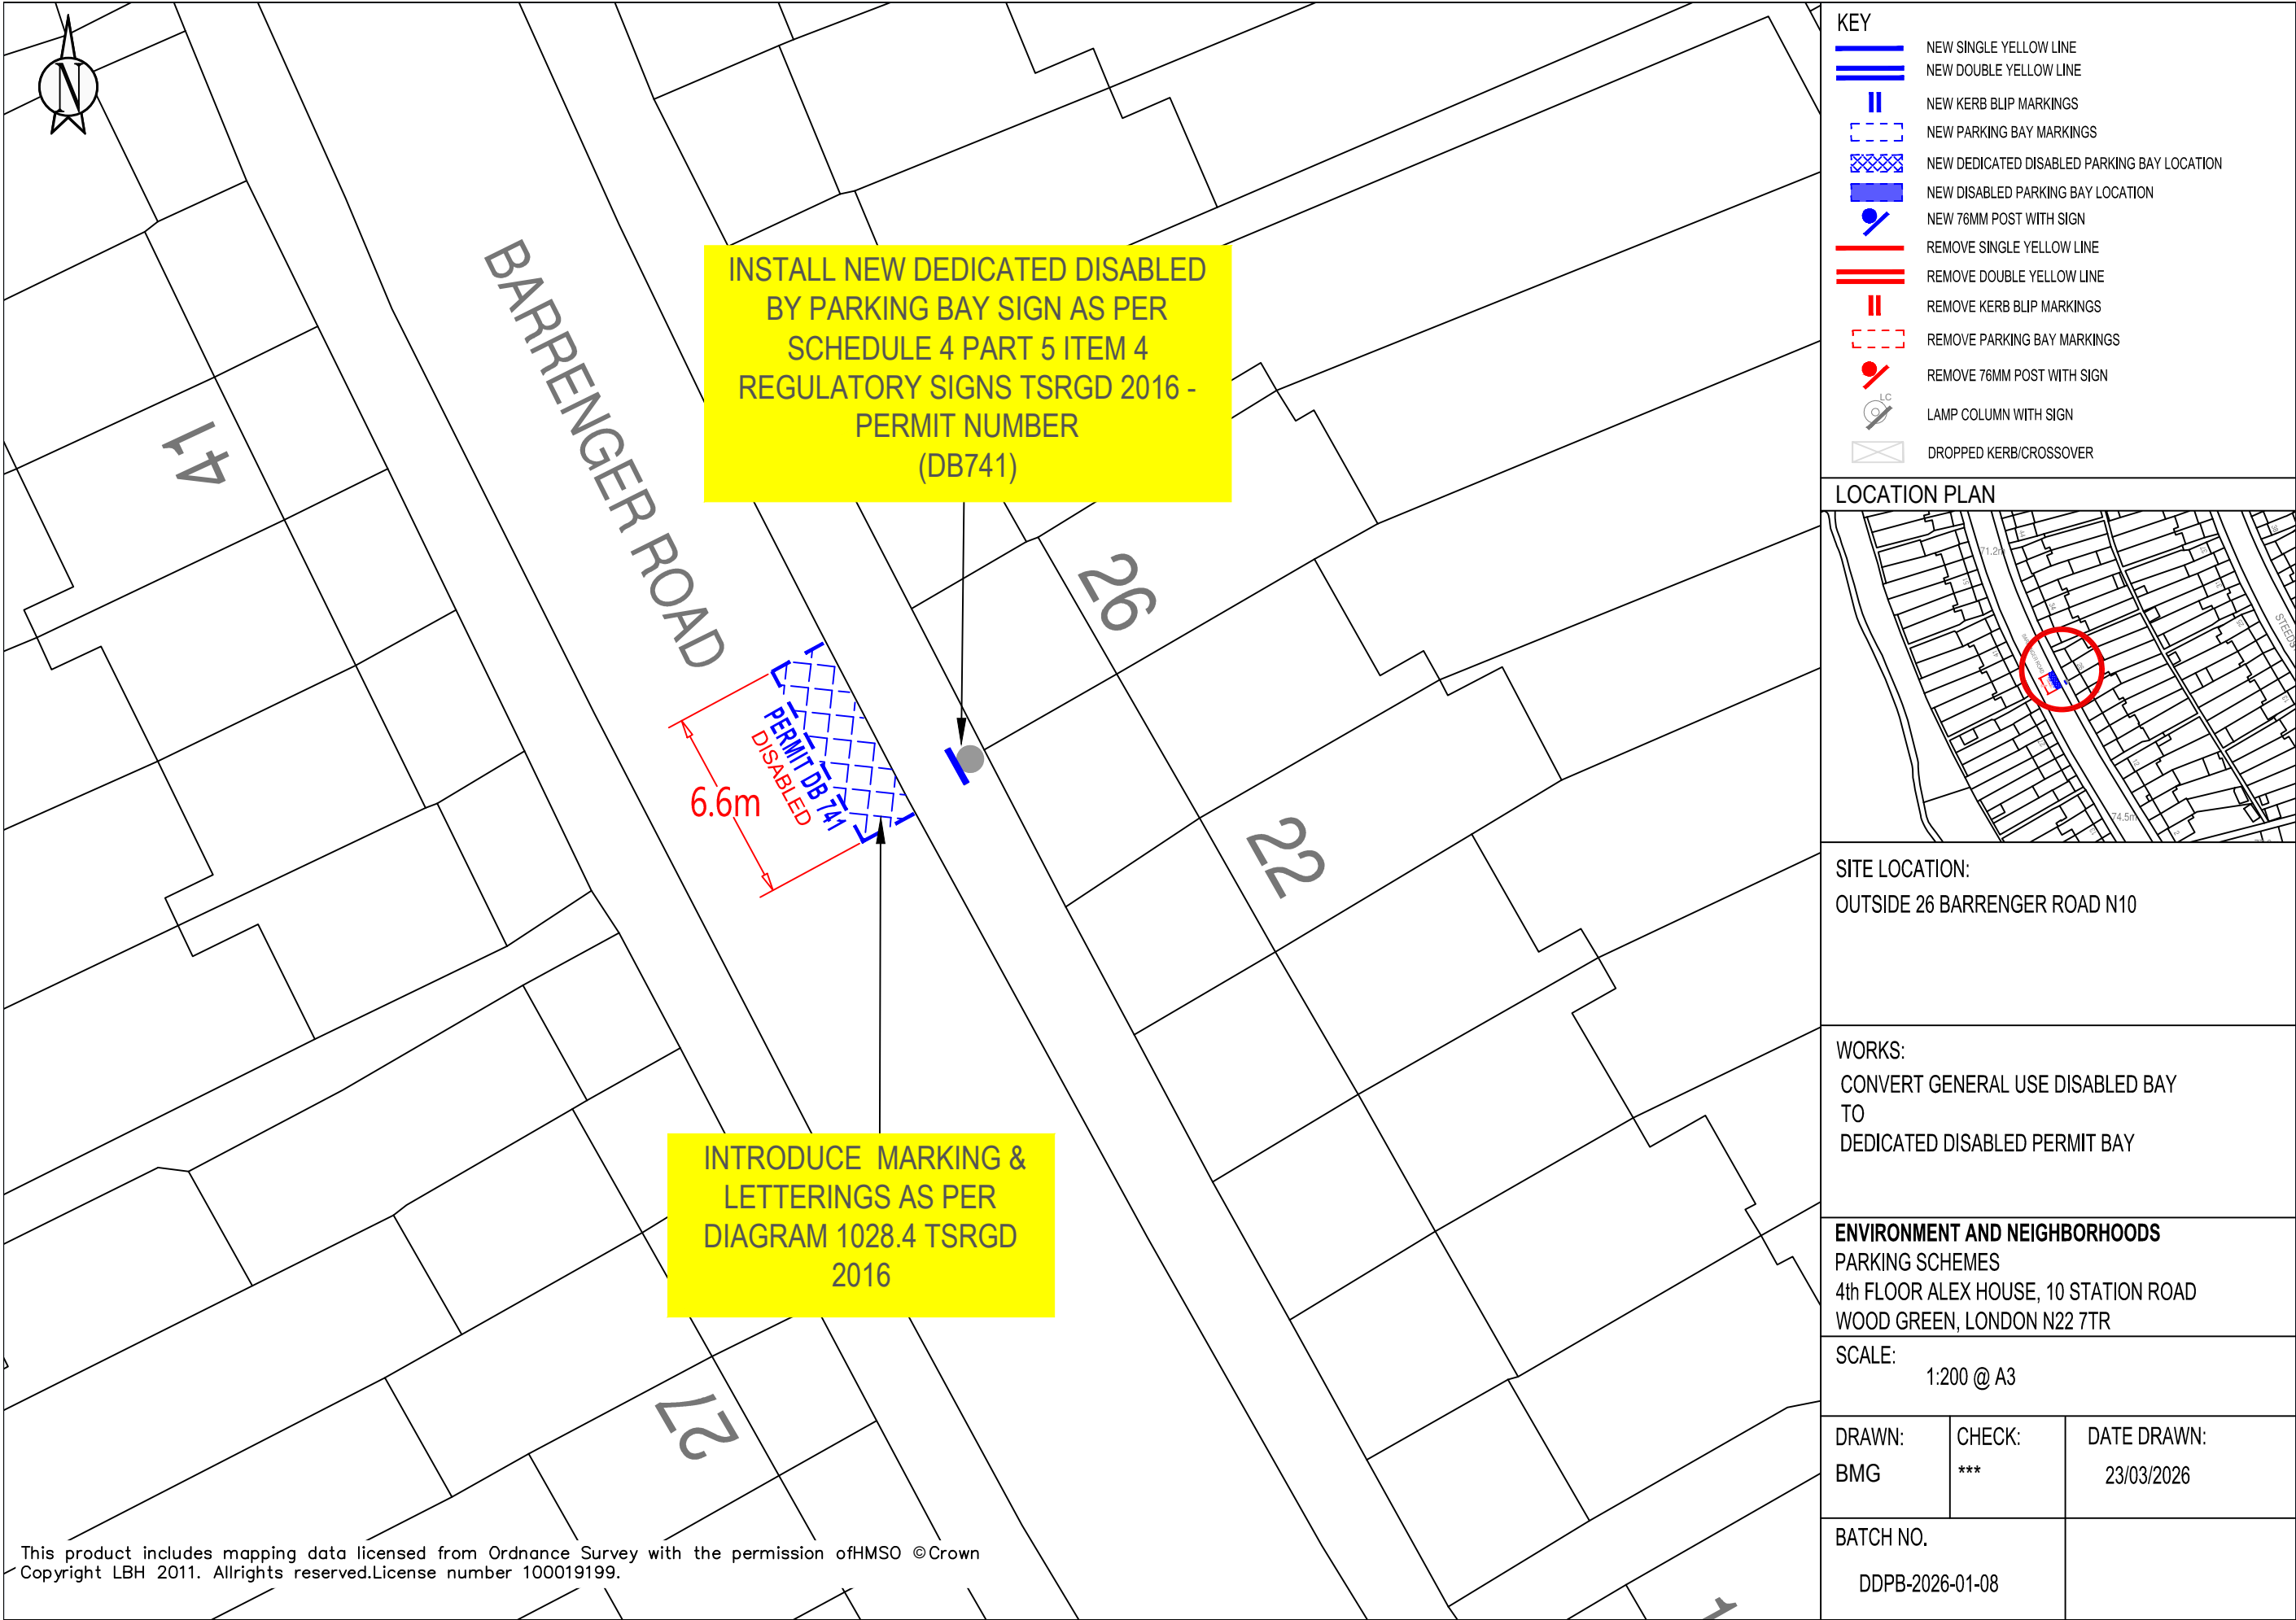

KEY	
	NEW SINGLE YELLOW LINE
	NEW DOUBLE YELLOW LINE
	NEW KERB BLIP MARKINGS
	NEW PARKING BAY MARKINGS
	NEW DEDICATED DISABLED PARKING BAY LOCATION
	NEW DISABLED PARKING BAY LOCATION
	NEW 76MM POST WITH SIGN
	REMOVE SINGLE YELLOW LINE
	REMOVE DOUBLE YELLOW LINE
	REMOVE KERB BLIP MARKINGS
	REMOVE PARKING BAY MARKINGS
	REMOVE 76MM POST WITH SIGN
	LAMP COLUMN WITH SIGN
	DROPPED KERB/CROSSOVER

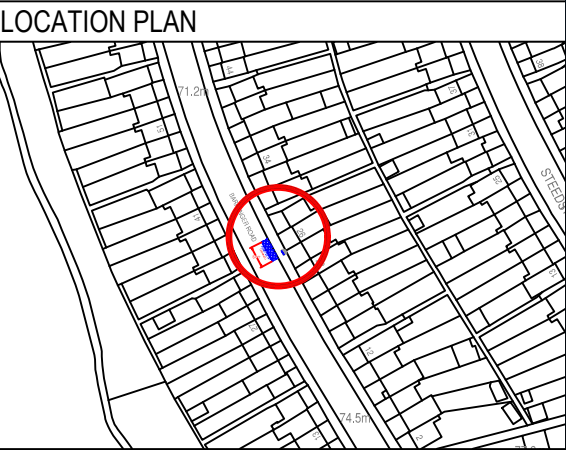

SITE LOCATION:
OUTSIDE 26 BARRENGER ROAD N10


WORKS:
CONVERT GENERAL USE DISABLED BAY TO DEDICATED DISABLED PERMIT BAY

ENVIRONMENT AND NEIGHBORHOODS
PARKING SCHEMES
4th FLOOR ALEX HOUSE, 10 STATION ROAD
WOOD GREEN, LONDON N22 7TR


SCALE:
1:200 @ A3

DRAWN: BMG	CHECK: ***	DATE DRAWN: 23/03/2026
---------------	---------------	---------------------------

BATCH NO. DDPB-2026-01-08	
------------------------------	--

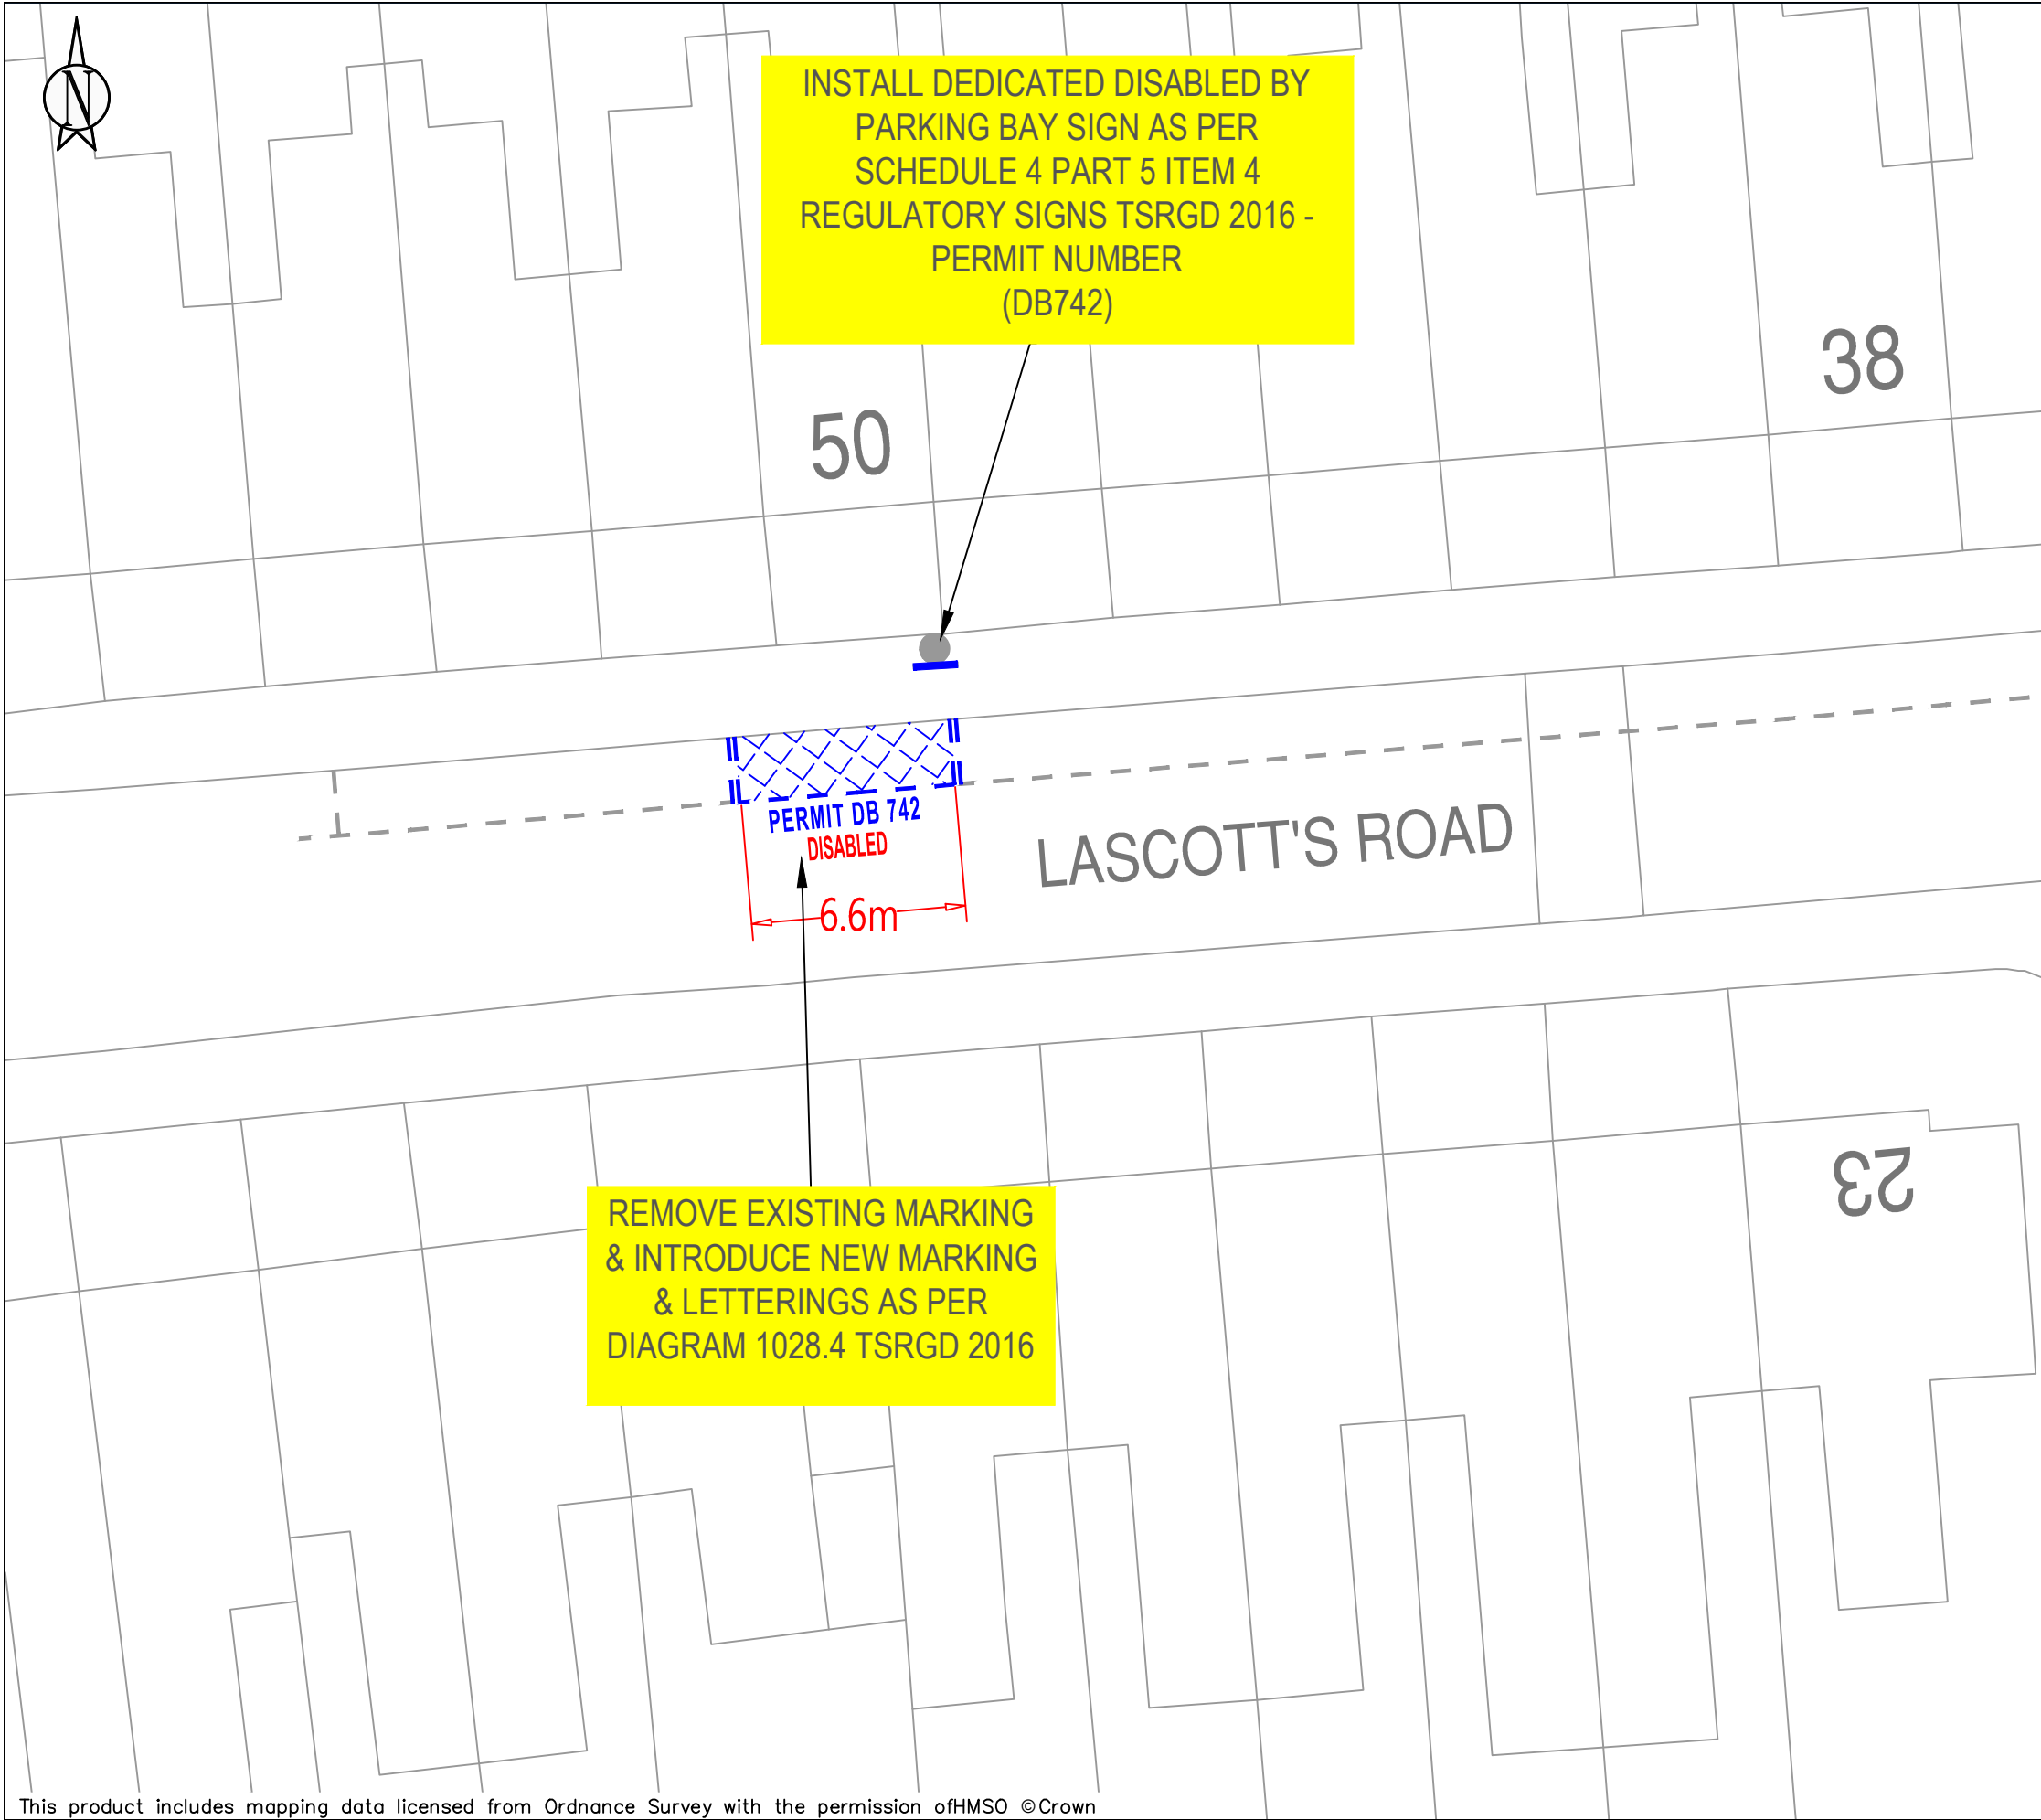

KEY	
	NEW SINGLE YELLOW LINE
	NEW DOUBLE YELLOW LINE
	NEW KERB BLIP MARKINGS
	NEW PARKING BAY MARKINGS
	NEW DEDICATED DISABLED PARKING BAY LOCATION
	NEW DISABLED PARKING BAY LOCATION
	NEW 76MM POST WITH SIGN
	REMOVE SINGLE YELLOW LINE
	REMOVE DOUBLE YELLOW LINE
	REMOVE KERB BLIP MARKINGS
	REMOVE PARKING BAY MARKINGS
	REMOVE 76MM POST WITH SIGN
	LAMP COLUMN WITH SIGN
	DROPPED KERB/CROSSOVER

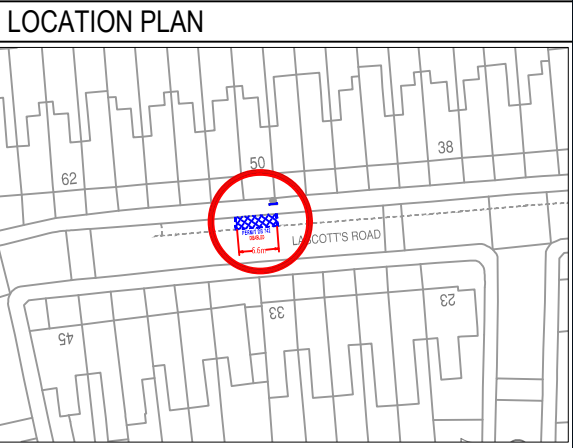

SITE LOCATION:
OUTSIDE No 50 LASCOTTE ROAD N22


WORKS:
INSTALL DEDICATED DISABLED PERMIT BAY

ENVIRONMENT AND NEIGHBORHOODS
PARKING SCHEMES
4th FLOOR ALEX HOUSE, 10 STATION ROAD
WOOD GREEN, LONDON N22 7TR


SCALE:
1:200 @ A3

DRAWN: BMG	CHECK: **	DATE DRAWN: 23/03/2026
---------------	--------------	---------------------------

BATCH NO. DDPB-2026-01-09	
------------------------------	--

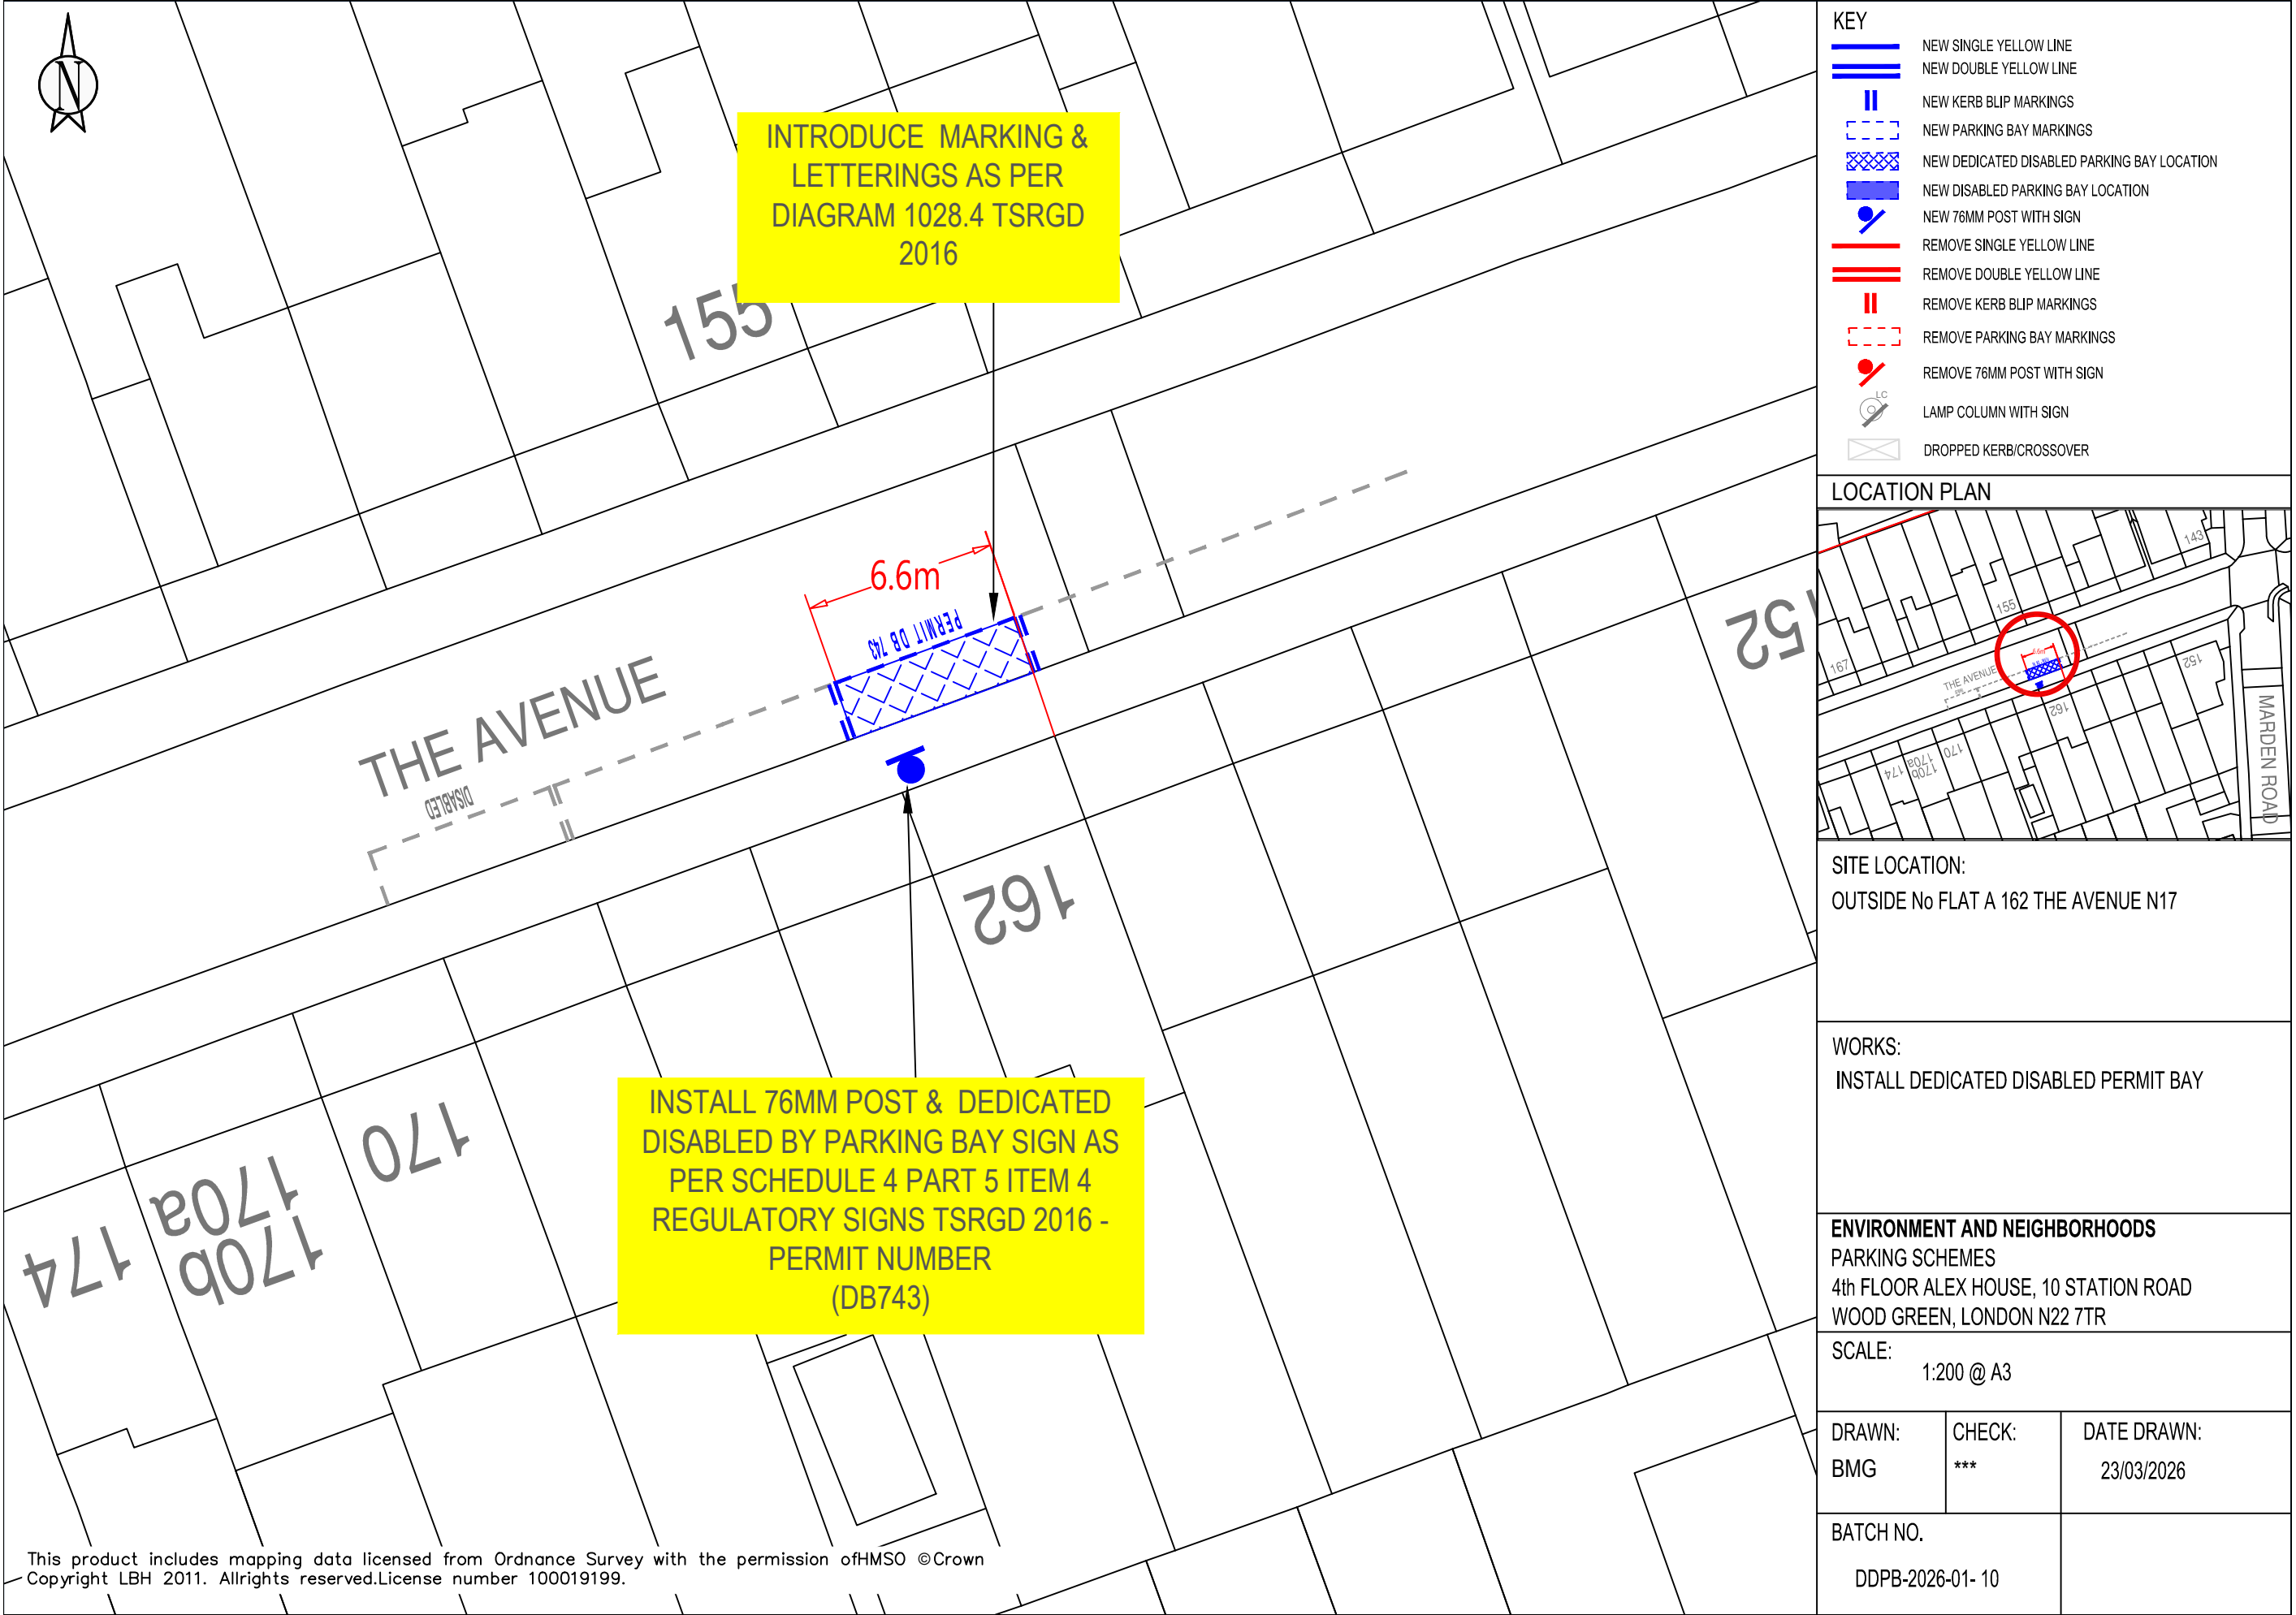

KEY	
	NEW SINGLE YELLOW LINE
	NEW DOUBLE YELLOW LINE
	NEW KERB BLIP MARKINGS
	NEW PARKING BAY MARKINGS
	NEW DEDICATED DISABLED PARKING BAY LOCATION
	NEW DISABLED PARKING BAY LOCATION
	NEW 76MM POST WITH SIGN
	REMOVE SINGLE YELLOW LINE
	REMOVE DOUBLE YELLOW LINE
	REMOVE KERB BLIP MARKINGS
	REMOVE PARKING BAY MARKINGS
	REMOVE 76MM POST WITH SIGN
	LAMP COLUMN WITH SIGN
	DROPPED KERB/CROSSOVER

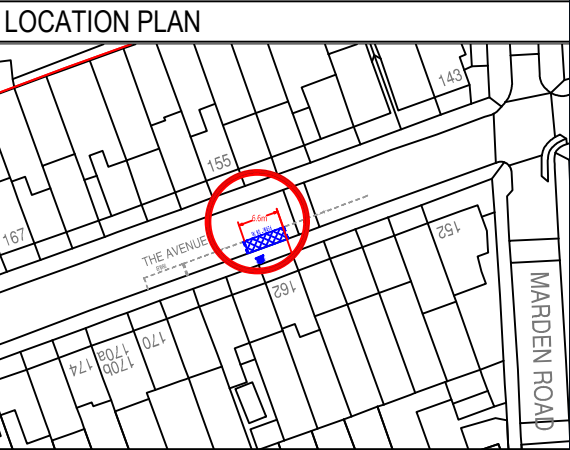

SITE LOCATION:
OUTSIDE No FLAT A 162 THE AVENUE N17


WORKS:
INSTALL DEDICATED DISABLED PERMIT BAY

ENVIRONMENT AND NEIGHBORHOODS
PARKING SCHEMES
4th FLOOR ALEX HOUSE, 10 STATION ROAD
WOOD GREEN, LONDON N22 7TR


SCALE:
1:200 @ A3

DRAWN: BMG	CHECK: ***	DATE DRAWN: 23/03/2026
---------------	---------------	---------------------------


BATCH NO. DDPB-2026-01- 10	
-------------------------------	--

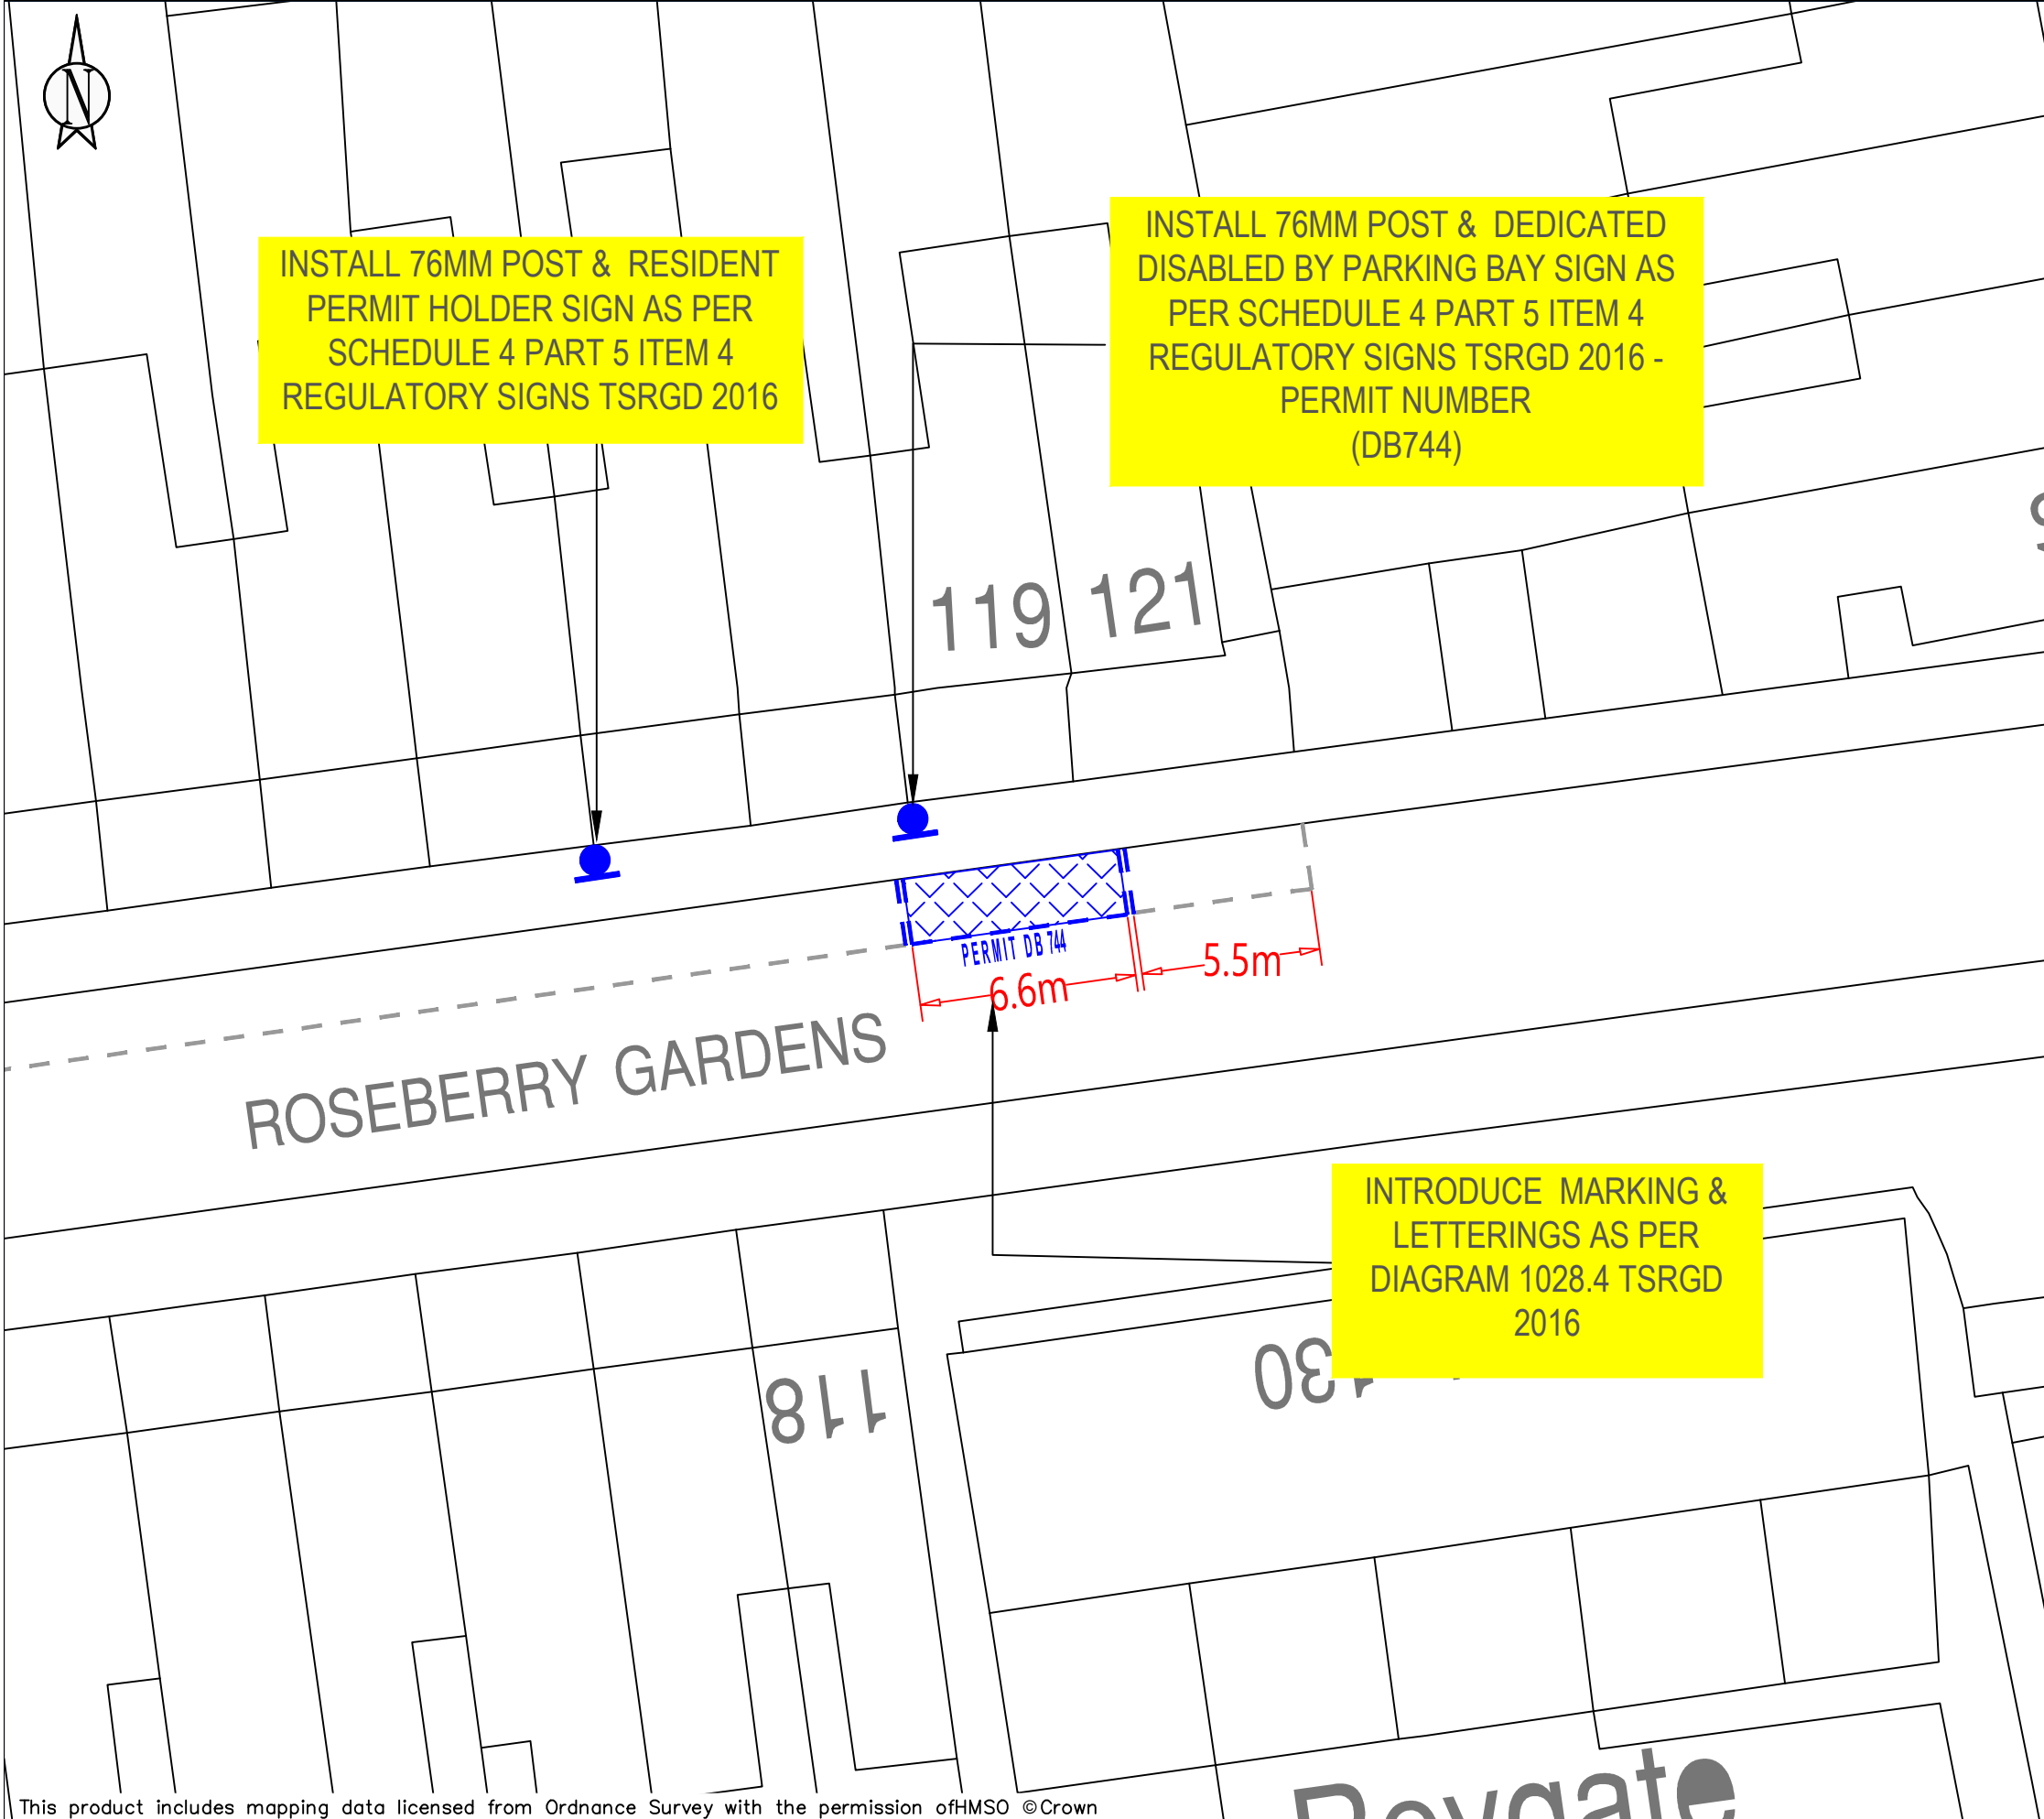


KEY	
	NEW SINGLE YELLOW LINE
	NEW DOUBLE YELLOW LINE
	NEW KERB BLIP MARKINGS
	NEW PARKING BAY MARKINGS
	NEW DEDICATED DISABLED PARKING BAY LOCATION
	NEW DISABLED PARKING BAY LOCATION
	NEW 76MM POST WITH SIGN
	REMOVE SINGLE YELLOW LINE
	REMOVE DOUBLE YELLOW LINE
	REMOVE KERB BLIP MARKINGS
	REMOVE PARKING BAY MARKINGS
	REMOVE 76MM POST WITH SIGN
	LAMP COLUMN WITH SIGN
	DROPPED KERB/CROSSOVER

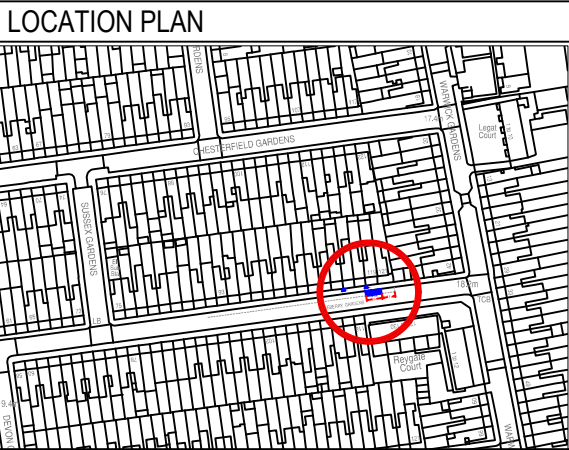

SITE LOCATION: OUTSIDE No. 119 ROSEBERRY GDNS N4		
WORKS: INSTALL DEDICATED DISABLED PERMIT BAY		
ENVIRONMENT AND NEIGHBORHOODS PARKING SCHEMES 4th FLOOR ALEX HOUSE, 10 STATION ROAD WOOD GREEN, LONDON N22 7TR		
SCALE: 1:200 @ A3		
DRAWN: BMG	CHECK: ***	DATE DRAWN: 23/03/2026
BATCH NO. DDPB-2026-01- 11		

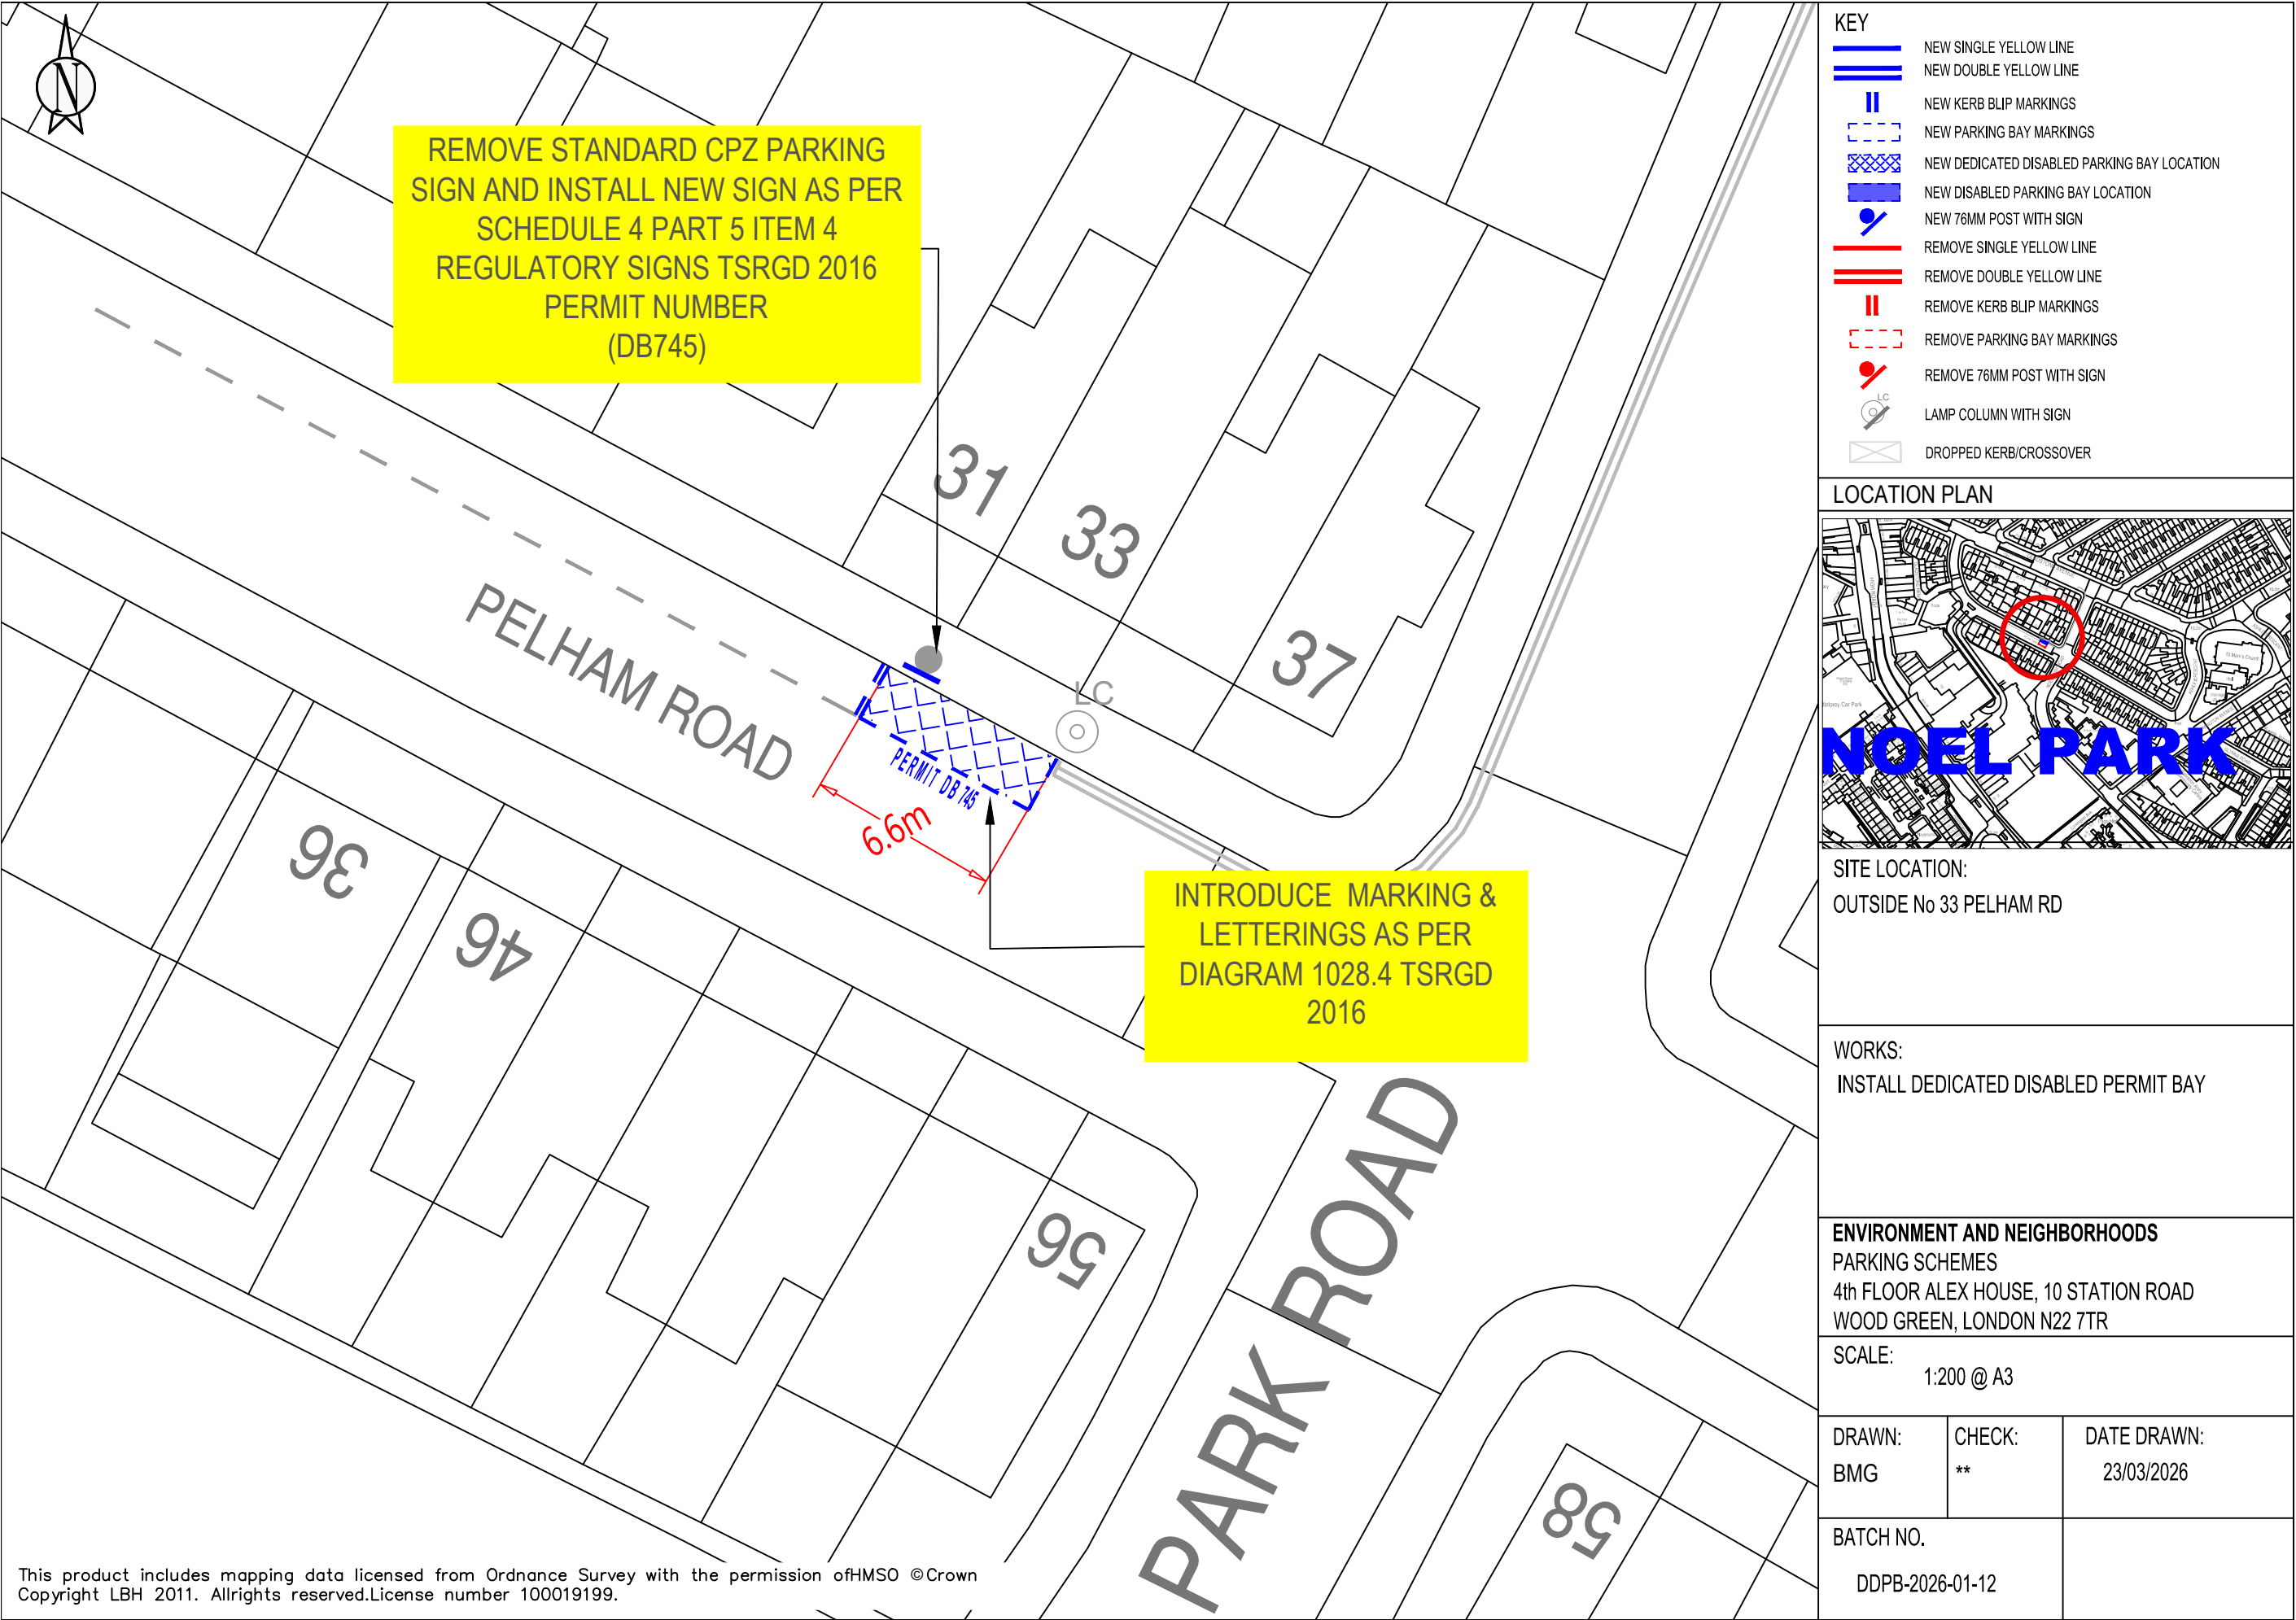

KEY	
	NEW SINGLE YELLOW LINE
	NEW DOUBLE YELLOW LINE
	NEW KERB BLIP MARKINGS
	NEW PARKING BAY MARKINGS
	NEW DEDICATED DISABLED PARKING BAY LOCATION
	NEW DISABLED PARKING BAY LOCATION
	NEW 76MM POST WITH SIGN
	REMOVE SINGLE YELLOW LINE
	REMOVE DOUBLE YELLOW LINE
	REMOVE KERB BLIP MARKINGS
	REMOVE PARKING BAY MARKINGS
	REMOVE 76MM POST WITH SIGN
	LAMP COLUMN WITH SIGN
	DROPPED KERB/CROSSOVER

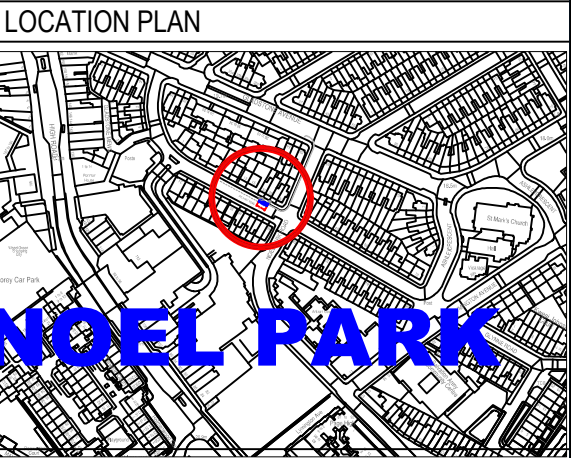

SITE LOCATION:
OUTSIDE No 33 PELHAM RD


WORKS:
INSTALL DEDICATED DISABLED PERMIT BAY

ENVIRONMENT AND NEIGHBORHOODS
PARKING SCHEMES
4th FLOOR ALEX HOUSE, 10 STATION ROAD
WOOD GREEN, LONDON N22 7TR

SCALE:
1:200 @ A3


DRAWN: BMG	CHECK: **	DATE DRAWN: 23/03/2026
---------------	--------------	---------------------------

BATCH NO. DDPB-2026-01-12

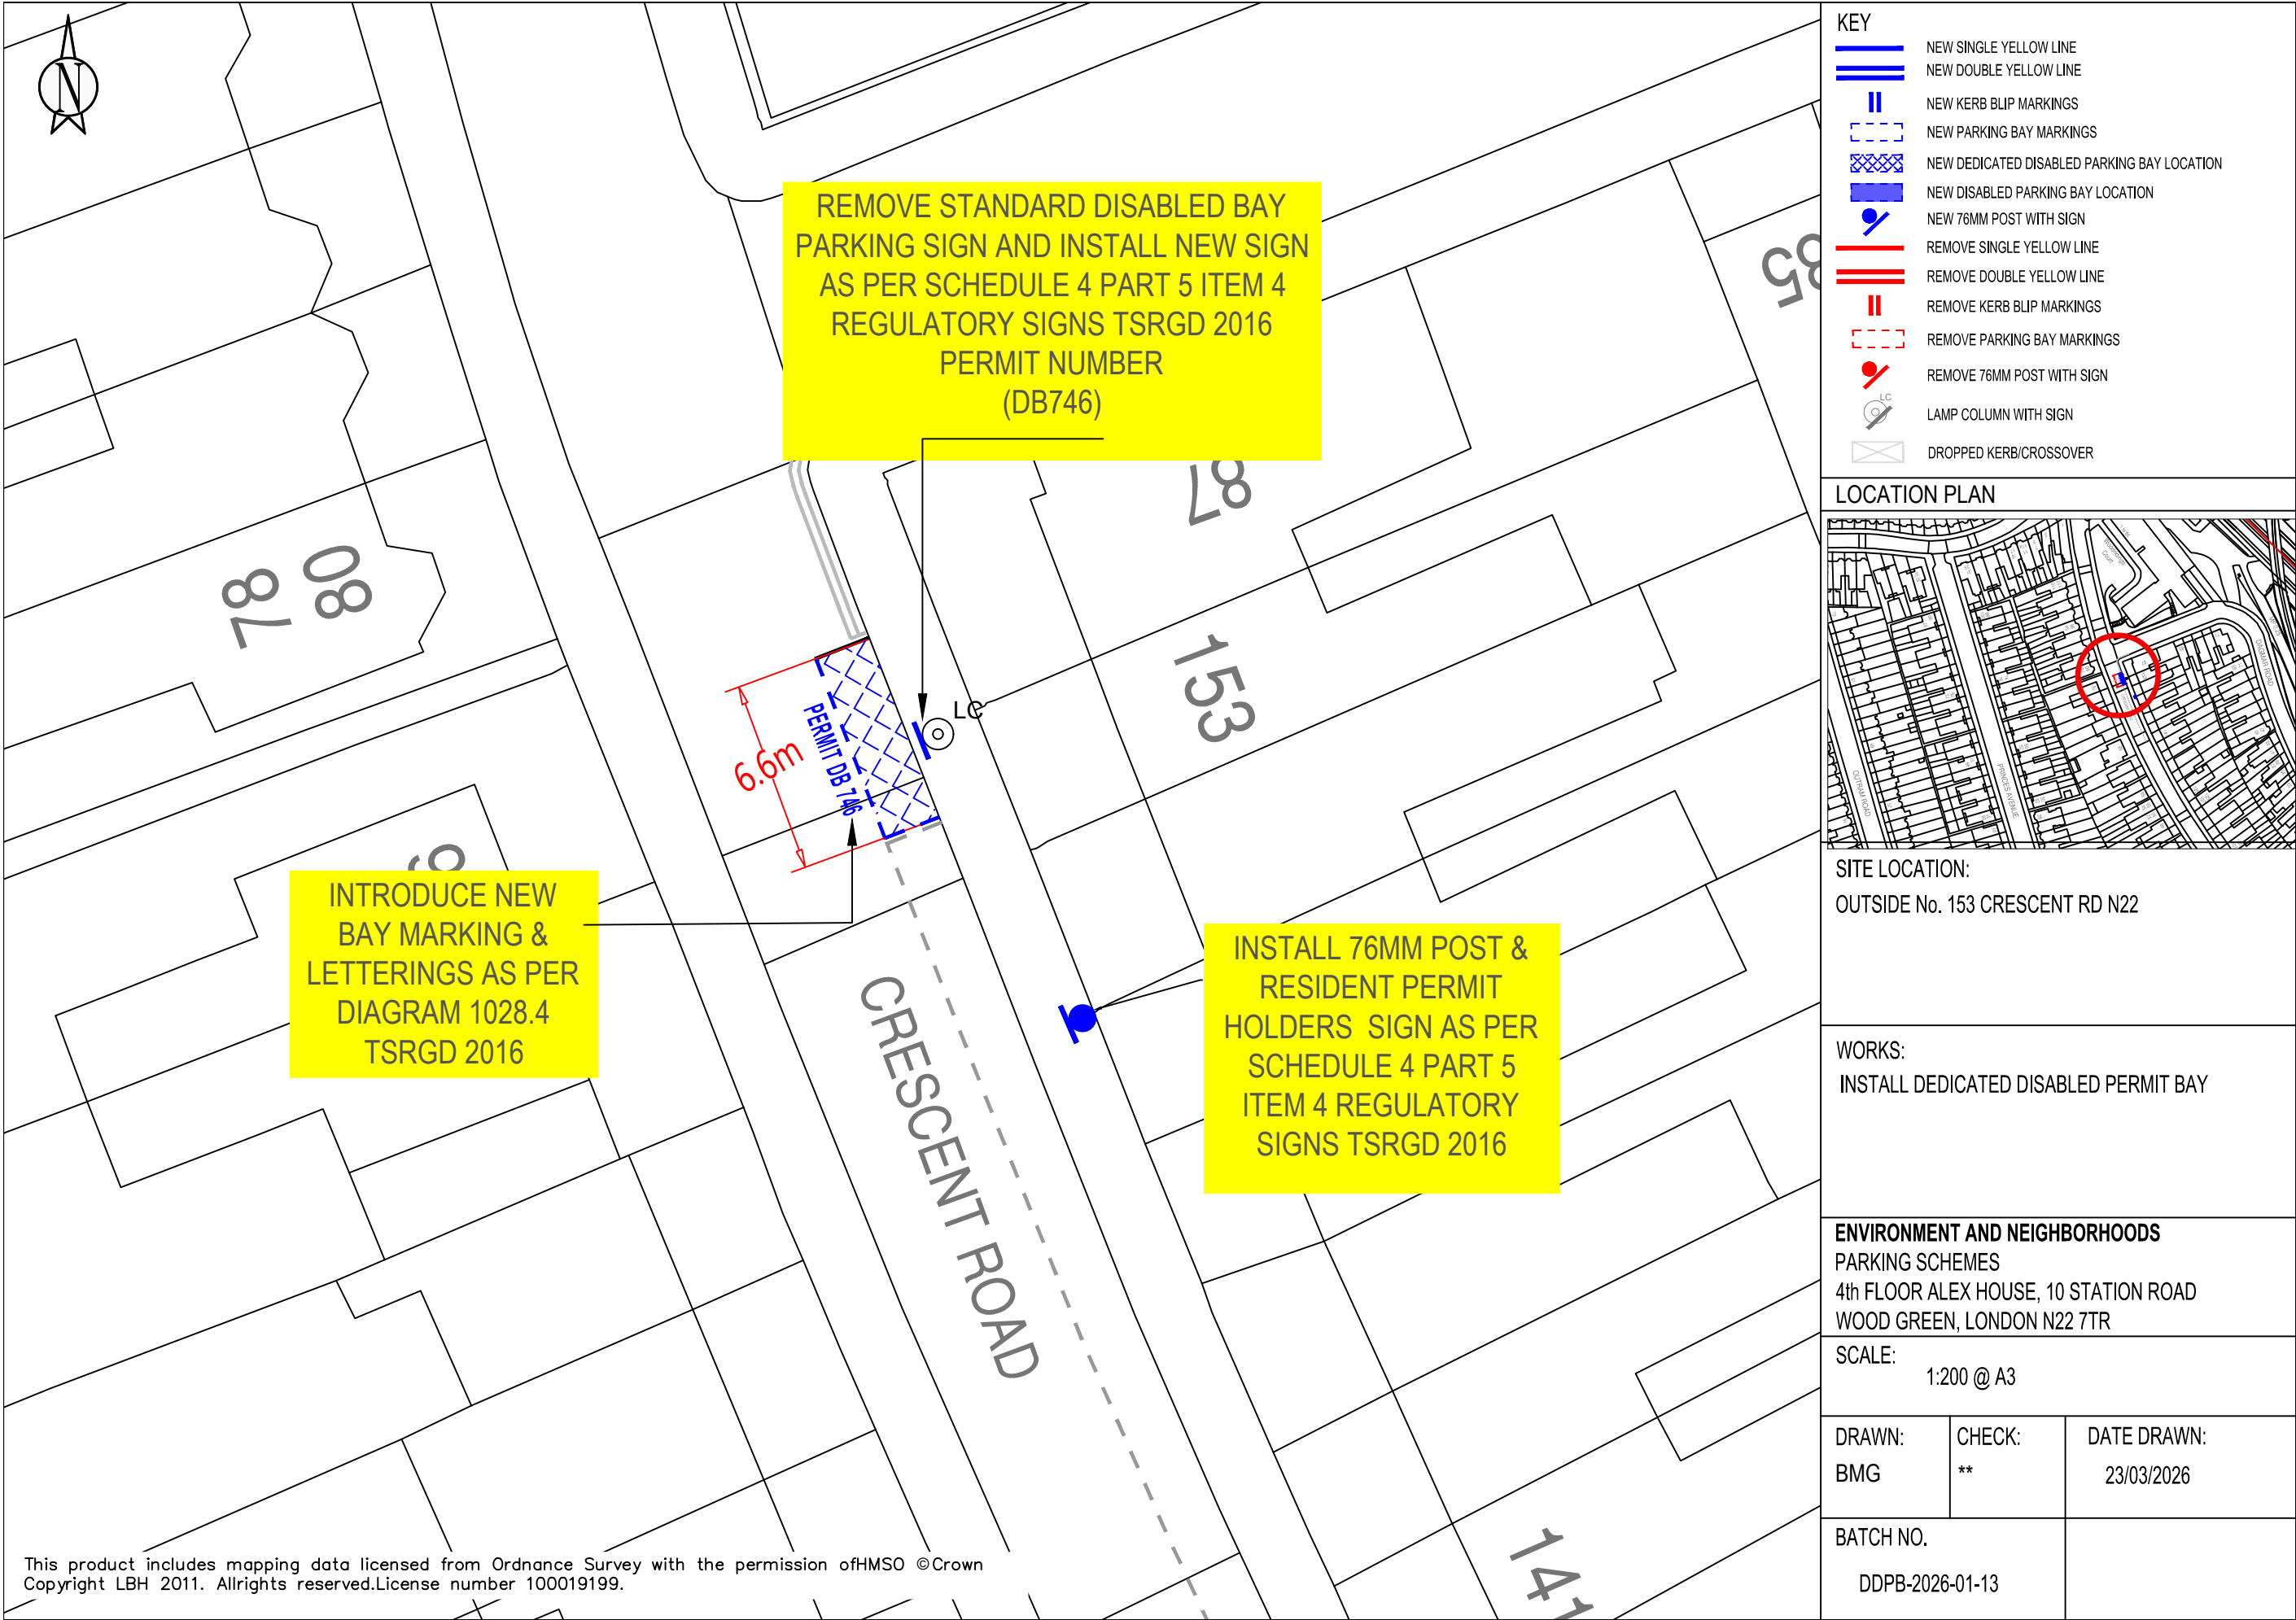

KEY	
	NEW SINGLE YELLOW LINE
	NEW DOUBLE YELLOW LINE
	NEW KERB BLIP MARKINGS
	NEW PARKING BAY MARKINGS
	NEW DEDICATED DISABLED PARKING BAY LOCATION
	NEW DISABLED PARKING BAY LOCATION
	NEW 76MM POST WITH SIGN
	REMOVE SINGLE YELLOW LINE
	REMOVE DOUBLE YELLOW LINE
	REMOVE KERB BLIP MARKINGS
	REMOVE PARKING BAY MARKINGS
	REMOVE 76MM POST WITH SIGN
	LAMP COLUMN WITH SIGN
	DROPPED KERB/CROSSOVER

LOCATION PLAN

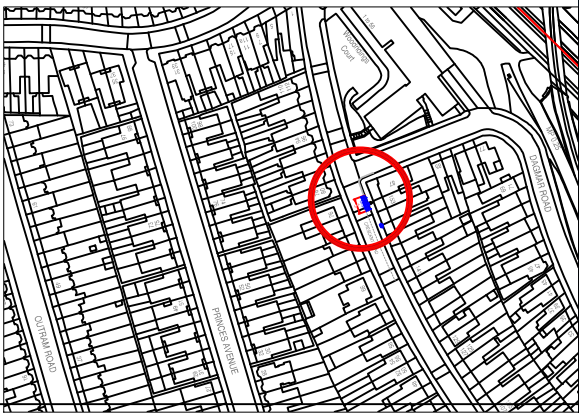

SITE LOCATION:
OUTSIDE No. 153 CRESCENT RD N22


WORKS:
INSTALL DEDICATED DISABLED PERMIT BAY

ENVIRONMENT AND NEIGHBORHOODS
PARKING SCHEMES
4th FLOOR ALEX HOUSE, 10 STATION ROAD
WOOD GREEN, LONDON N22 7TR


SCALE:
1:200 @ A3

DRAWN:	CHECK:	DATE DRAWN:
BMG	**	23/03/2026

BATCH NO.
DDPB-2026-01-13

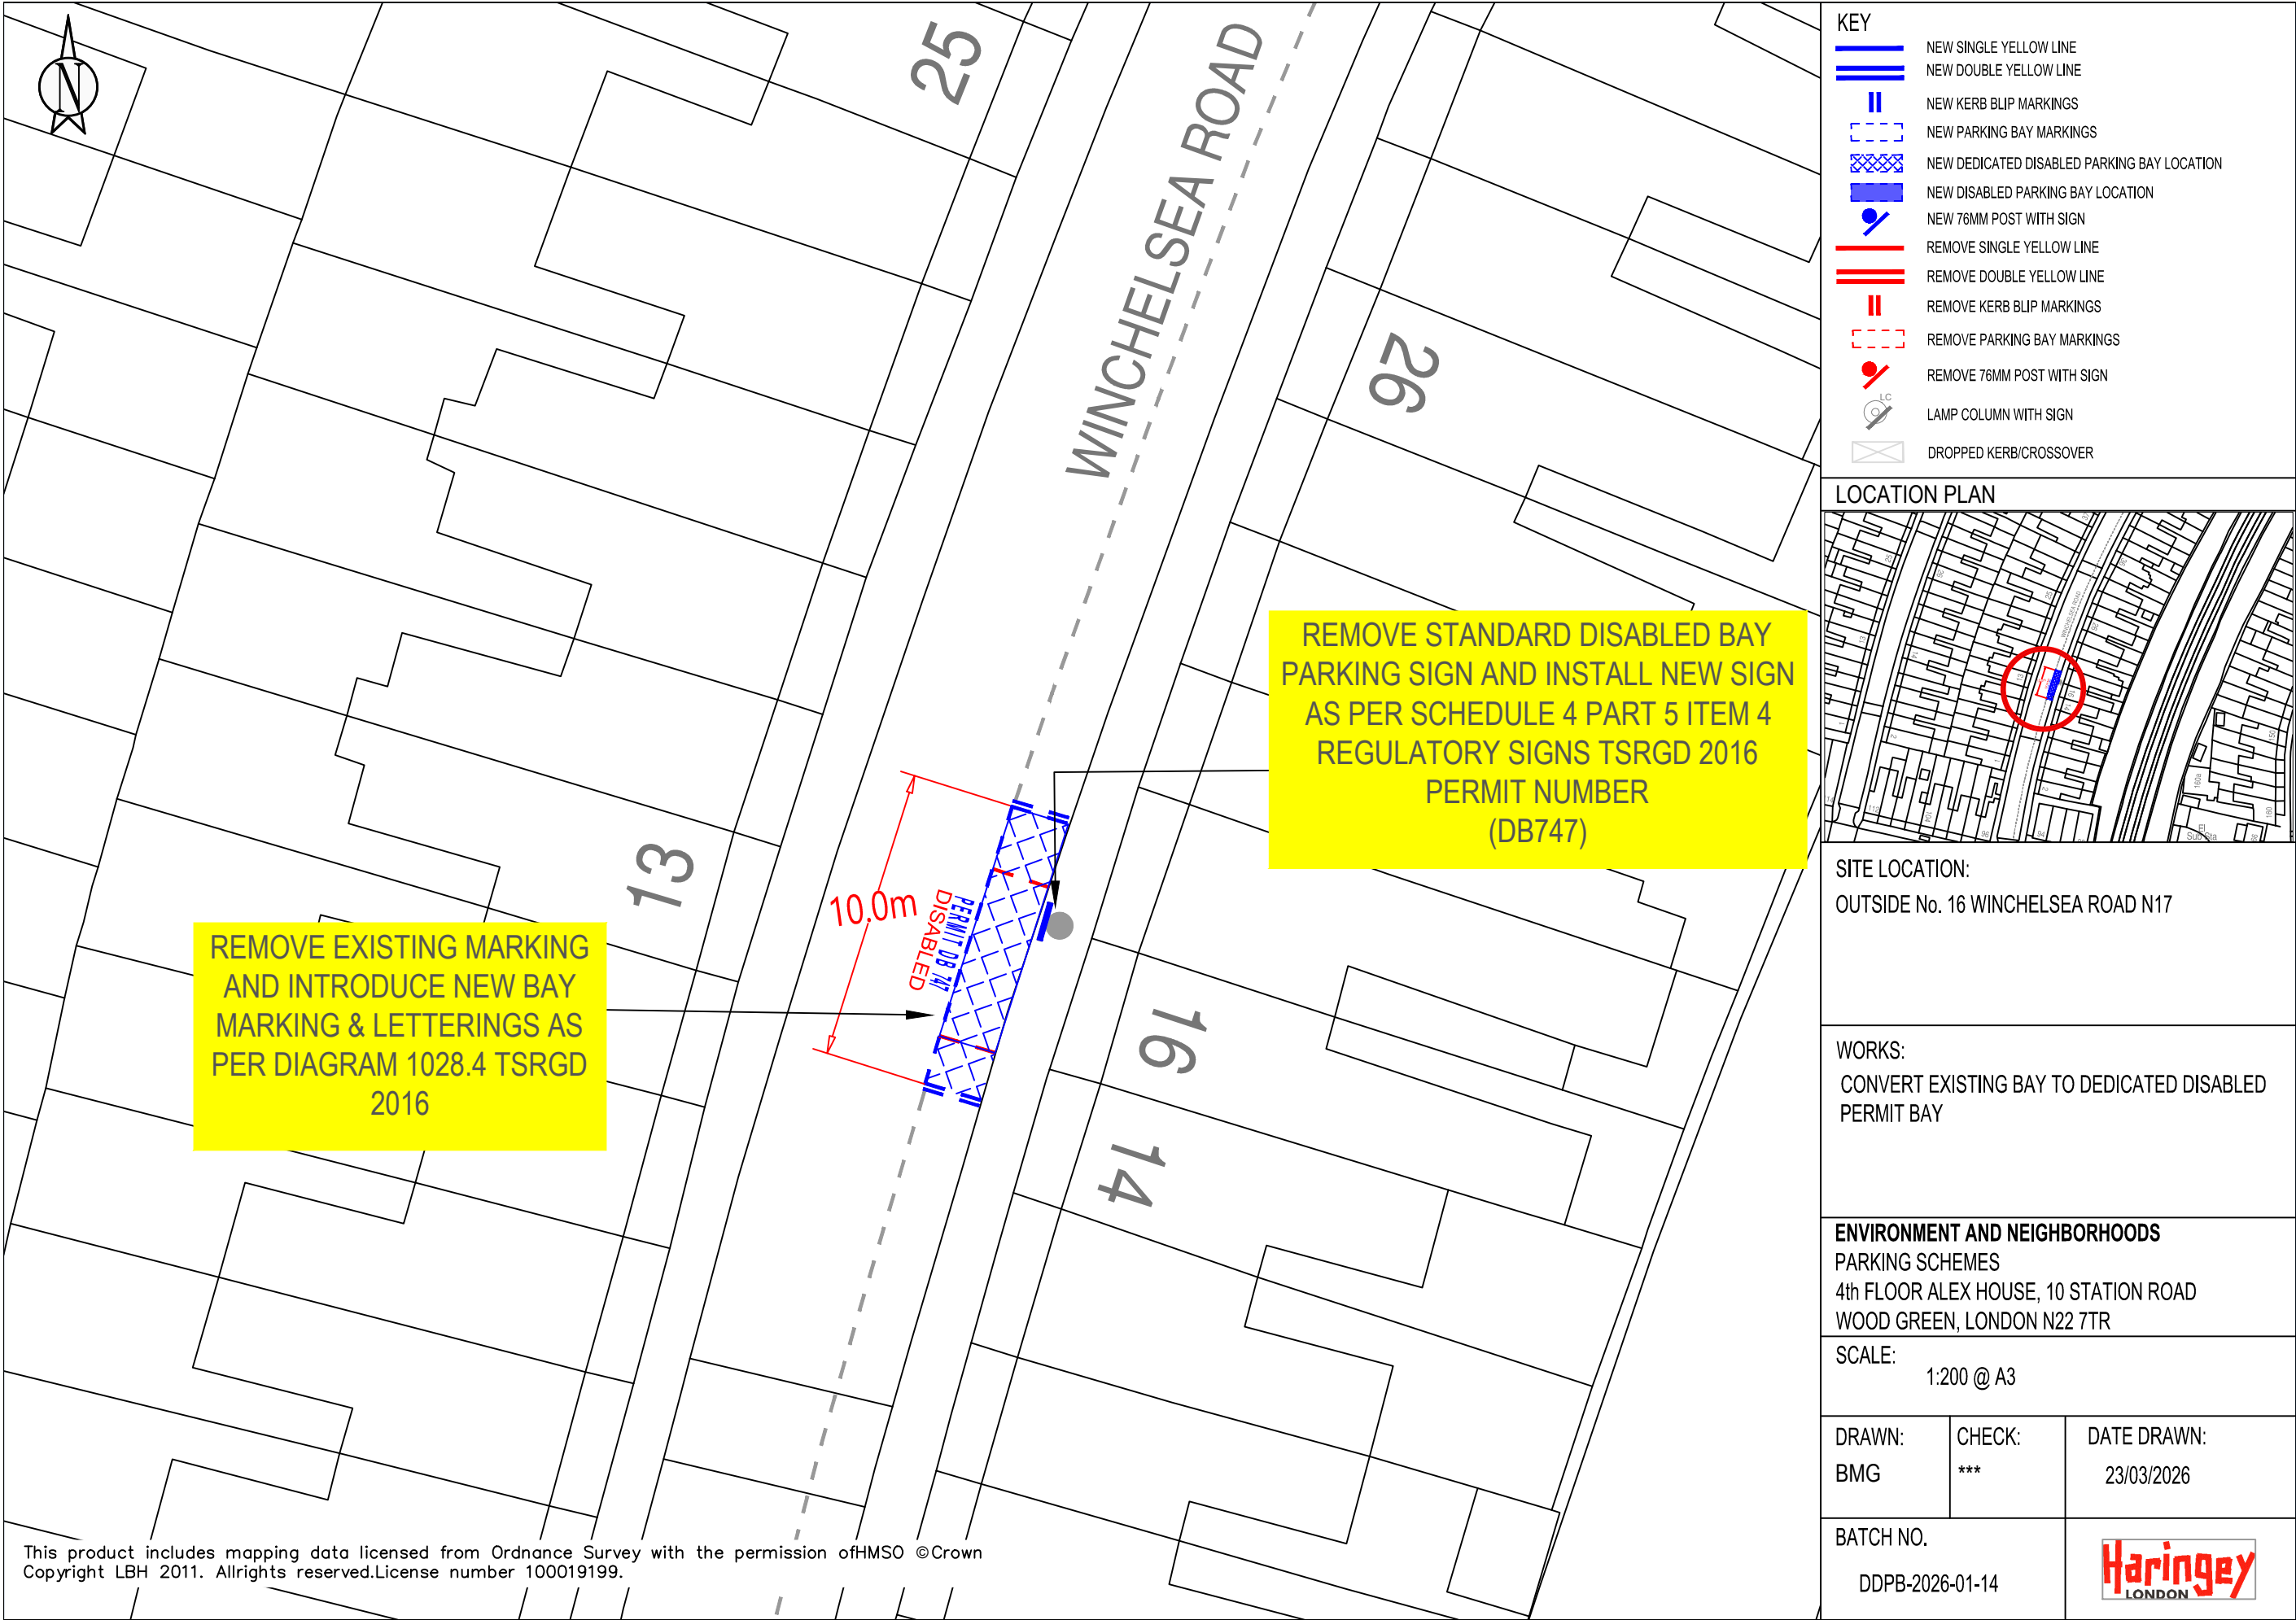

KEY	
	NEW SINGLE YELLOW LINE
	NEW DOUBLE YELLOW LINE
	NEW KERB BLIP MARKINGS
	NEW PARKING BAY MARKINGS
	NEW DEDICATED DISABLED PARKING BAY LOCATION
	NEW DISABLED PARKING BAY LOCATION
	NEW 76MM POST WITH SIGN
	REMOVE SINGLE YELLOW LINE
	REMOVE DOUBLE YELLOW LINE
	REMOVE KERB BLIP MARKINGS
	REMOVE PARKING BAY MARKINGS
	REMOVE 76MM POST WITH SIGN
	LAMP COLUMN WITH SIGN
	DROPPED KERB/CROSSOVER

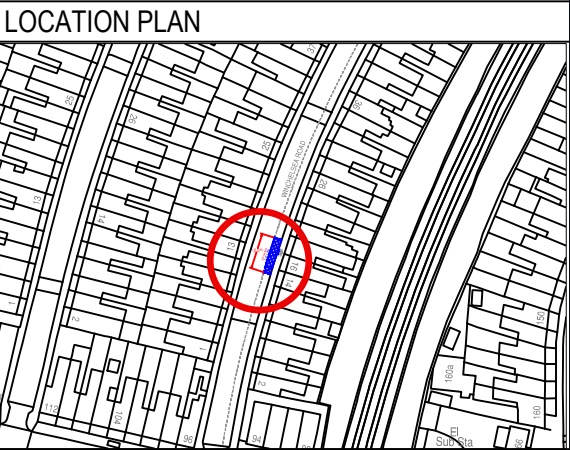

SITE LOCATION:
OUTSIDE No. 16 WINCHELSEA ROAD N17


WORKS:
CONVERT EXISTING BAY TO DEDICATED DISABLED PERMIT BAY


ENVIRONMENT AND NEIGHBORHOODS
PARKING SCHEMES
4th FLOOR ALEX HOUSE, 10 STATION ROAD
WOOD GREEN, LONDON N22 7TR

SCALE:
1:200 @ A3


DRAWN: BMG	CHECK: ***	DATE DRAWN: 23/03/2026
---------------	---------------	---------------------------

BATCH NO. DDPB-2026-01-14	
------------------------------	--

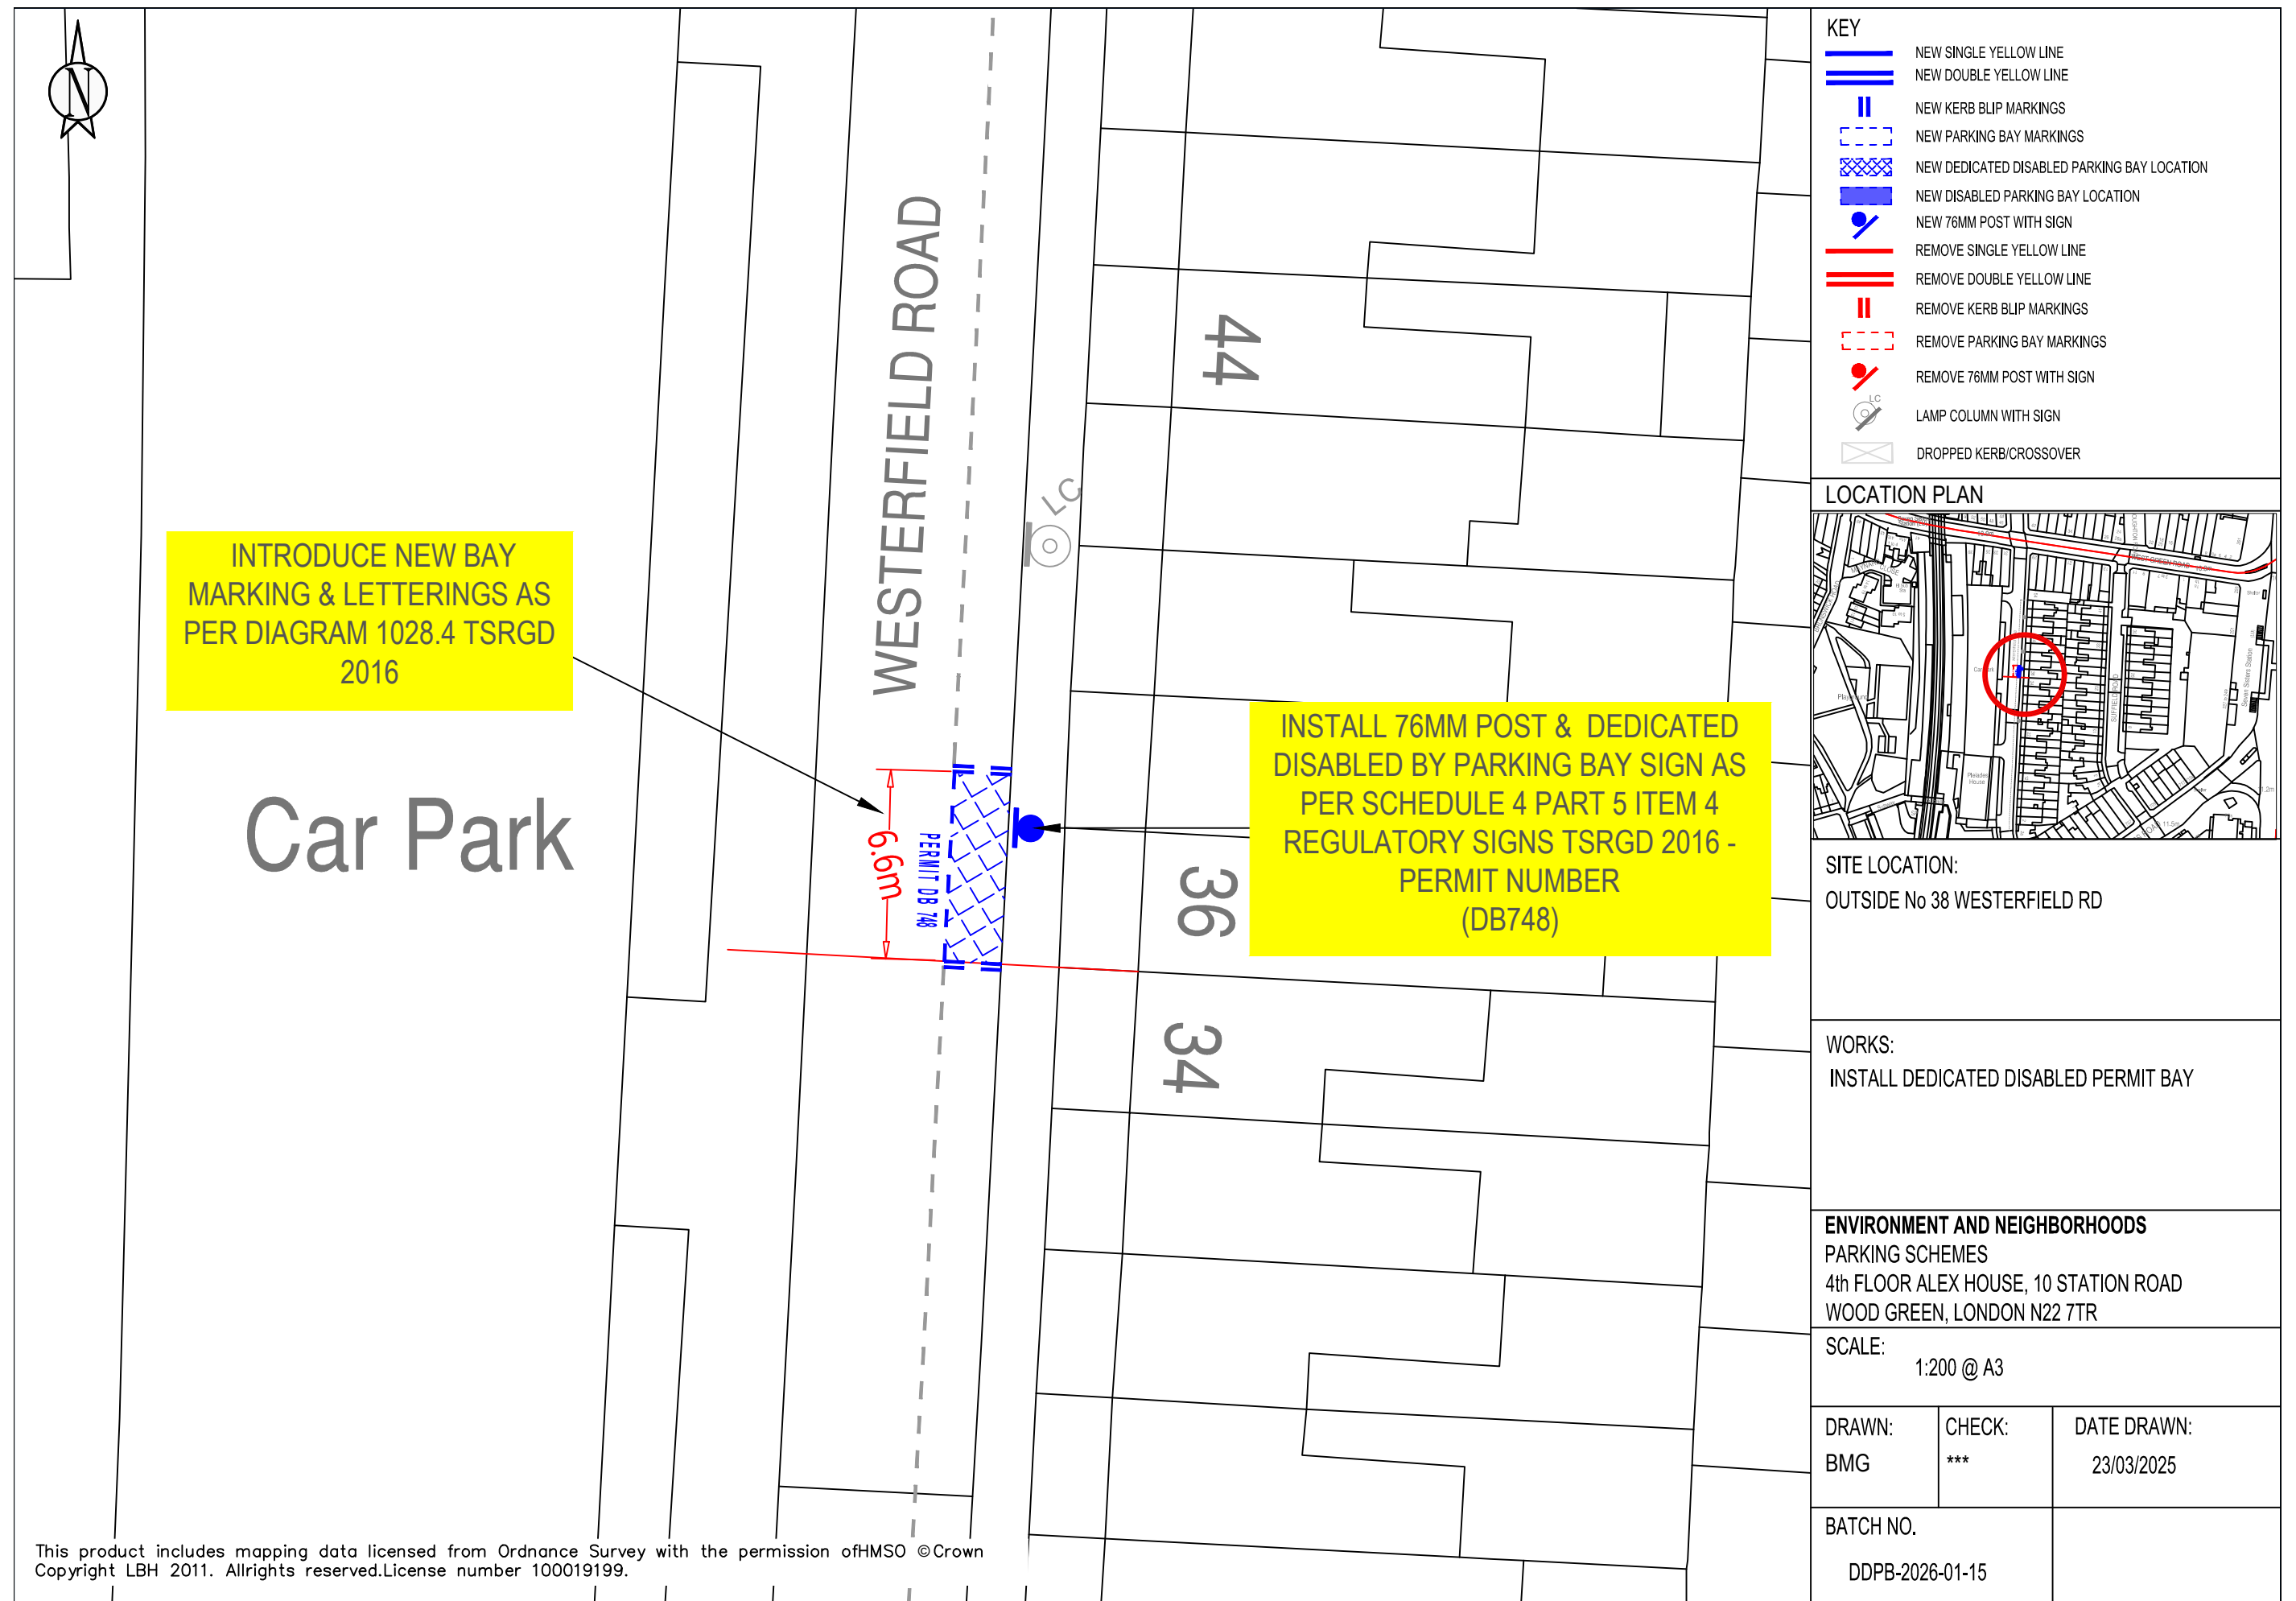

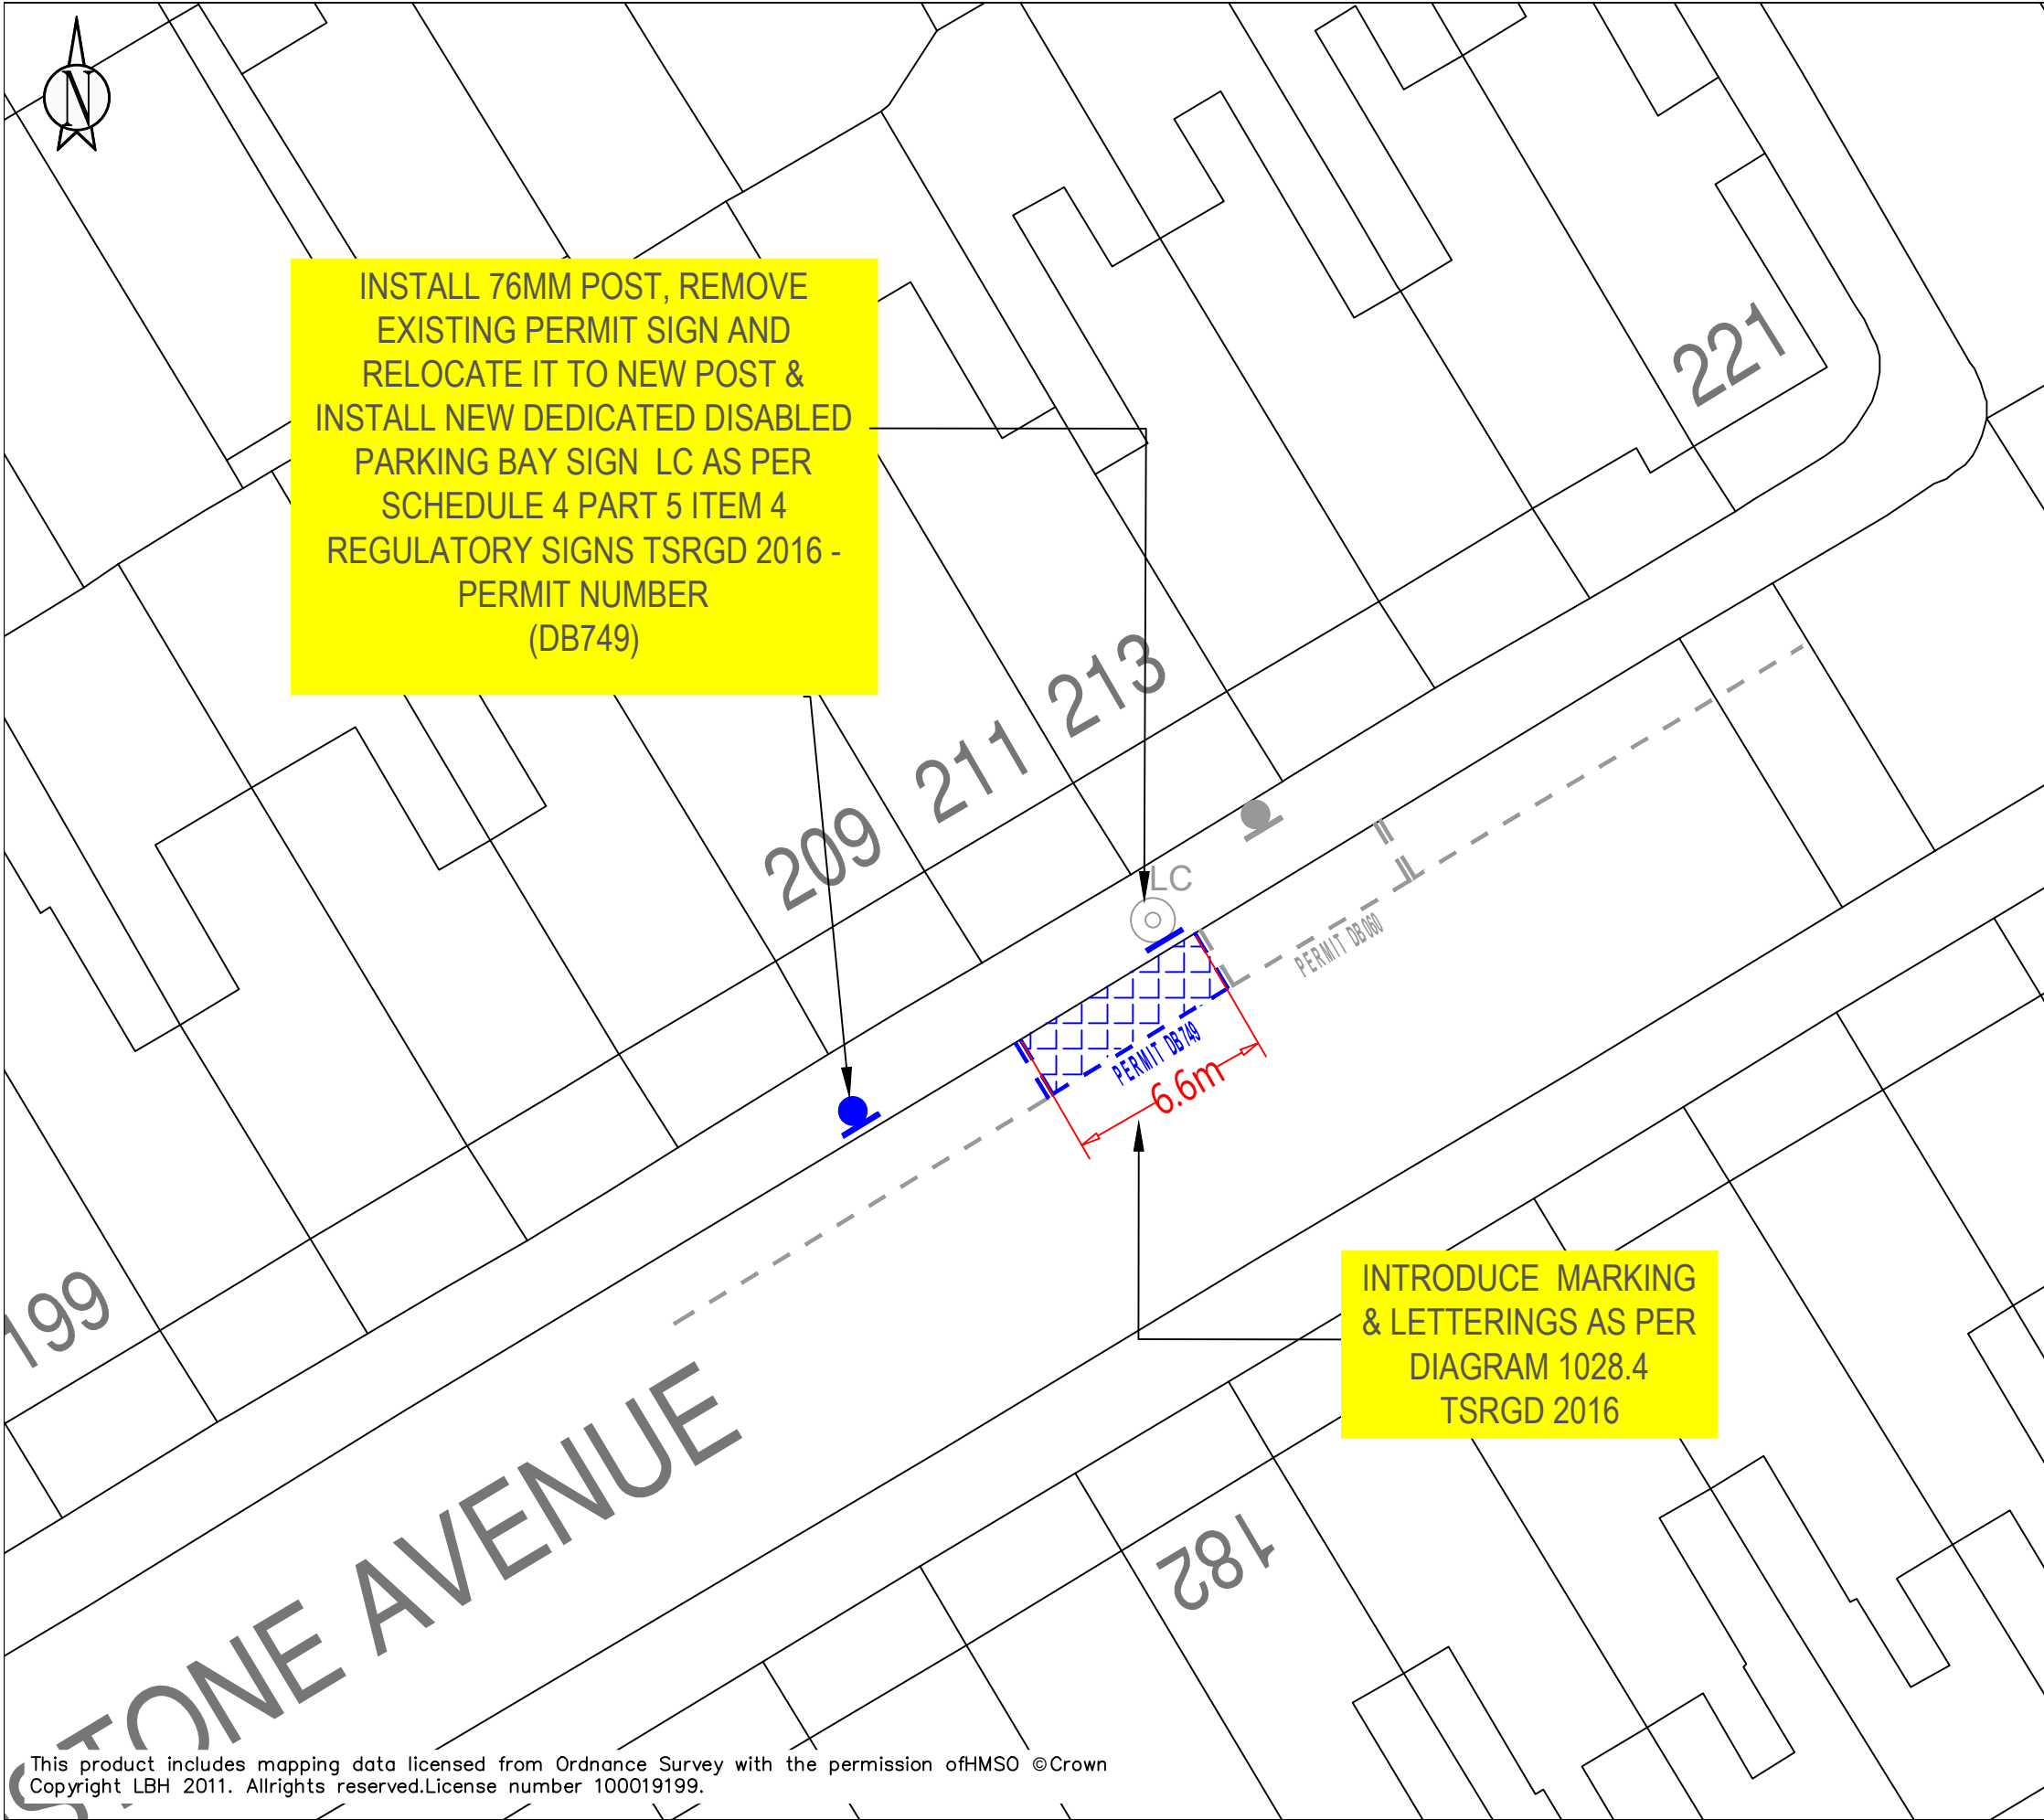

KEY	
	NEW SINGLE YELLOW LINE
	NEW DOUBLE YELLOW LINE
	NEW KERB BLIP MARKINGS
	NEW PARKING BAY MARKINGS
	NEW DEDICATED DISABLED PARKING BAY LOCATION
	NEW DISABLED PARKING BAY LOCATION
	NEW 76MM POST WITH SIGN
	REMOVE SINGLE YELLOW LINE
	REMOVE DOUBLE YELLOW LINE
	REMOVE KERB BLIP MARKINGS
	REMOVE PARKING BAY MARKINGS
	REMOVE 76MM POST WITH SIGN
	LAMP COLUMN WITH SIGN
	DROPPED KERB/CROSSOVER

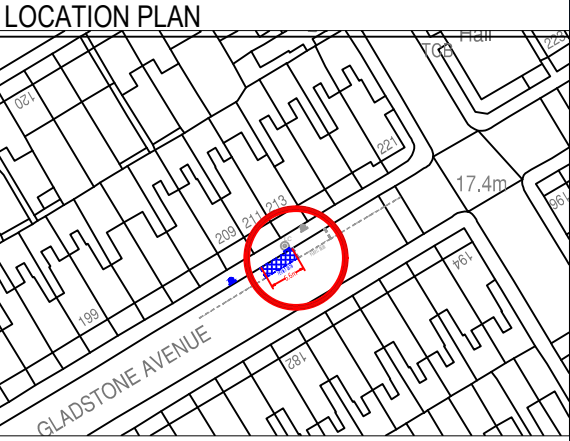

SITE LOCATION:
OUTSIDE No 213 GLADSTONE AVENUE N22


WORKS:
INSTALL DEDICATED DISABLED PERMIT BAY

ENVIRONMENT AND NEIGHBORHOODS
PARKING SCHEMES
4th FLOOR ALEX HOUSE, 10 STATION ROAD
WOOD GREEN, LONDON N22 7TR


SCALE:
1:200 @ A3

DRAWN: BMG	CHECK: ***	DATE DRAWN: 23/03/2026
---------------	---------------	---------------------------

BATCH NO. DDPB-2026-01-16

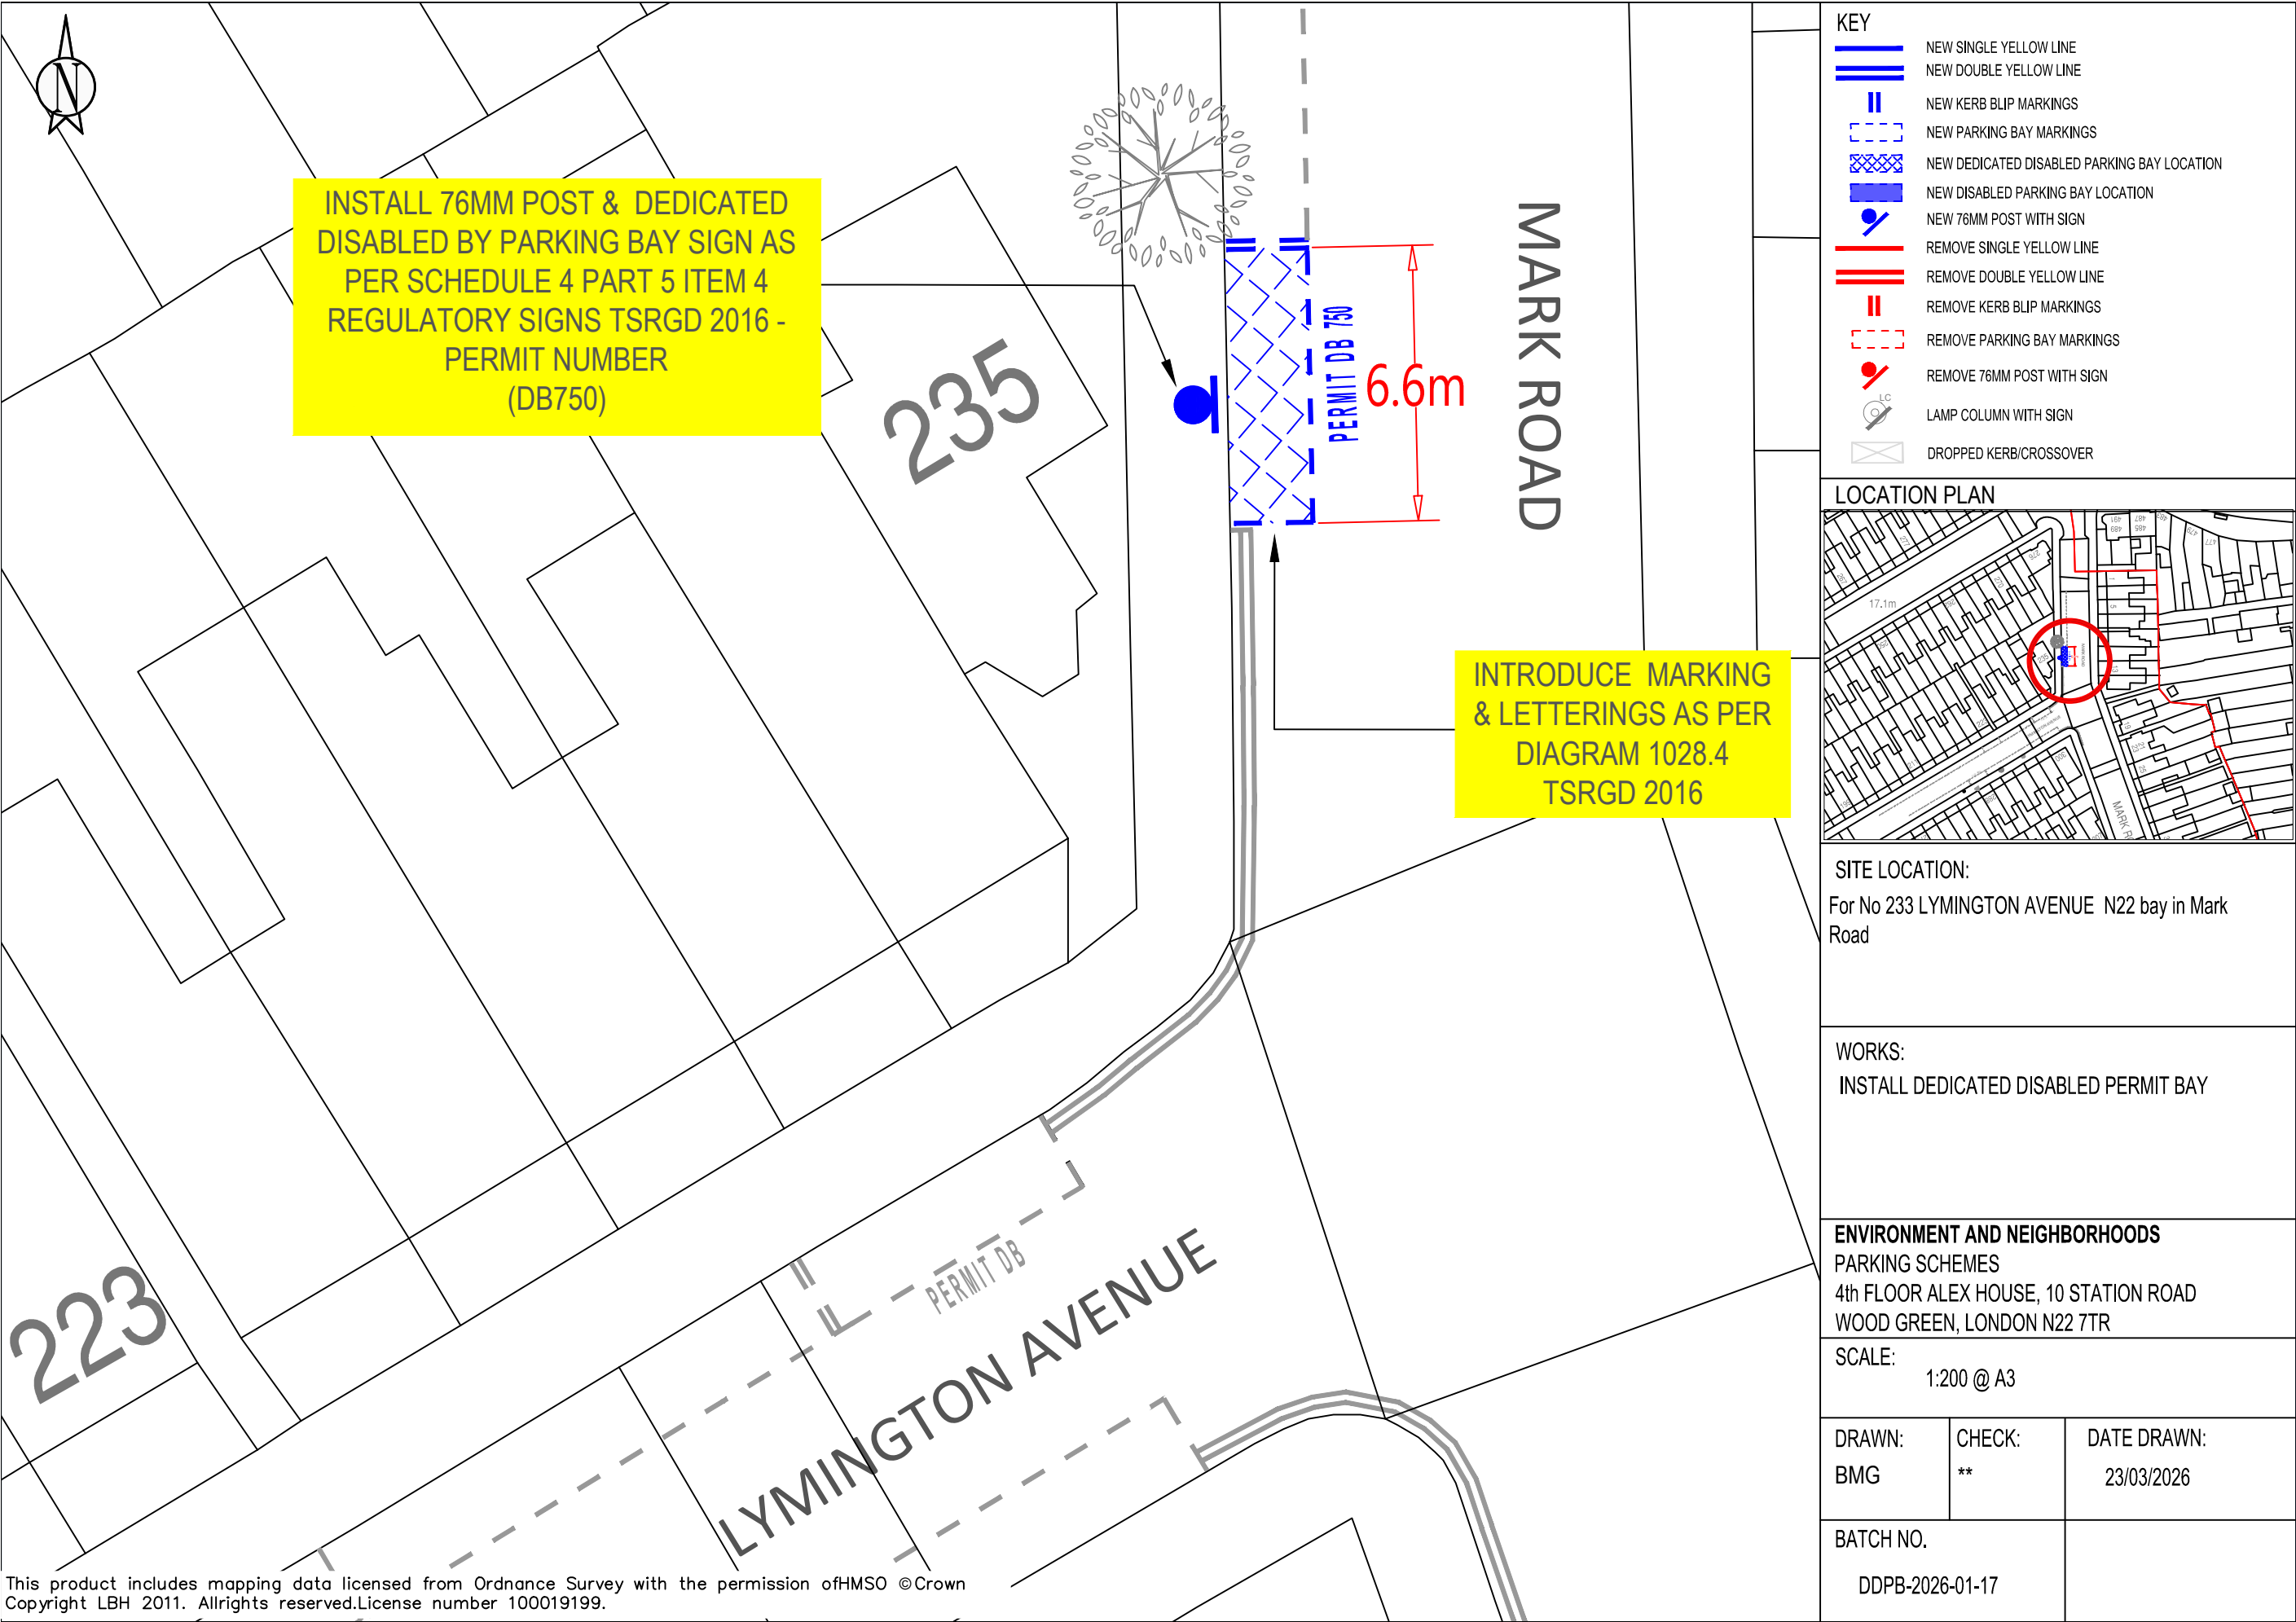

KEY	
	NEW SINGLE YELLOW LINE
	NEW DOUBLE YELLOW LINE
	NEW KERB BLIP MARKINGS
	NEW PARKING BAY MARKINGS
	NEW DEDICATED DISABLED PARKING BAY LOCATION
	NEW DISABLED PARKING BAY LOCATION
	NEW 76MM POST WITH SIGN
	REMOVE SINGLE YELLOW LINE
	REMOVE DOUBLE YELLOW LINE
	REMOVE KERB BLIP MARKINGS
	REMOVE PARKING BAY MARKINGS
	REMOVE 76MM POST WITH SIGN
	LAMP COLUMN WITH SIGN
	DROPPED KERB/CROSSOVER

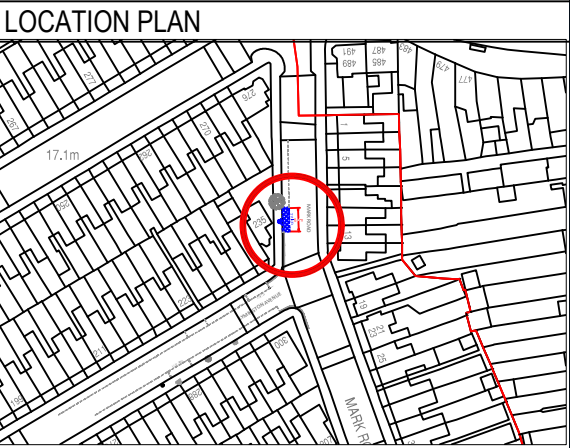

SITE LOCATION:
For No 233 LYMINGTON AVENUE N22 bay in Mark Road


WORKS:
INSTALL DEDICATED DISABLED PERMIT BAY

ENVIRONMENT AND NEIGHBORHOODS
PARKING SCHEMES
4th FLOOR ALEX HOUSE, 10 STATION ROAD
WOOD GREEN, LONDON N22 7TR


SCALE:
1:200 @ A3

DRAWN: BMG	CHECK: **	DATE DRAWN: 23/03/2026
---------------	--------------	---------------------------


BATCH NO. DDPB-2026-01-17

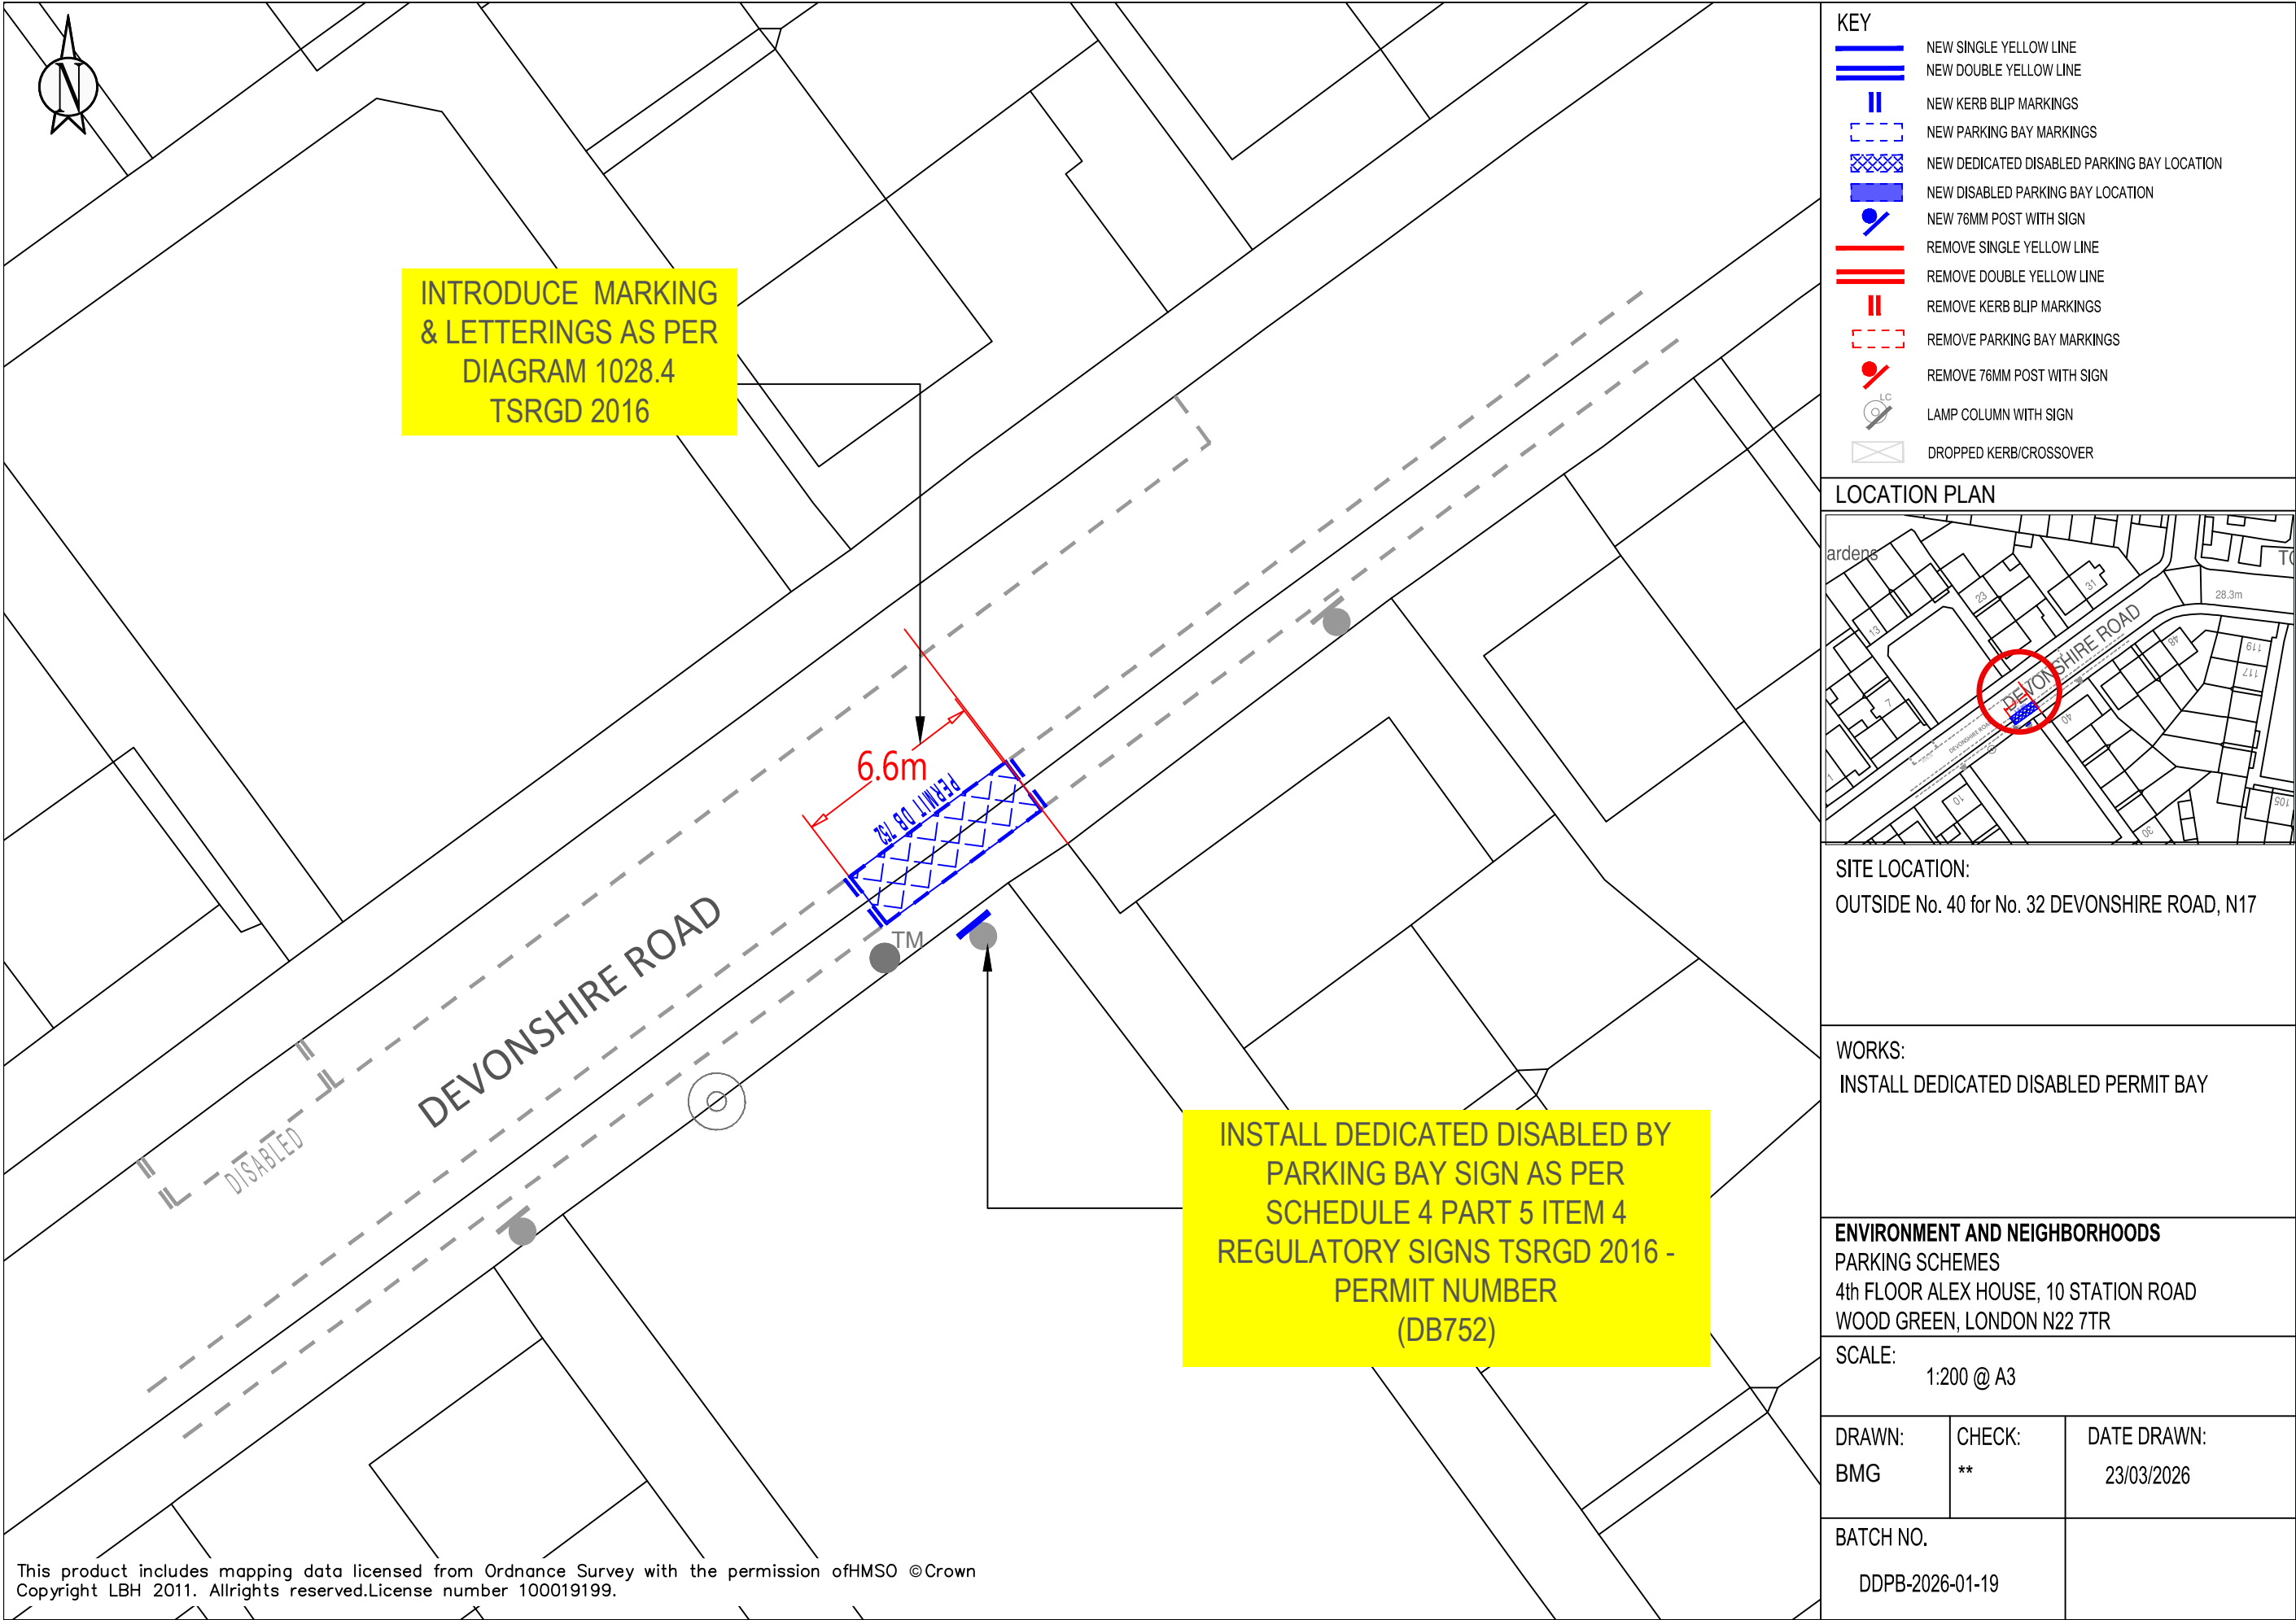


KEY	
	NEW SINGLE YELLOW LINE
	NEW DOUBLE YELLOW LINE
	NEW KERB BLIP MARKINGS
	NEW PARKING BAY MARKINGS
	NEW DEDICATED DISABLED PARKING BAY LOCATION
	NEW DISABLED PARKING BAY LOCATION
	NEW 76MM POST WITH SIGN
	REMOVE SINGLE YELLOW LINE
	REMOVE DOUBLE YELLOW LINE
	REMOVE KERB BLIP MARKINGS
	REMOVE PARKING BAY MARKINGS
	REMOVE 76MM POST WITH SIGN
	LAMP COLUMN WITH SIGN
	DROPPED KERB/CROSSOVER

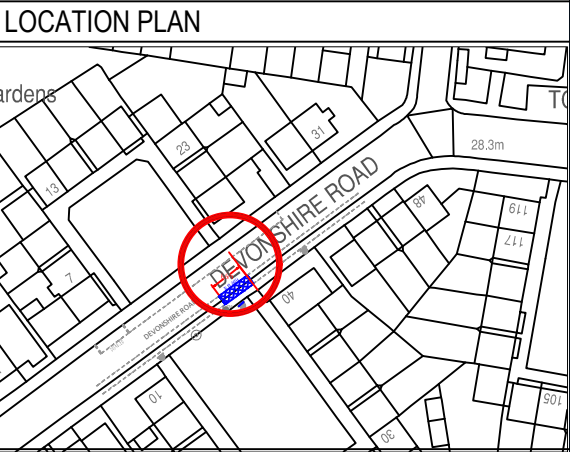


SITE LOCATION: OUTSIDE No. 40 for No. 32 DEVONSHIRE ROAD, N17		
WORKS: INSTALL DEDICATED DISABLED PERMIT BAY		
ENVIRONMENT AND NEIGHBORHOODS PARKING SCHEMES 4th FLOOR ALEX HOUSE, 10 STATION ROAD WOOD GREEN, LONDON N22 7TR		
SCALE: 1:200 @ A3		
DRAWN: BMG	CHECK: **	DATE DRAWN: 23/03/2026
BATCH NO. DDPB-2026-01-19		

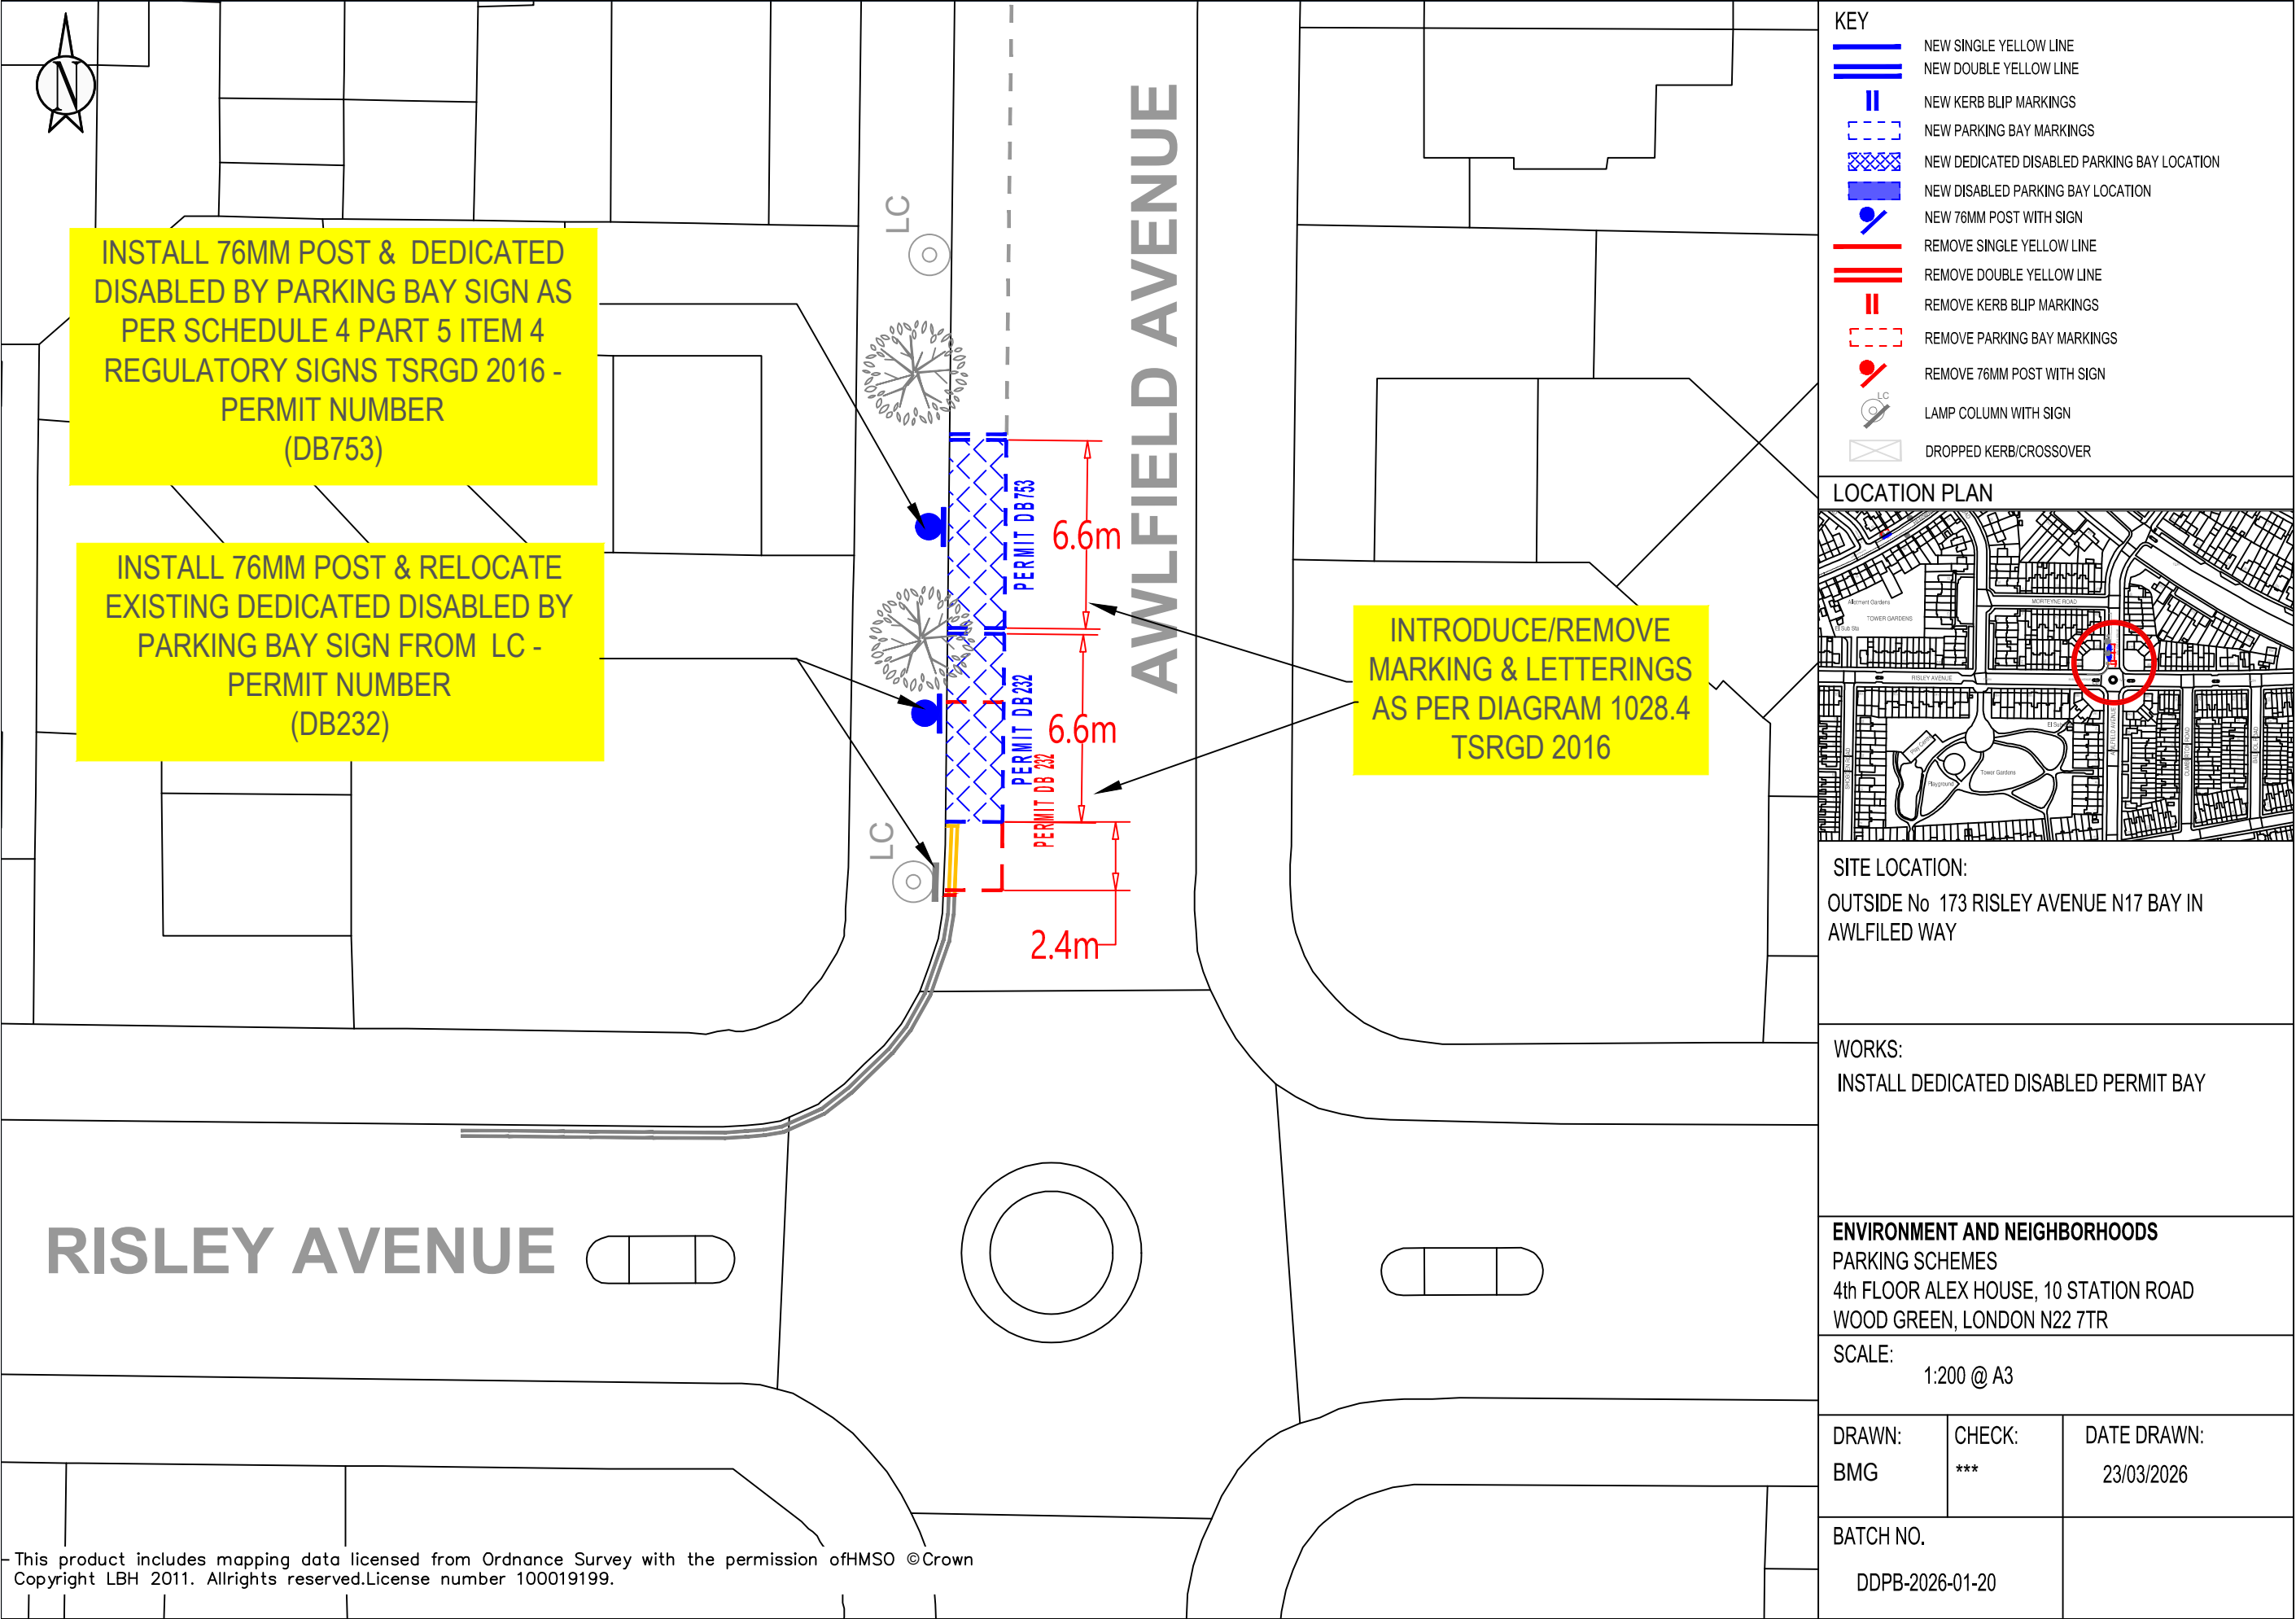

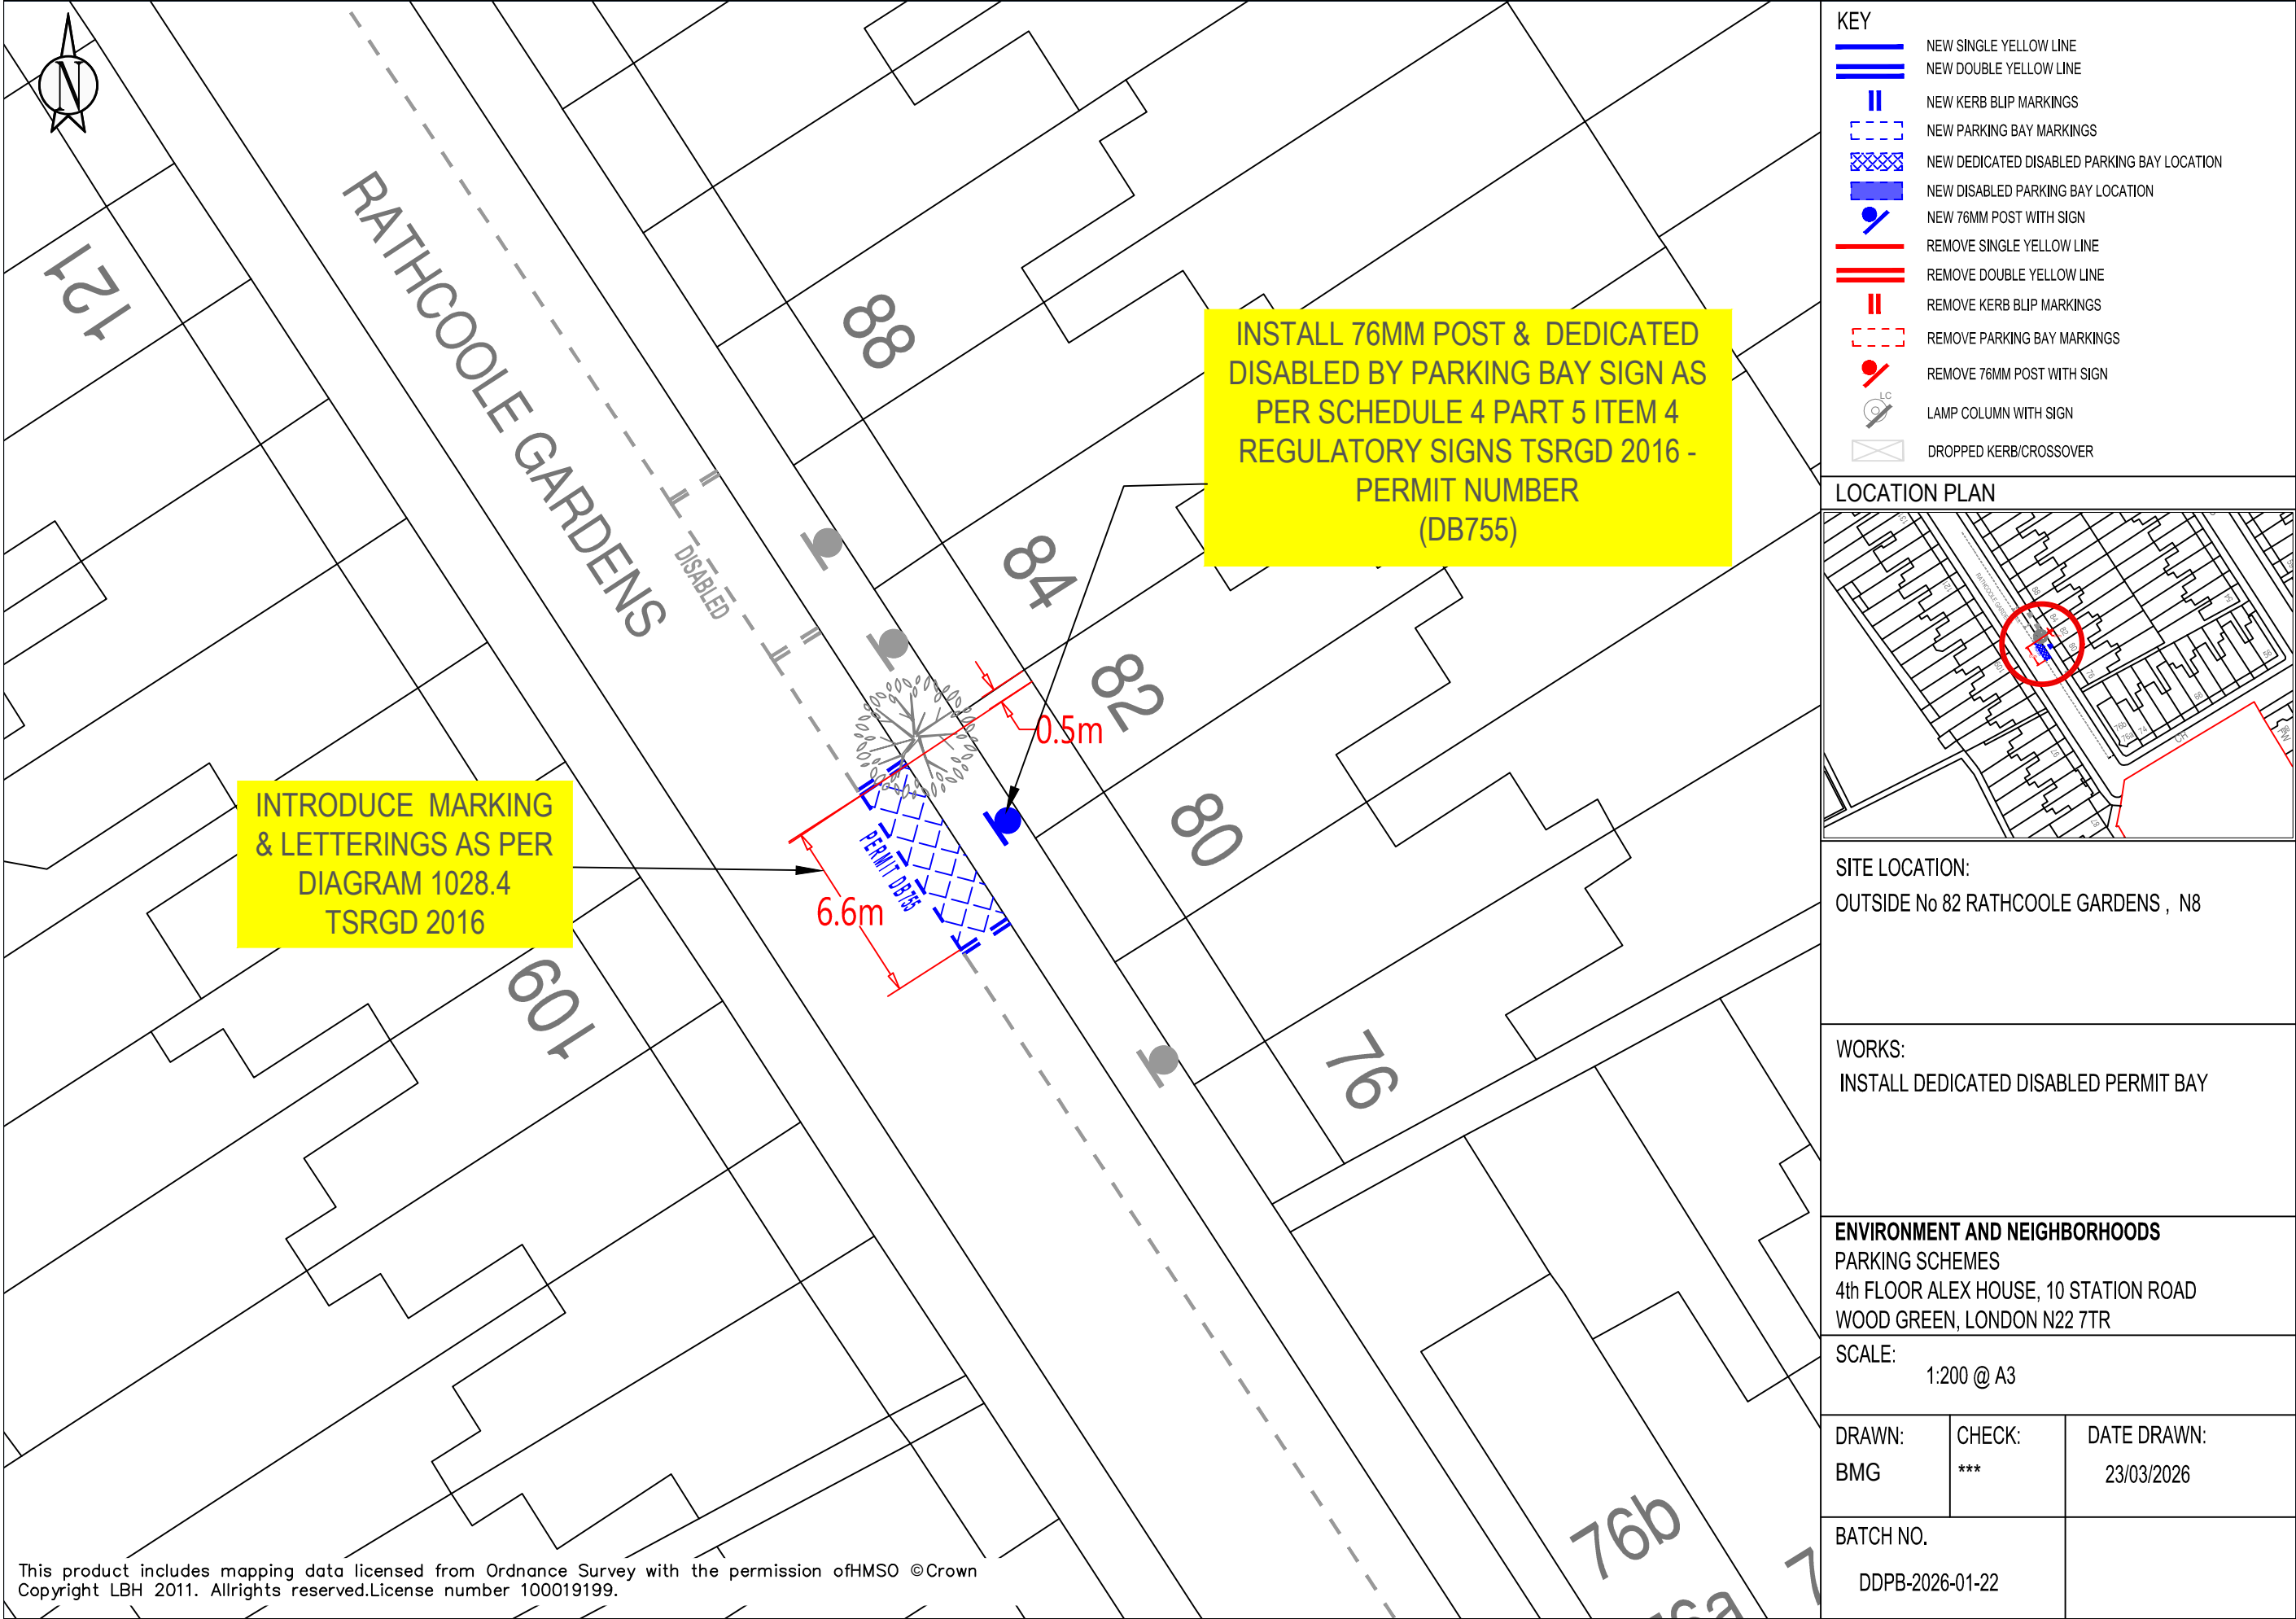

KEY	
	NEW SINGLE YELLOW LINE
	NEW DOUBLE YELLOW LINE
	NEW KERB BLIP MARKINGS
	NEW PARKING BAY MARKINGS
	NEW DEDICATED DISABLED PARKING BAY LOCATION
	NEW DISABLED PARKING BAY LOCATION
	NEW 76MM POST WITH SIGN
	REMOVE SINGLE YELLOW LINE
	REMOVE DOUBLE YELLOW LINE
	REMOVE KERB BLIP MARKINGS
	REMOVE PARKING BAY MARKINGS
	REMOVE 76MM POST WITH SIGN
	LAMP COLUMN WITH SIGN
	DROPPED KERB/CROSSOVER

LOCATION PLAN

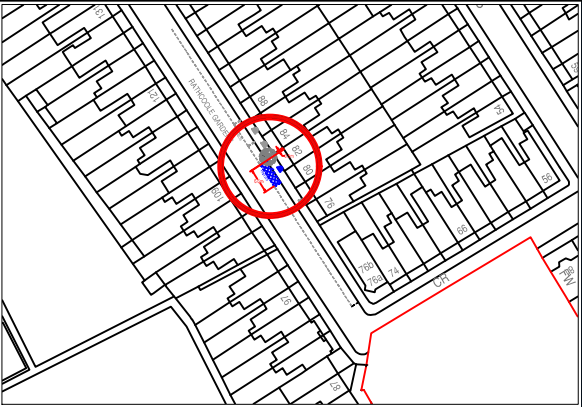

SITE LOCATION:
OUTSIDE No 82 RATHCOOLE GARDENS , N8


WORKS:
INSTALL DEDICATED DISABLED PERMIT BAY

ENVIRONMENT AND NEIGHBORHOODS
PARKING SCHEMES
4th FLOOR ALEX HOUSE, 10 STATION ROAD
WOOD GREEN, LONDON N22 7TR

SCALE:
1:200 @ A3


DRAWN:	CHECK:	DATE DRAWN:
BMG	***	23/03/2026

BATCH NO.
DDPB-2026-01-22

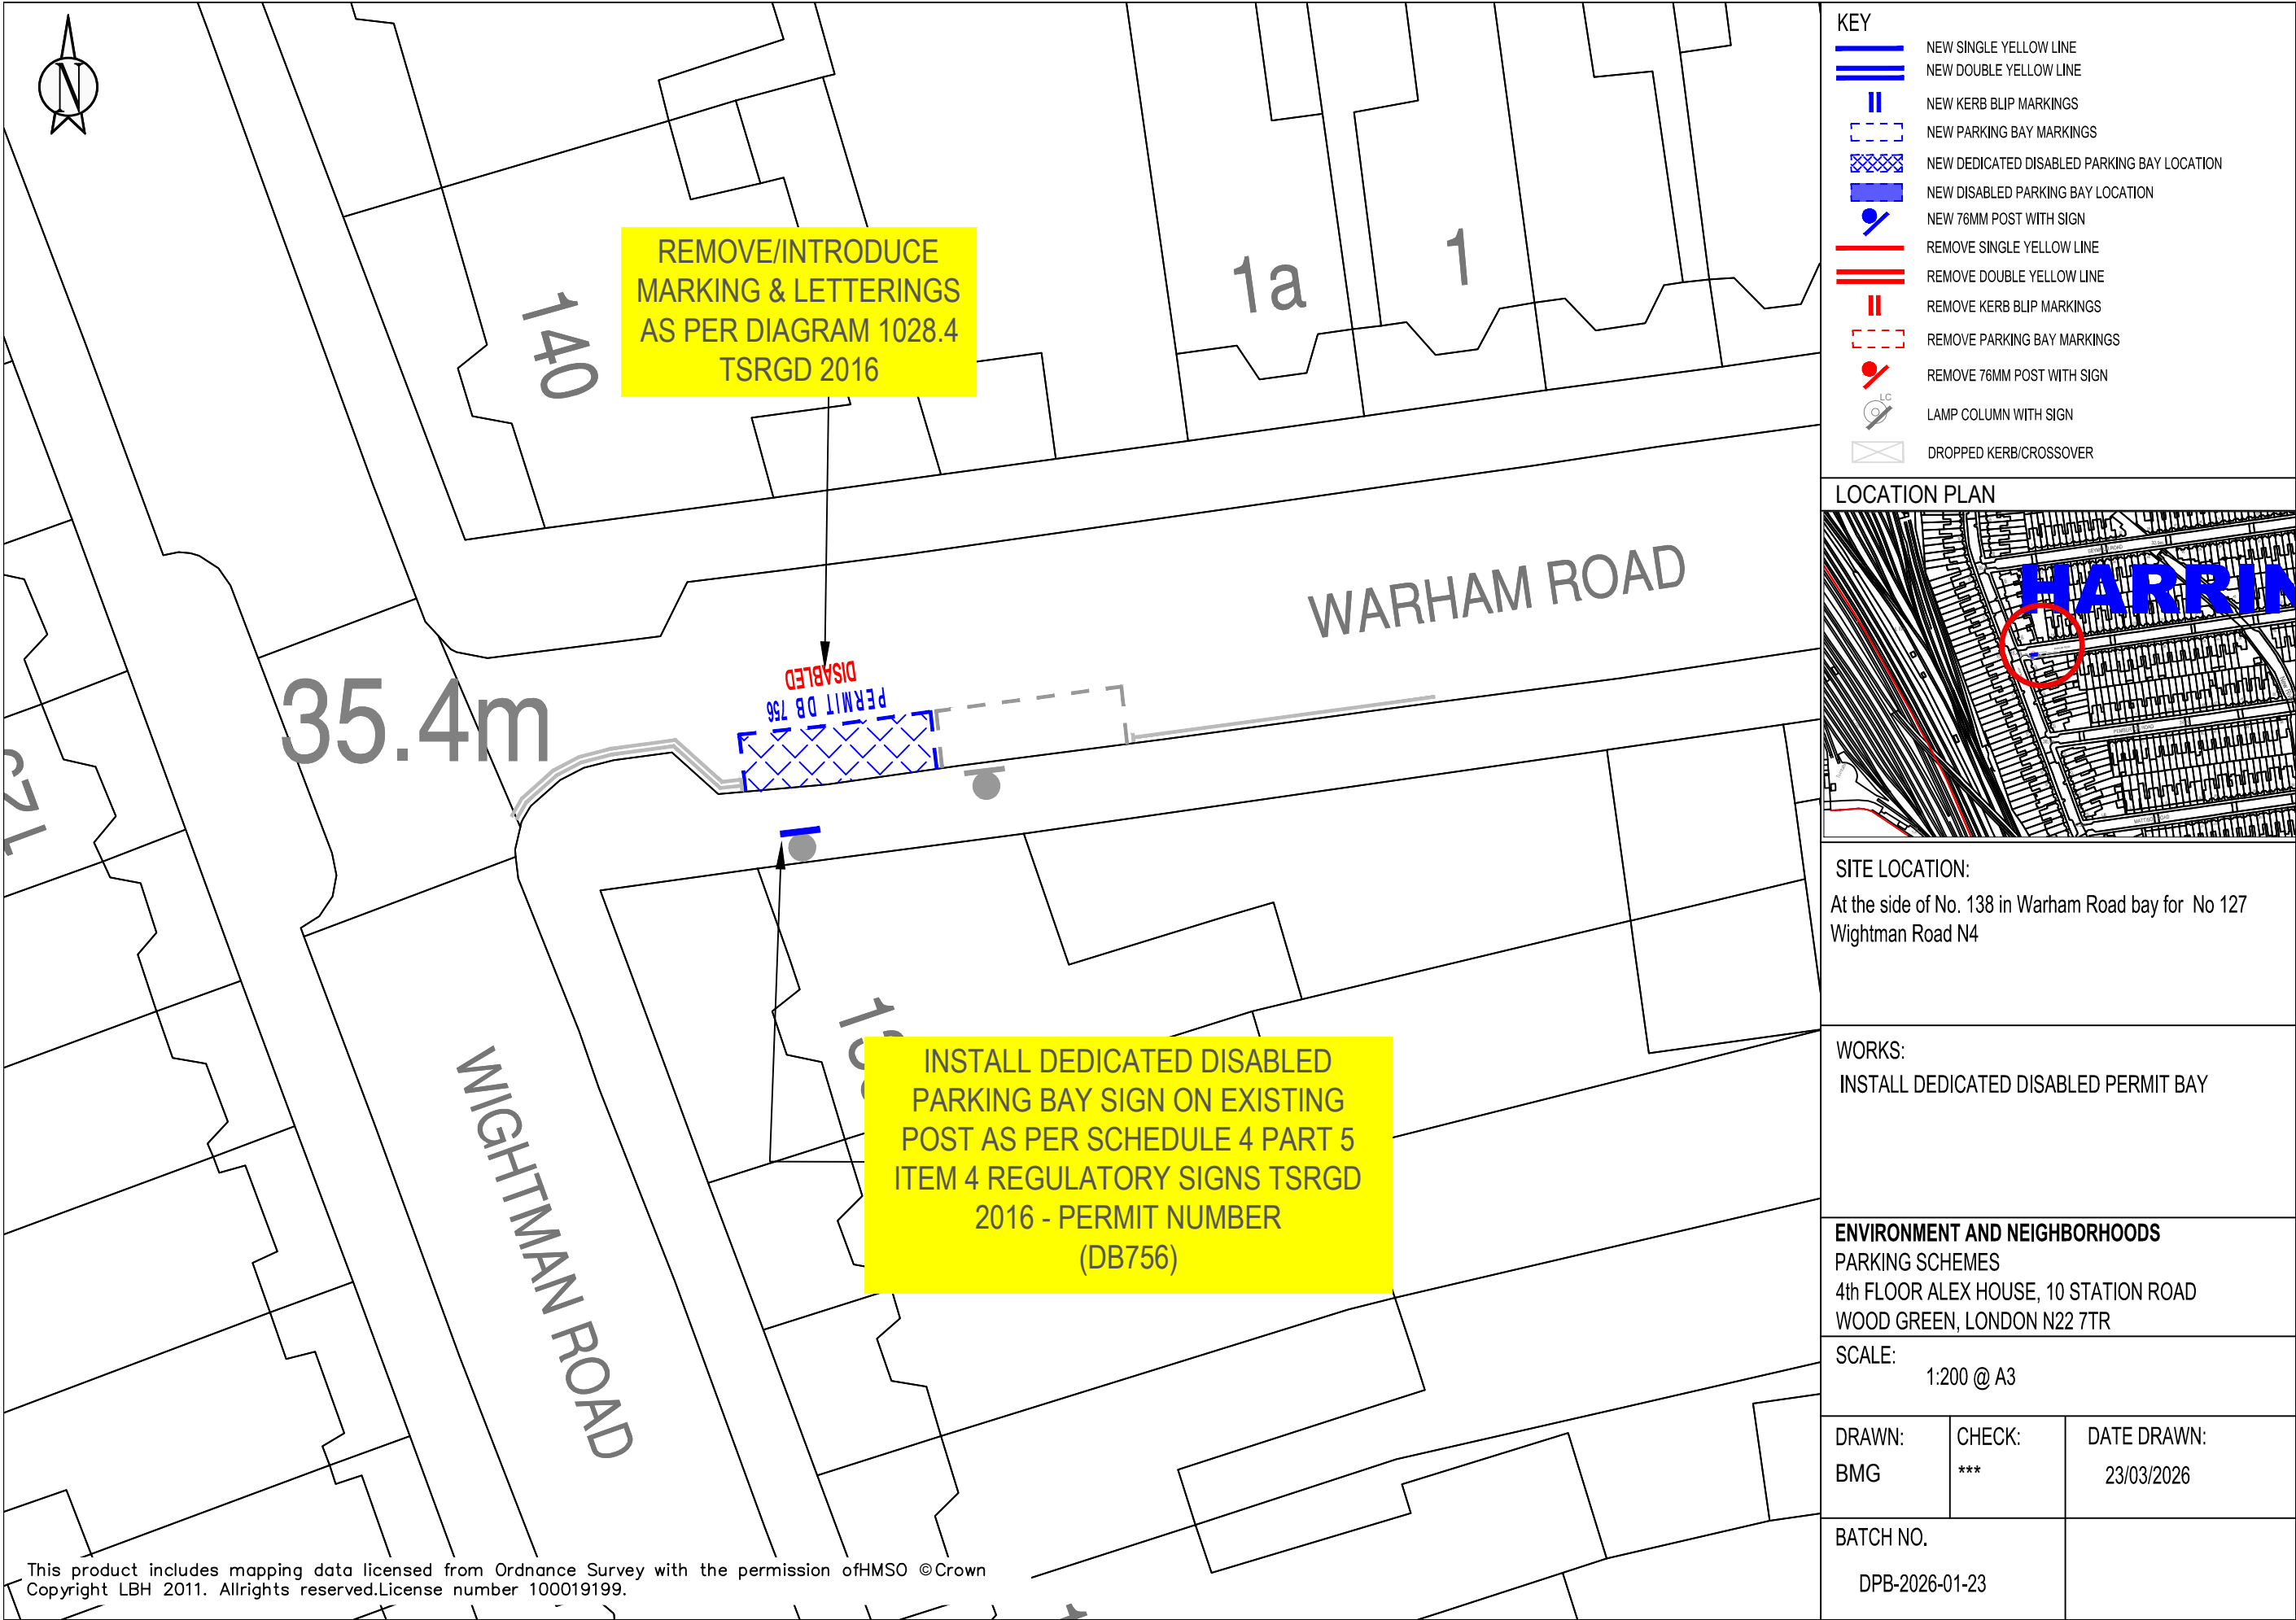

KEY	
	NEW SINGLE YELLOW LINE
	NEW DOUBLE YELLOW LINE
	NEW KERB BLIP MARKINGS
	NEW PARKING BAY MARKINGS
	NEW DEDICATED DISABLED PARKING BAY LOCATION
	NEW DISABLED PARKING BAY LOCATION
	NEW 76MM POST WITH SIGN
	REMOVE SINGLE YELLOW LINE
	REMOVE DOUBLE YELLOW LINE
	REMOVE KERB BLIP MARKINGS
	REMOVE PARKING BAY MARKINGS
	REMOVE 76MM POST WITH SIGN
	LAMP COLUMN WITH SIGN
	DROPPED KERB/CROSSOVER

LOCATION PLAN

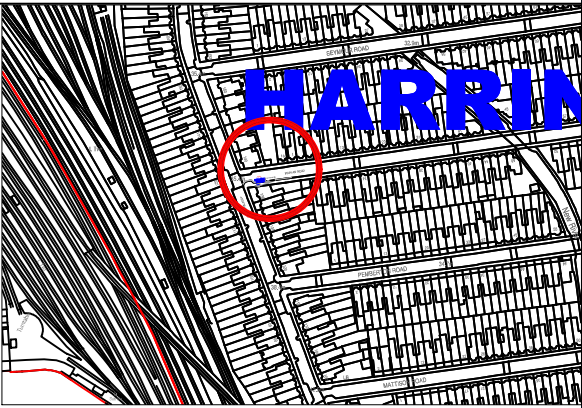

SITE LOCATION:
At the side of No. 138 in Warham Road bay for No 127 Wightman Road N4


WORKS:
INSTALL DEDICATED DISABLED PERMIT BAY

ENVIRONMENT AND NEIGHBORHOODS
PARKING SCHEMES
4th FLOOR ALEX HOUSE, 10 STATION ROAD
WOOD GREEN, LONDON N22 7TR


SCALE:
1:200 @ A3

DRAWN:	CHECK:	DATE DRAWN:
BMG	***	23/03/2026

BATCH NO.
DPB-2026-01-23

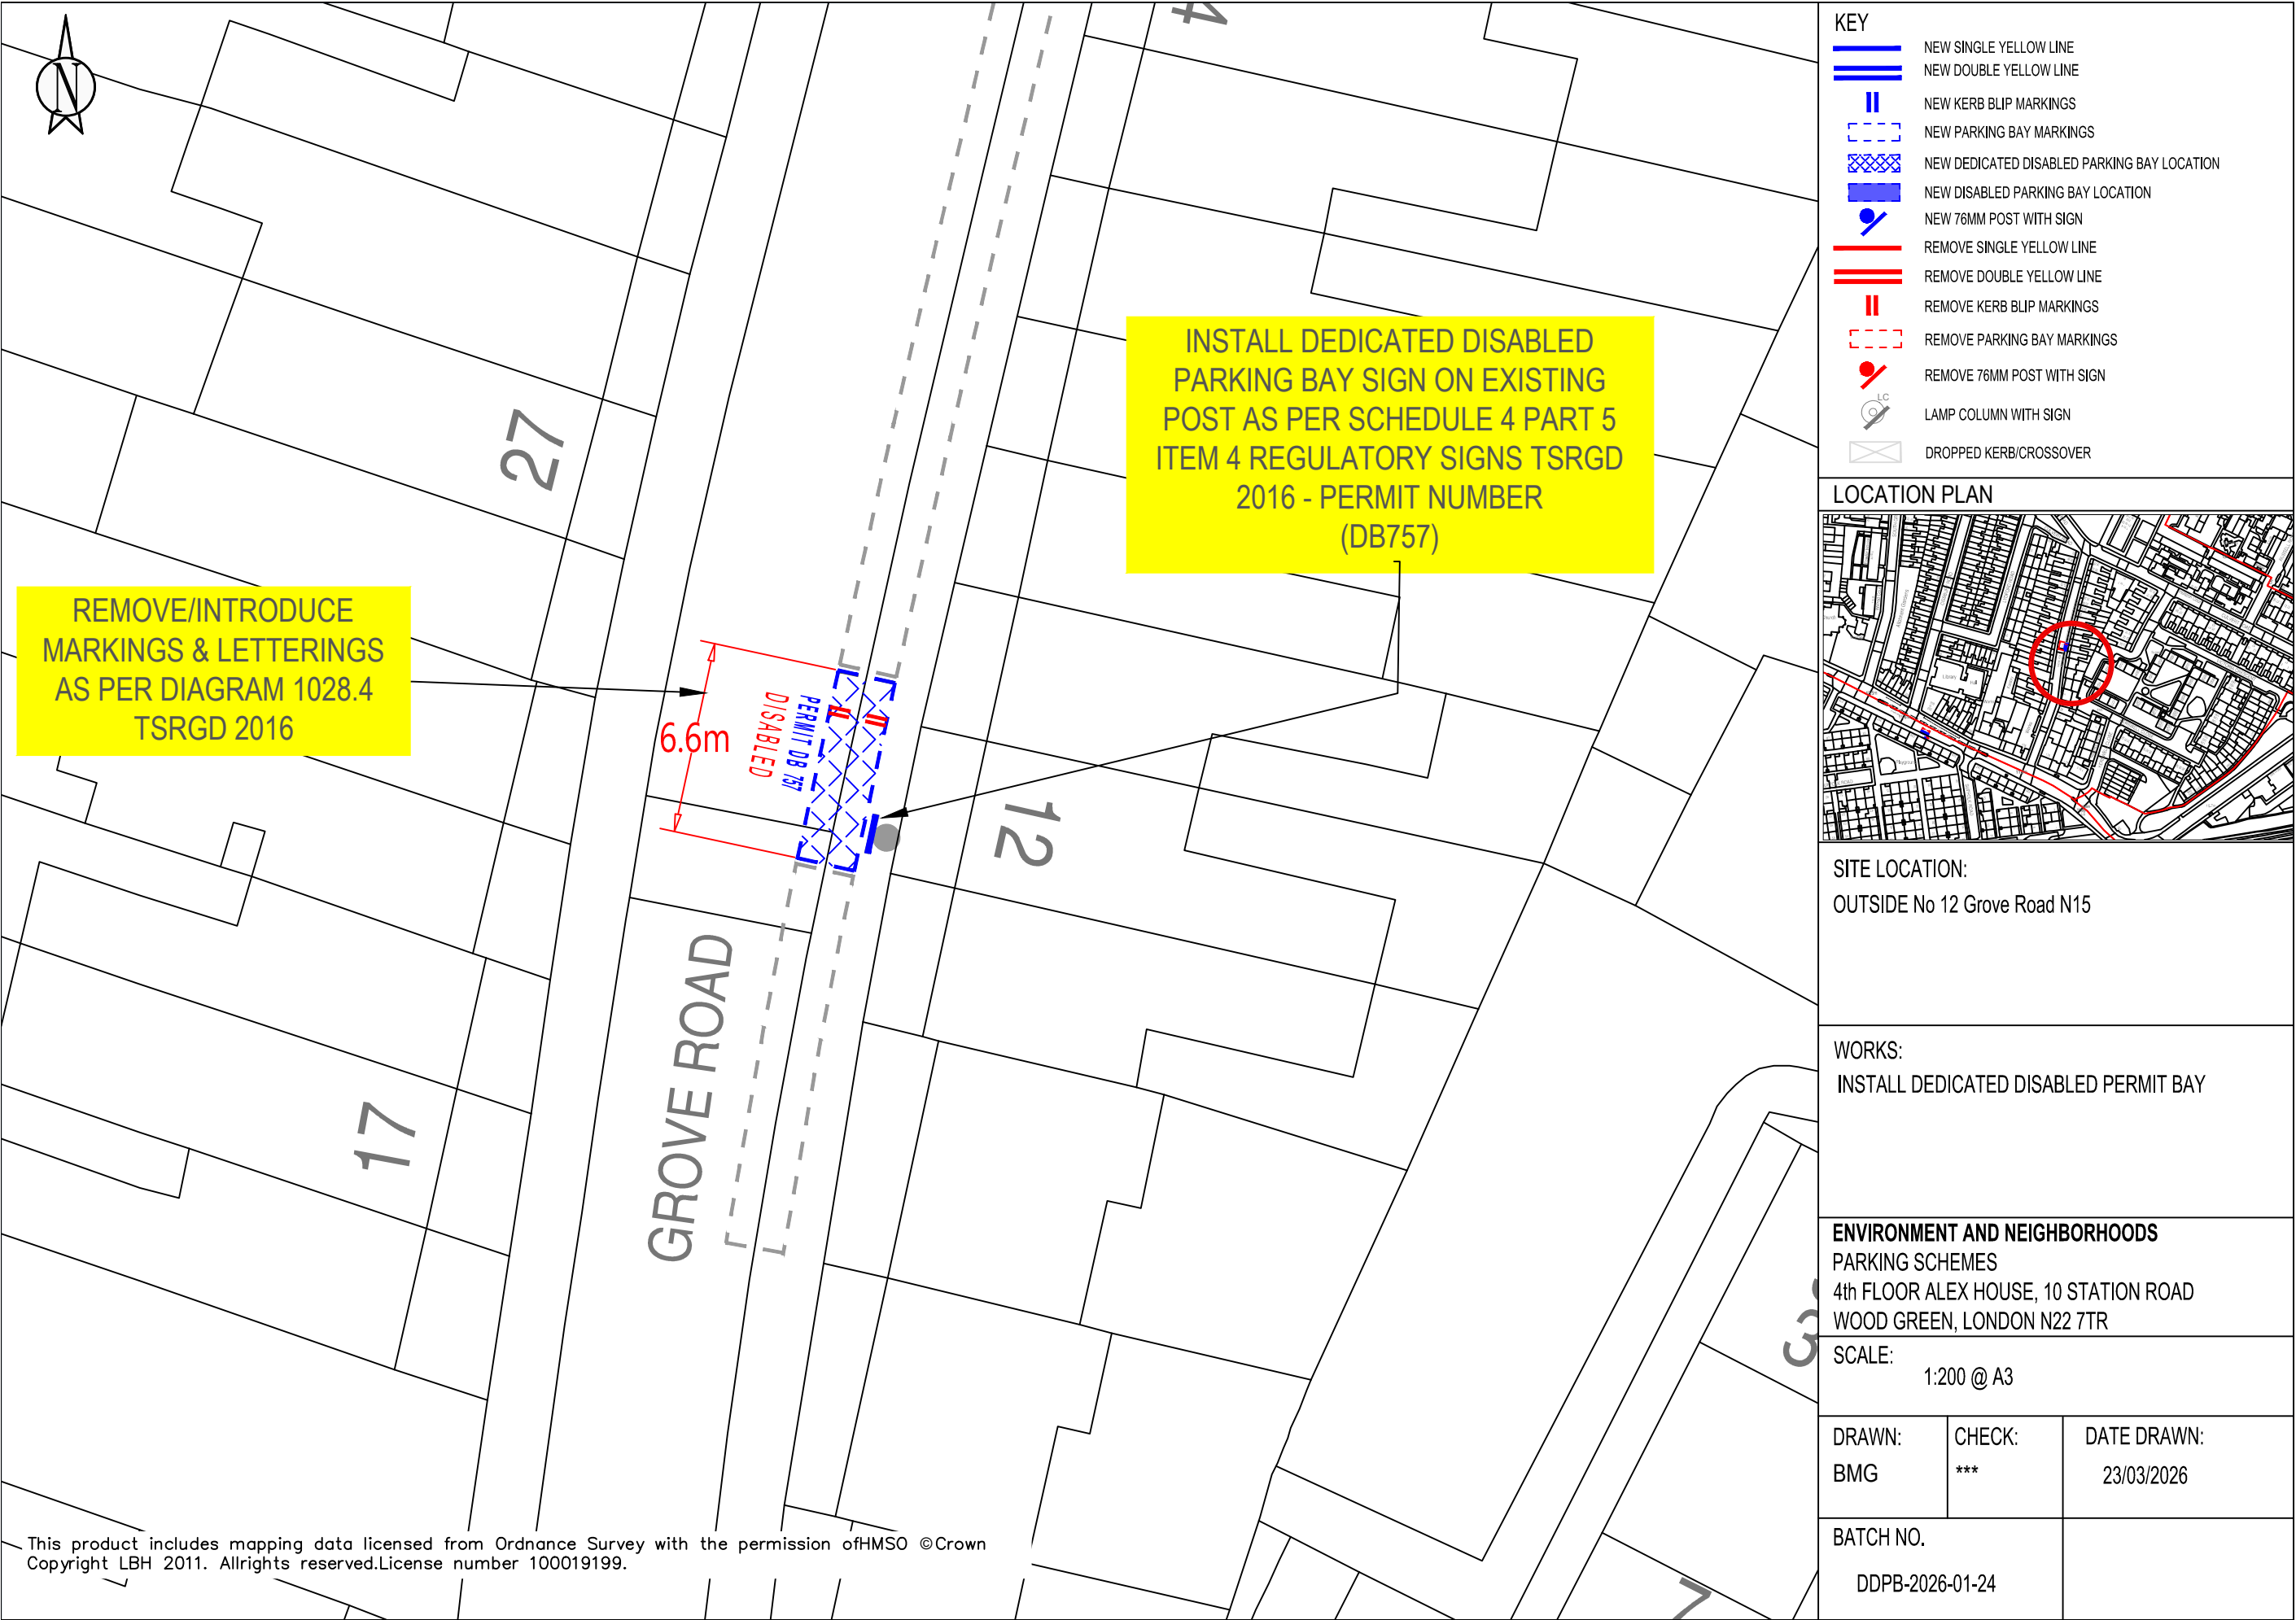

KEY	
	NEW SINGLE YELLOW LINE
	NEW DOUBLE YELLOW LINE
	NEW KERB BLIP MARKINGS
	NEW PARKING BAY MARKINGS
	NEW DEDICATED DISABLED PARKING BAY LOCATION
	NEW DISABLED PARKING BAY LOCATION
	NEW 76MM POST WITH SIGN
	REMOVE SINGLE YELLOW LINE
	REMOVE DOUBLE YELLOW LINE
	REMOVE KERB BLIP MARKINGS
	REMOVE PARKING BAY MARKINGS
	REMOVE 76MM POST WITH SIGN
	LAMP COLUMN WITH SIGN
	DROPPED KERB/CROSSOVER

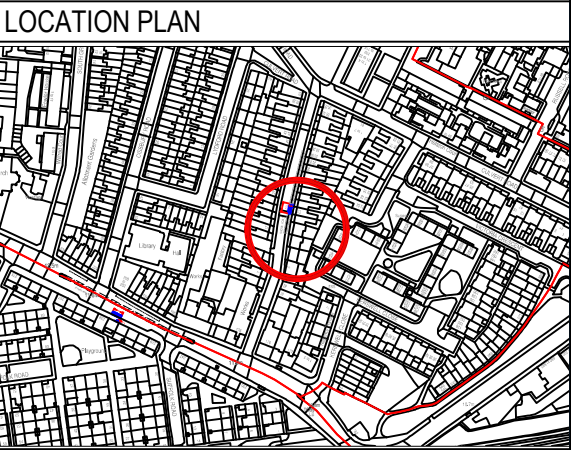

SITE LOCATION:
OUTSIDE No 12 Grove Road N15

WORKS:
INSTALL DEDICATED DISABLED PERMIT BAY


ENVIRONMENT AND NEIGHBORHOODS
PARKING SCHEMES
4th FLOOR ALEX HOUSE, 10 STATION ROAD
WOOD GREEN, LONDON N22 7TR

SCALE:
1:200 @ A3


DRAWN: BMG	CHECK: ***	DATE DRAWN: 23/03/2026
---------------	---------------	---------------------------

BATCH NO.
DDPB-2026-01-24


This product includes mapping data licensed from Ordnance Survey with the permission of HMSO ©Crown Copyright LBH 2011. Allrights reserved.License number 100019199.

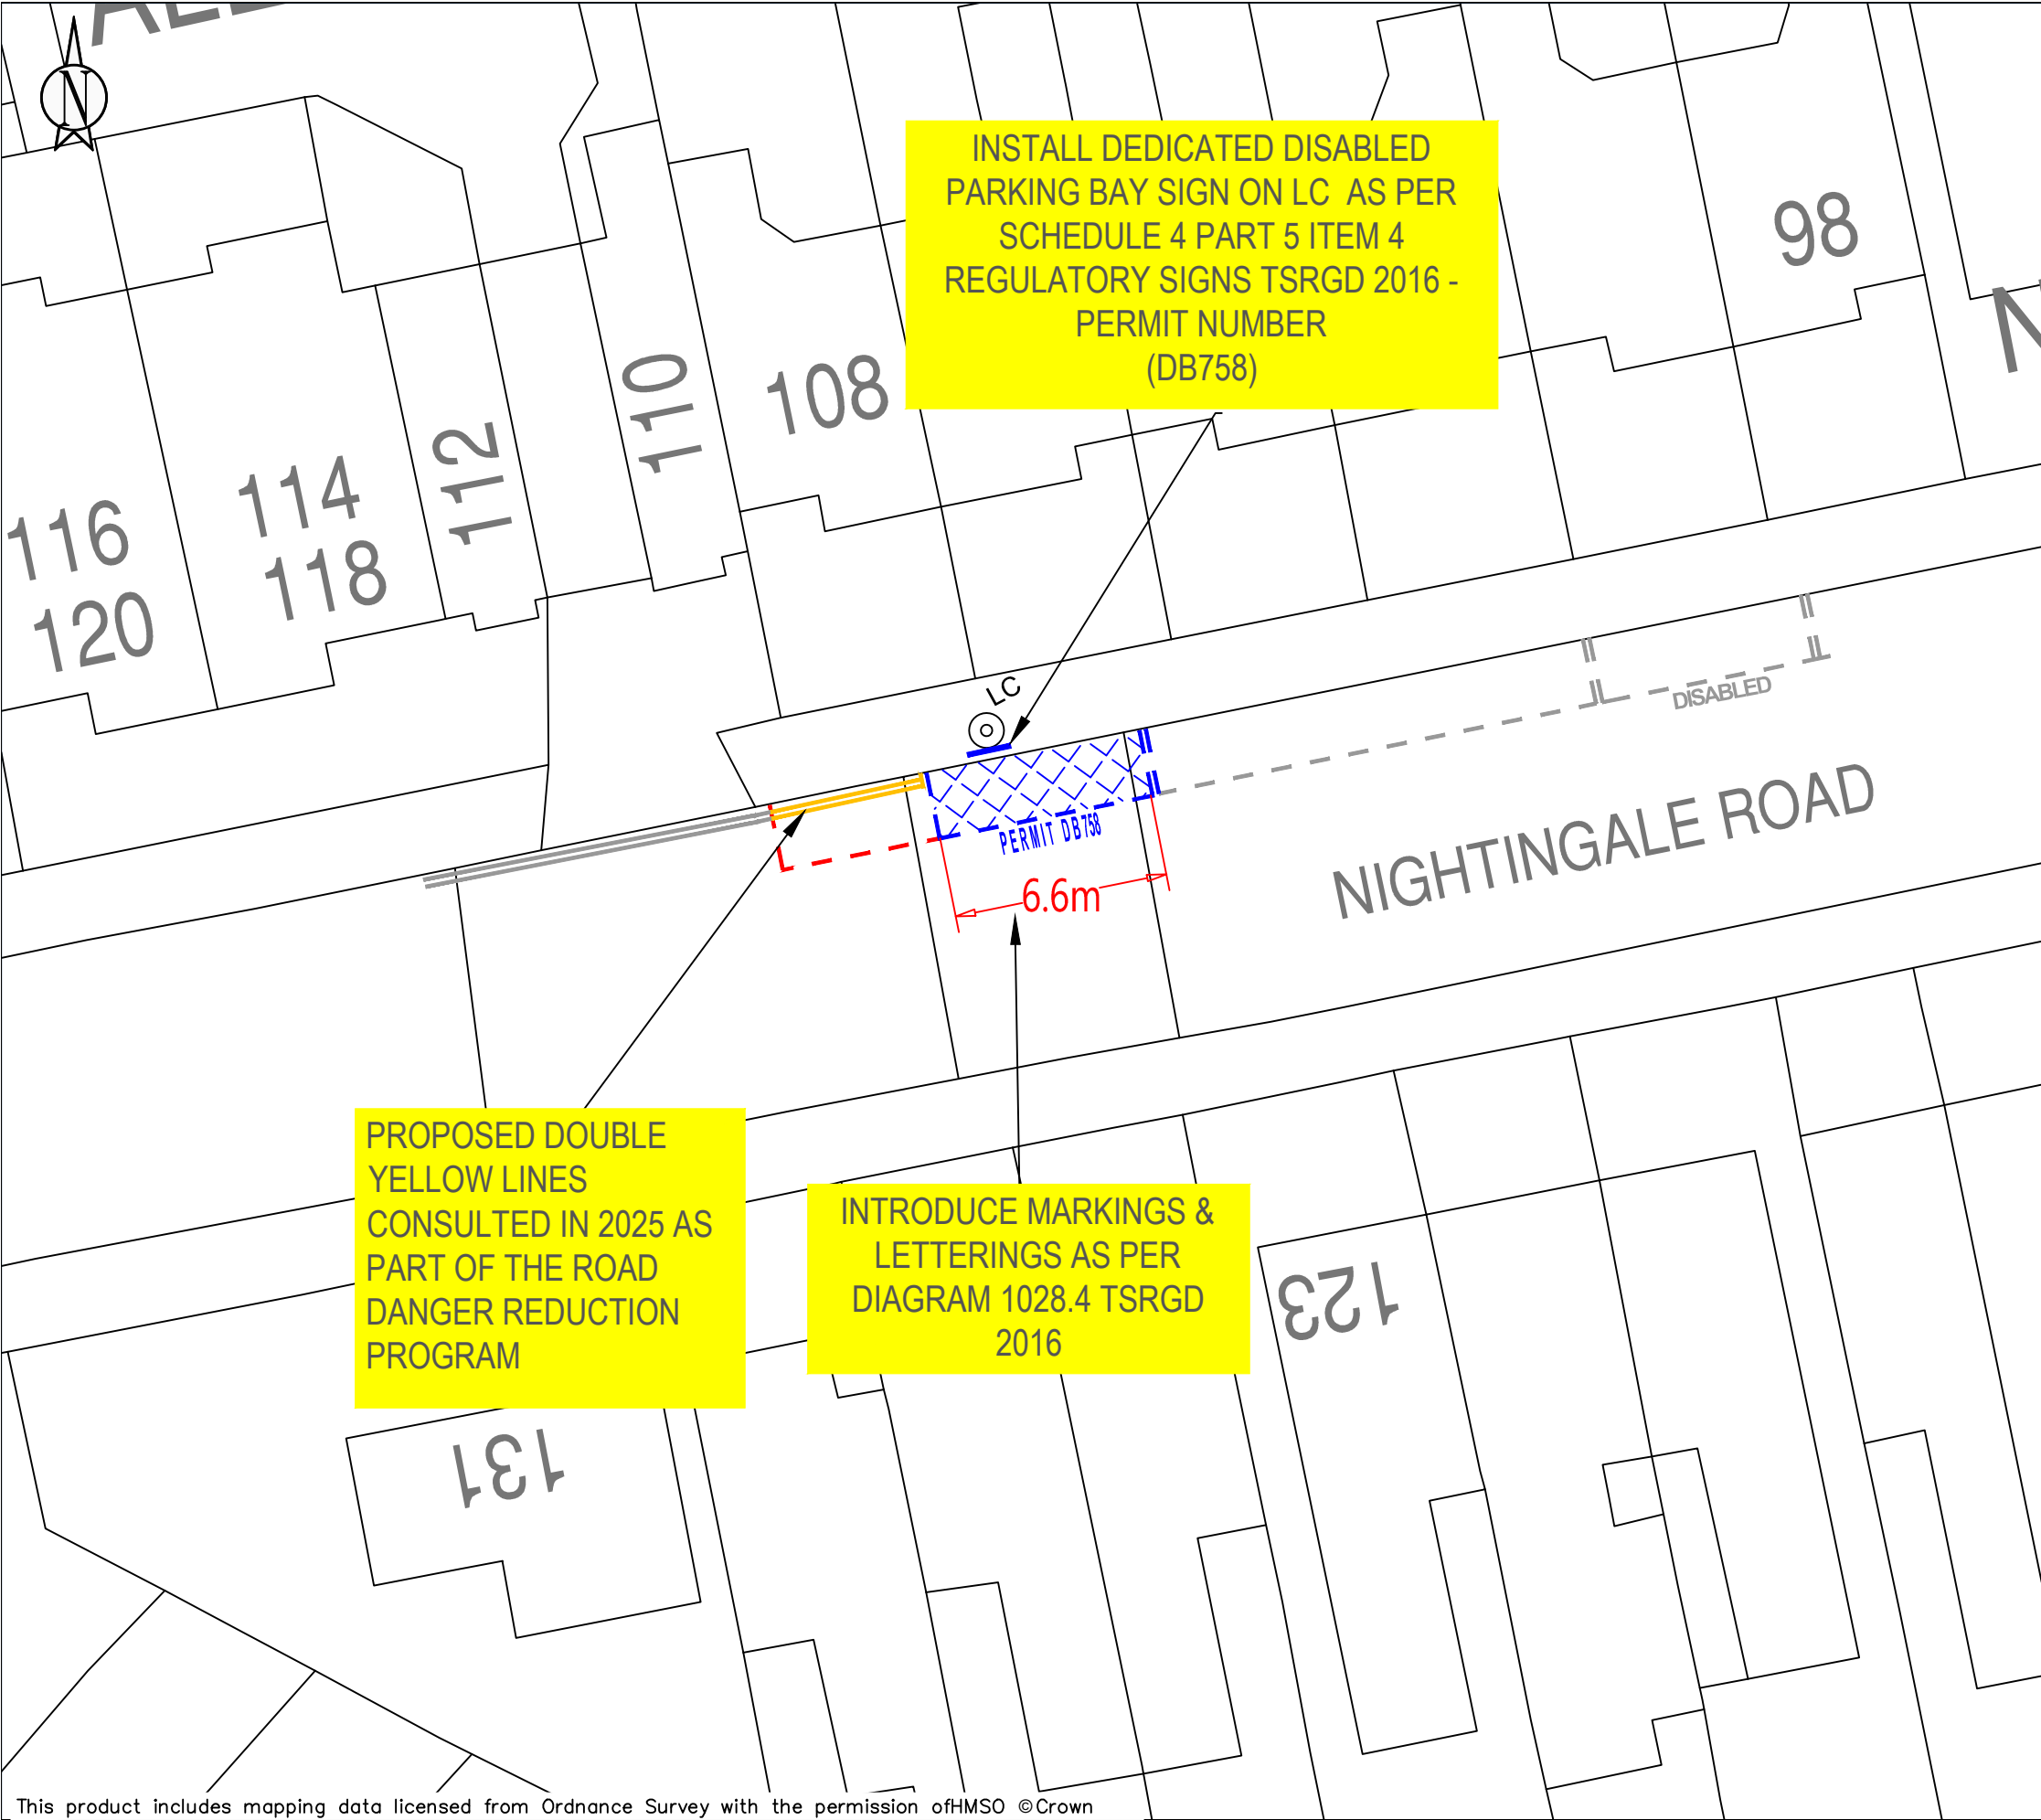


KEY	
	NEW SINGLE YELLOW LINE
	NEW DOUBLE YELLOW LINE
	NEW KERB BLIP MARKINGS
	NEW PARKING BAY MARKINGS
	NEW DEDICATED DISABLED PARKING BAY LOCATION
	NEW DISABLED PARKING BAY LOCATION
	NEW 76MM POST WITH SIGN
	REMOVE SINGLE YELLOW LINE
	REMOVE DOUBLE YELLOW LINE
	REMOVE KERB BLIP MARKINGS
	REMOVE PARKING BAY MARKINGS
	REMOVE 76MM POST WITH SIGN
	LAMP COLUMN WITH SIGN
	DROPPED KERB/CROSSOVER

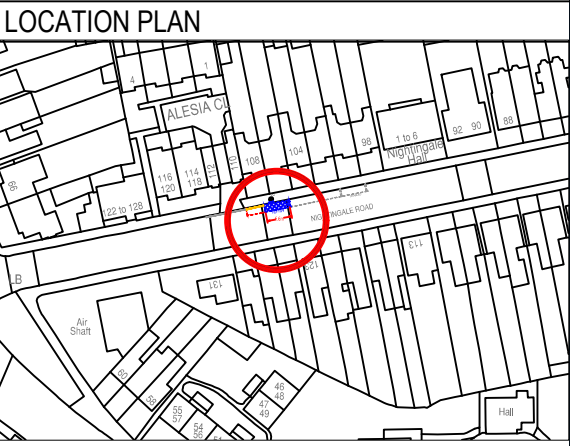

SITE LOCATION: OUTSIDE 108 Nightingale Road, N22		
WORKS: INSTALL DEDICATED DISABLED PERMIT BAY		
ENVIRONMENT AND NEIGHBORHOODS PARKING SCHEMES 4th FLOOR ALEX HOUSE, 10 STATION ROAD WOOD GREEN, LONDON N22 7TR		
SCALE: 1:200 @ A3		
DRAWN: BMG	CHECK: **	DATE DRAWN: 23/01/2026
BATCH NO. DDPB-2026-01-25		

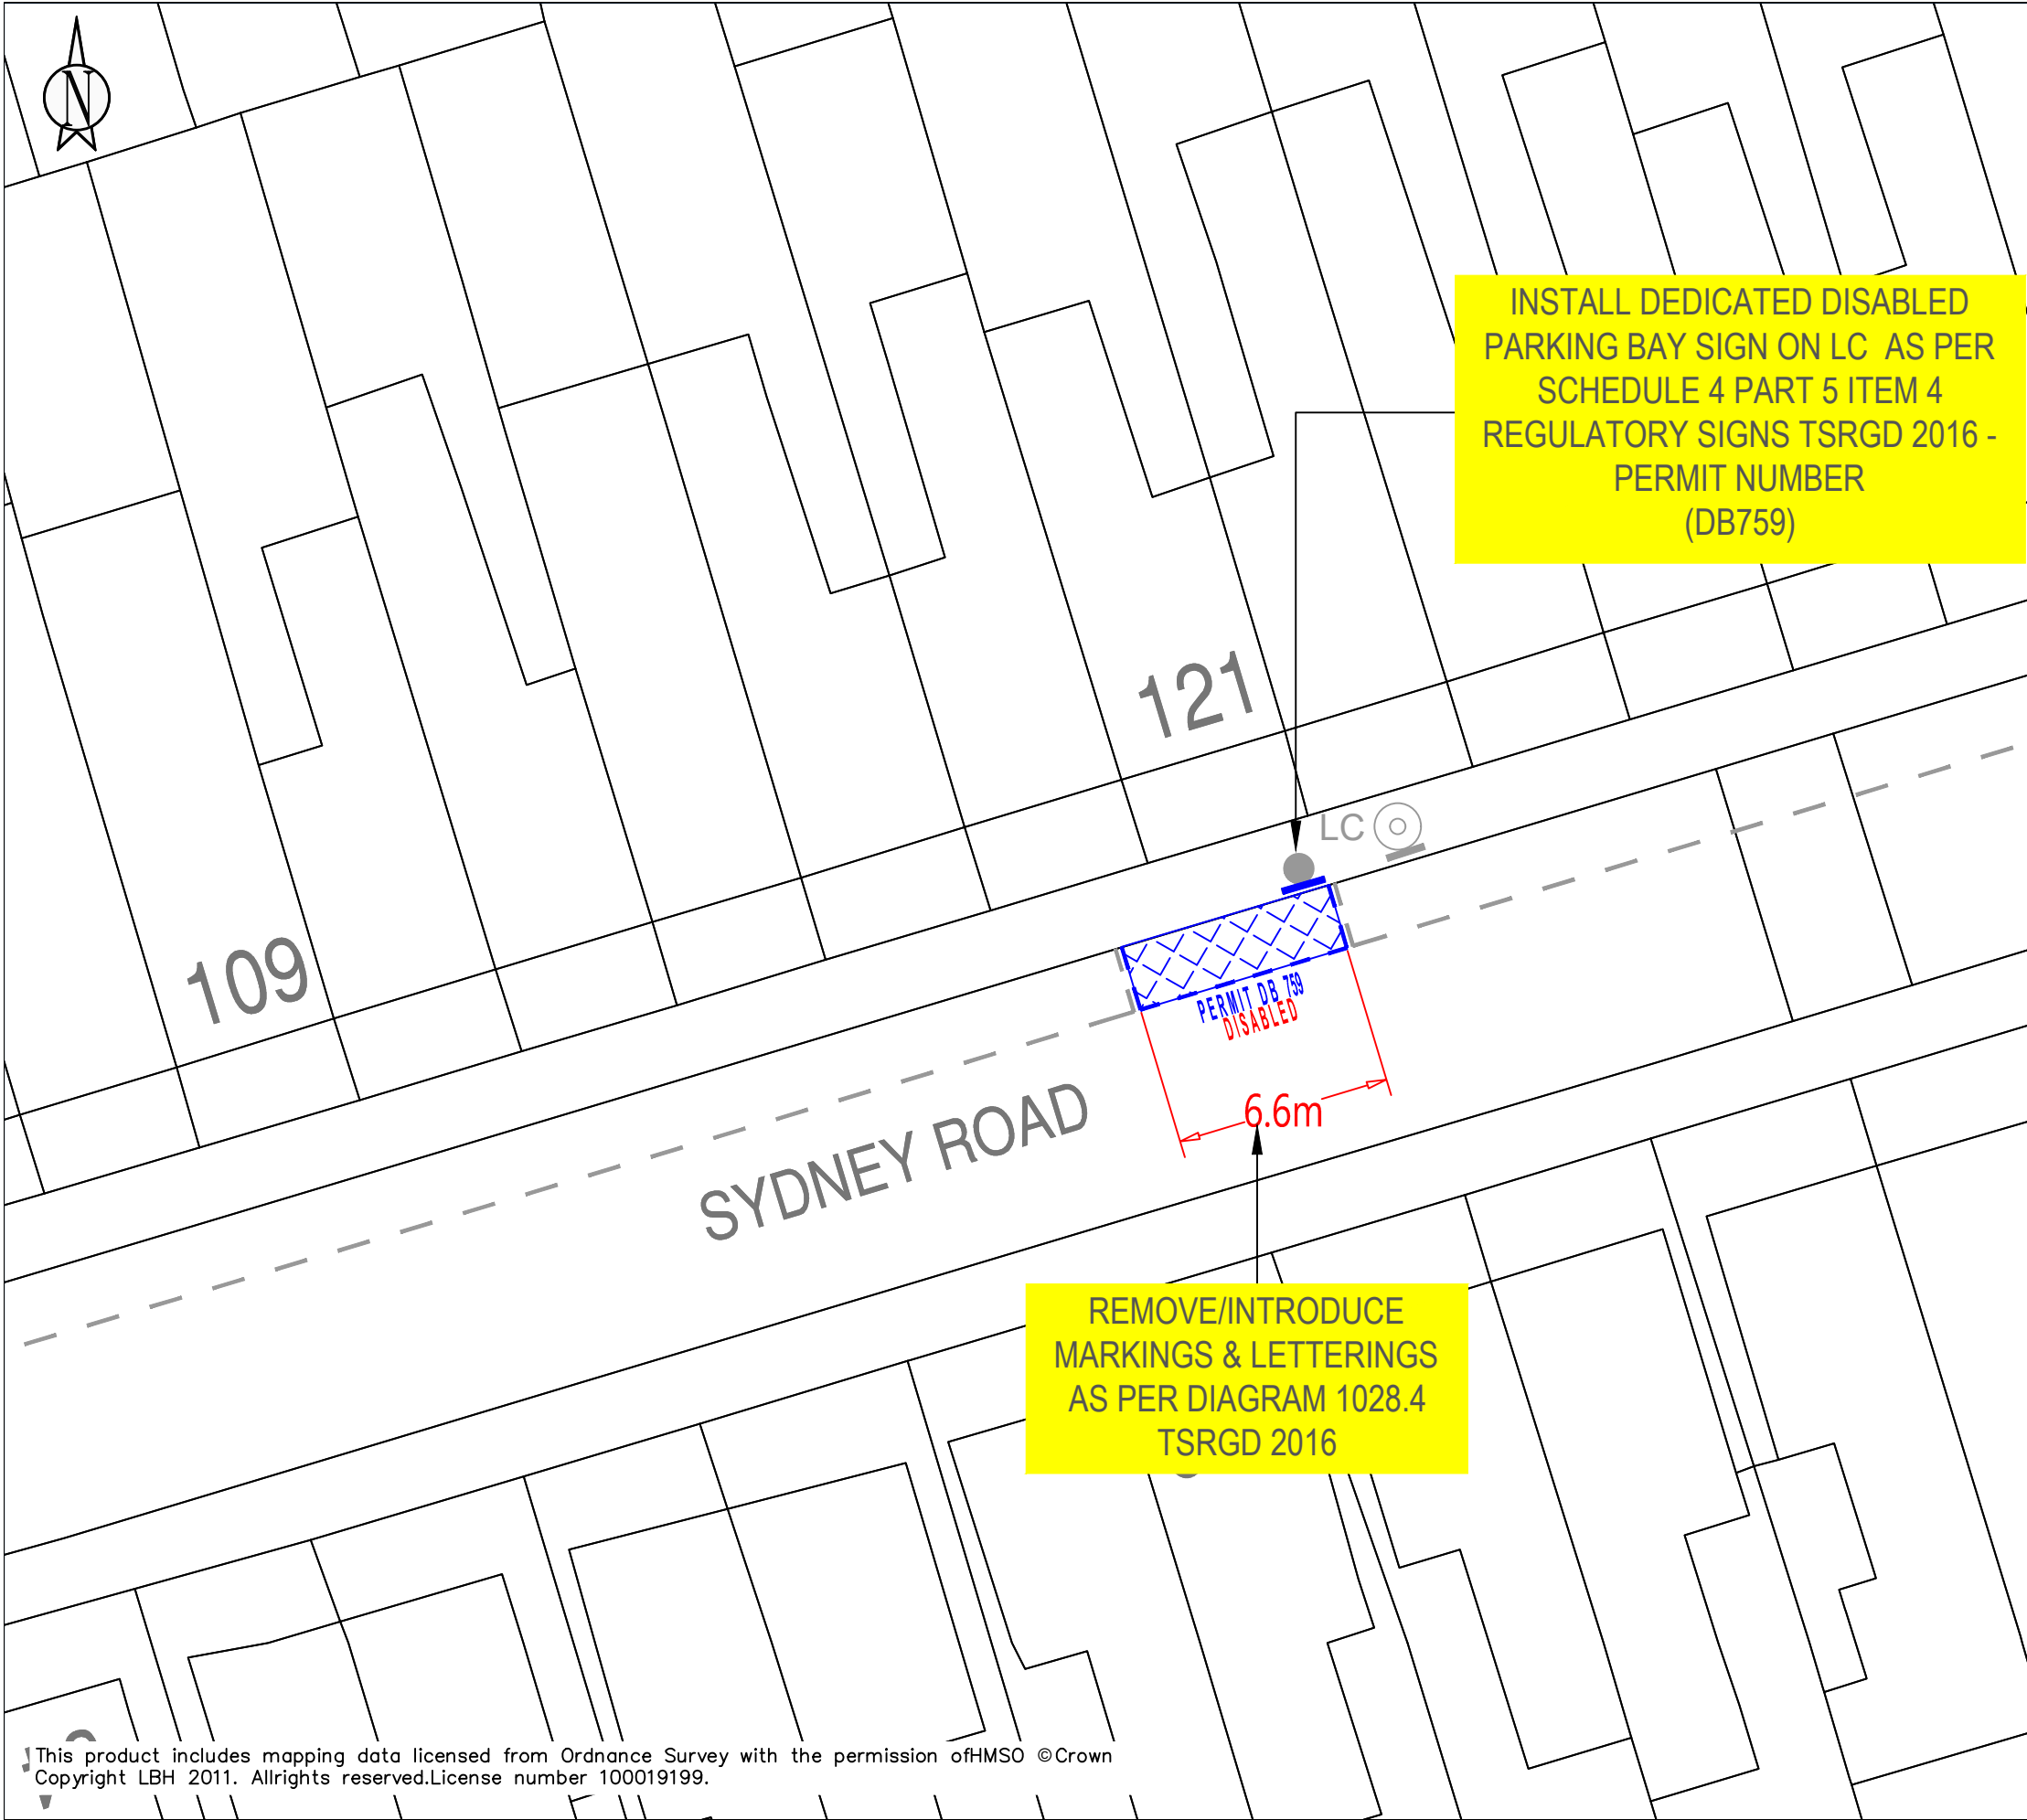

KEY NEW SINGLE YELLOW LINE NEW DOUBLE YELLOW LINE NEW KERB BLIP MARKINGS NEW PARKING BAY MARKINGS NEW DEDICATED DISABLED PARKING BAY LOCATION NEW DISABLED PARKING BAY LOCATION NEW 76MM POST WITH SIGN REMOVE SINGLE YELLOW LINE REMOVE DOUBLE YELLOW LINE REMOVE KERB BLIP MARKINGS REMOVE PARKING BAY MARKINGS REMOVE 76MM POST WITH SIGN LC LAMP COLUMN WITH SIGN DROPPED KERB/CROSSOVER		
LOCATION PLAN 		
SITE LOCATION: OUTSIDE No 121 Sydney Road N8		
WORKS: INSTALL DEDICATED DISABLED PERMIT BAY		
ENVIRONMENT AND NEIGHBORHOODS PARKING SCHEMES 4th FLOOR ALEX HOUSE, 10 STATION ROAD WOOD GREEN, LONDON N22 7TR		
SCALE: 1:200 @ A3		
DRAWN: BMG	CHECK: **	DATE DRAWN: 23/03/2026
BATCH NO. DDPB-2026-01-26		

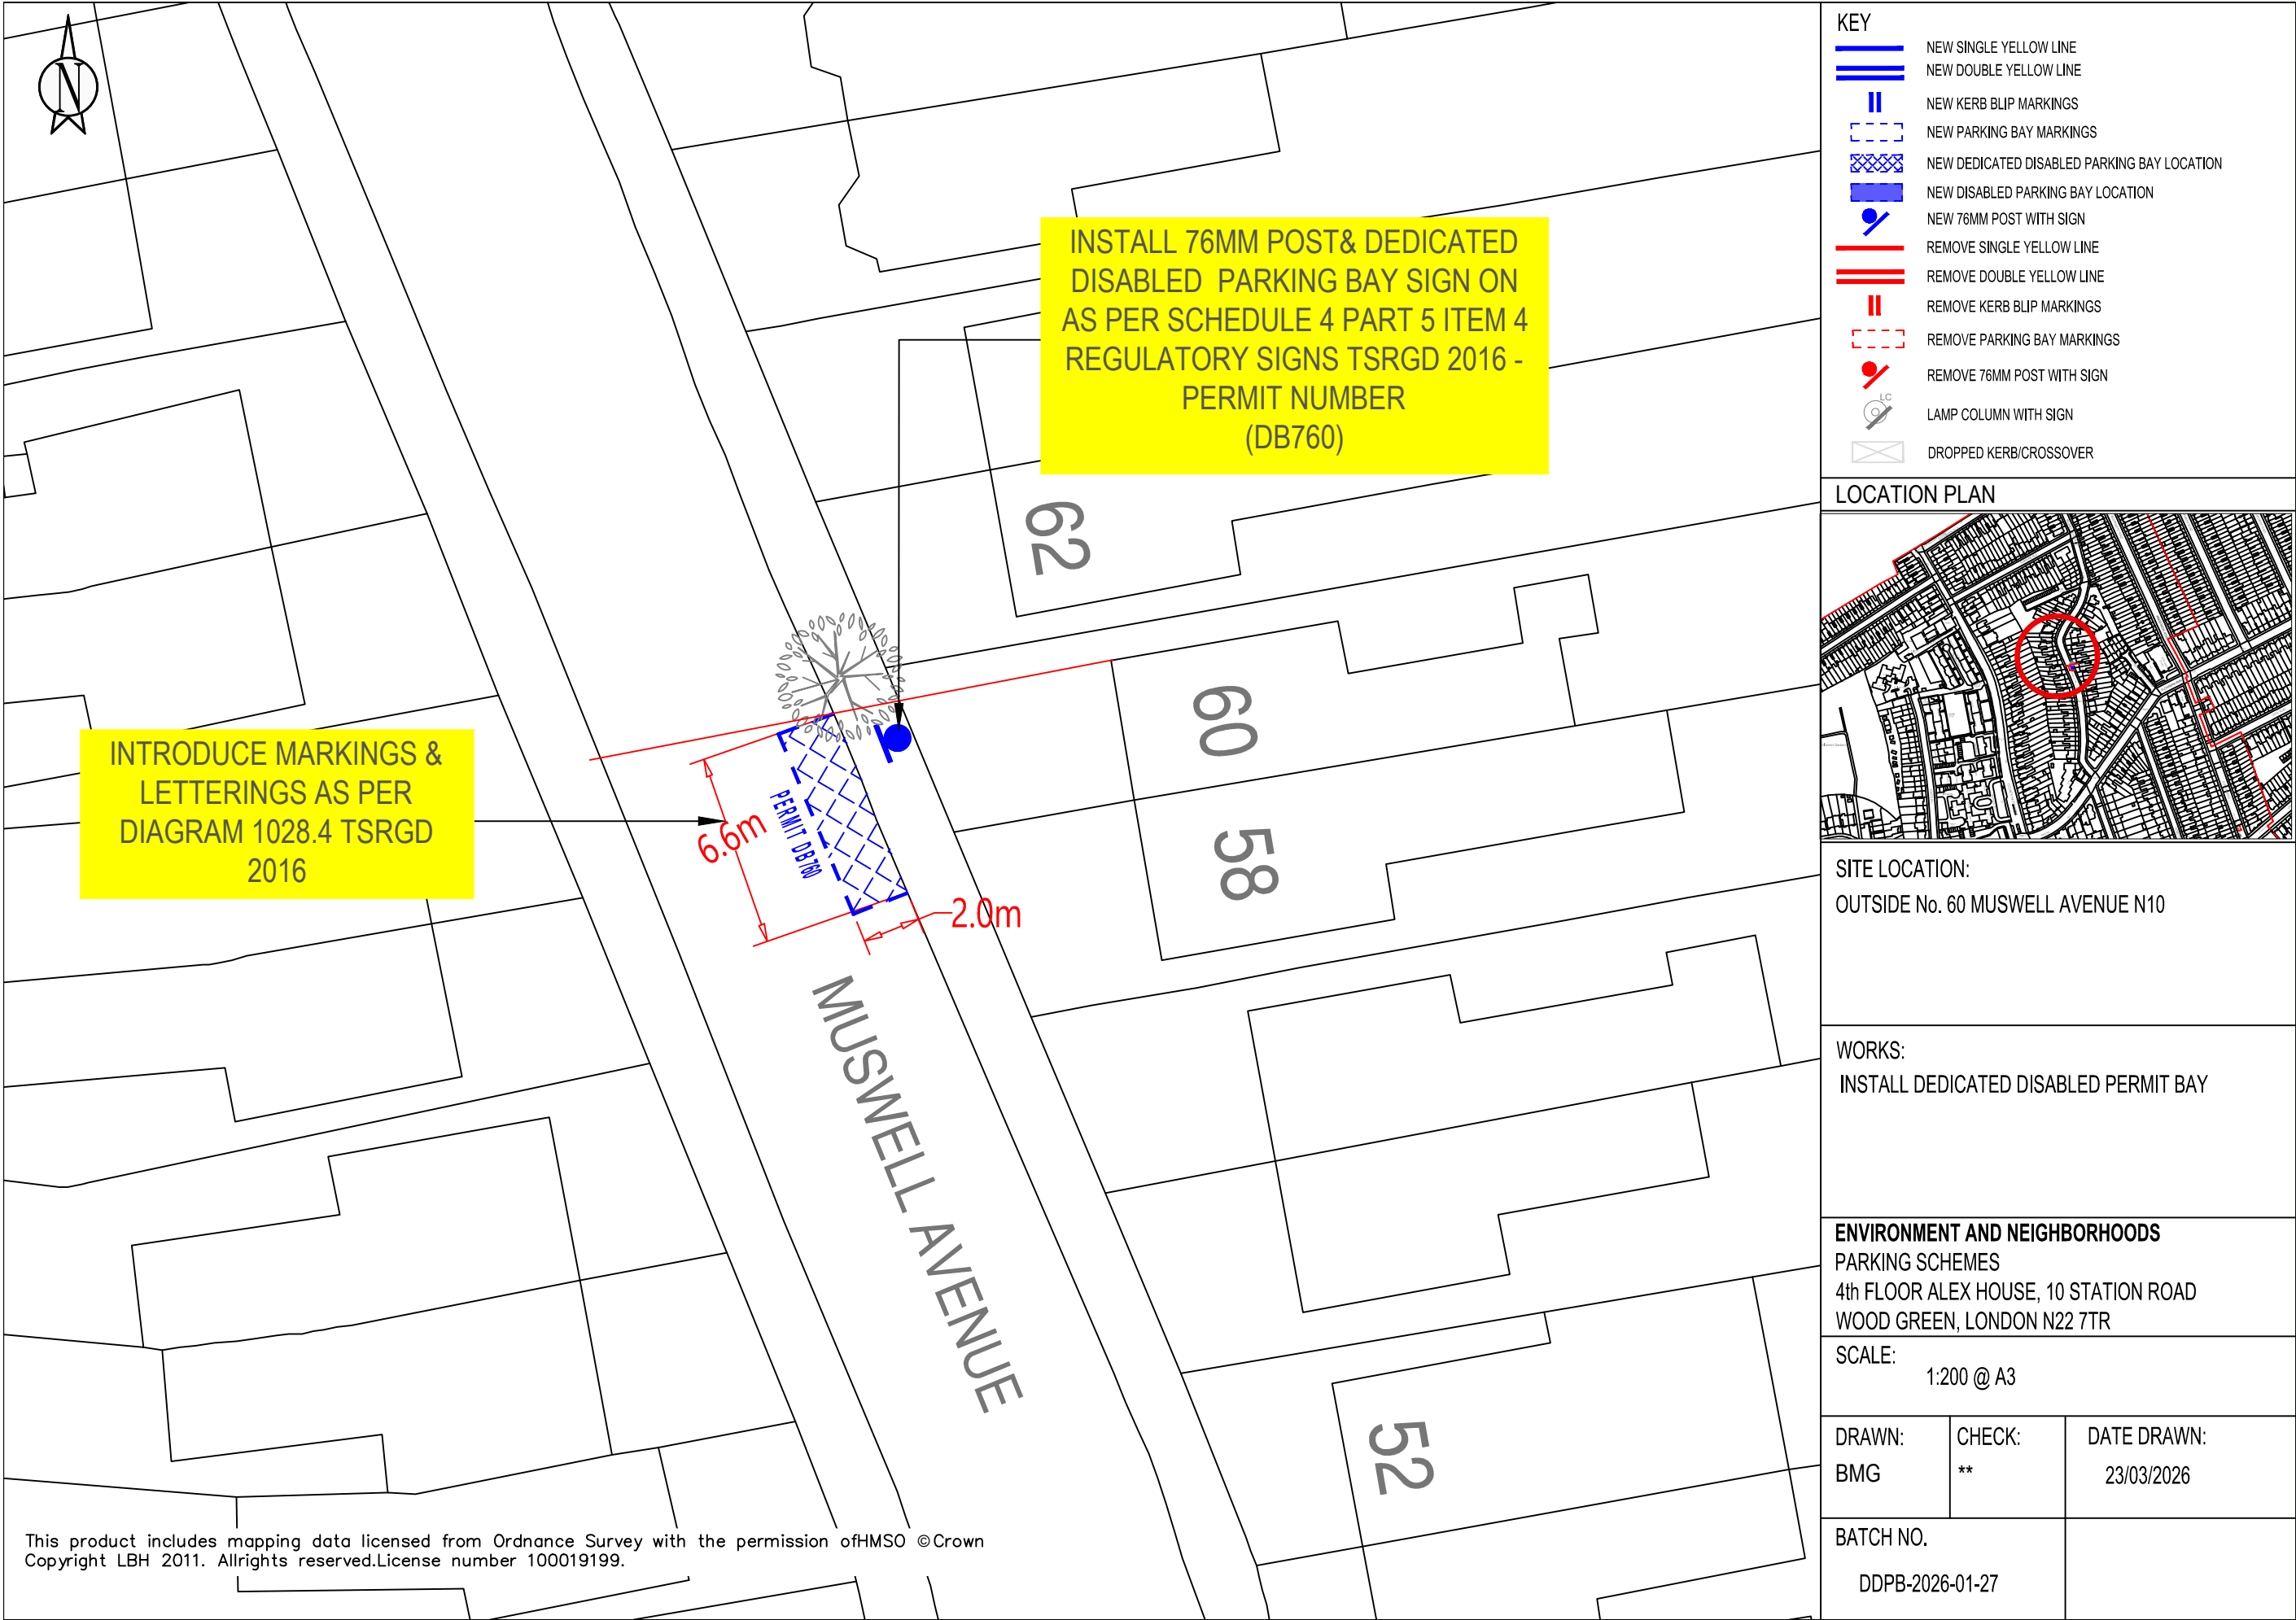

KEY	
	NEW SINGLE YELLOW LINE
	NEW DOUBLE YELLOW LINE
	NEW KERB BLIP MARKINGS
	NEW PARKING BAY MARKINGS
	NEW DEDICATED DISABLED PARKING BAY LOCATION
	NEW DISABLED PARKING BAY LOCATION
	NEW 76MM POST WITH SIGN
	REMOVE SINGLE YELLOW LINE
	REMOVE DOUBLE YELLOW LINE
	REMOVE KERB BLIP MARKINGS
	REMOVE PARKING BAY MARKINGS
	REMOVE 76MM POST WITH SIGN
	LAMP COLUMN WITH SIGN
	DROPPED KERB/CROSSOVER

LOCATION PLAN



SITE LOCATION:
OUTSIDE No. 60 MUSWELL AVENUE N10


WORKS:
INSTALL DEDICATED DISABLED PERMIT BAY

ENVIRONMENT AND NEIGHBORHOODS
PARKING SCHEMES
4th FLOOR ALEX HOUSE, 10 STATION ROAD
WOOD GREEN, LONDON N22 7TR


SCALE:
1:200 @ A3

DRAWN: BMG	CHECK: **	DATE DRAWN: 23/03/2026
---------------	--------------	---------------------------

BATCH NO.
DDPB-2026-01-27

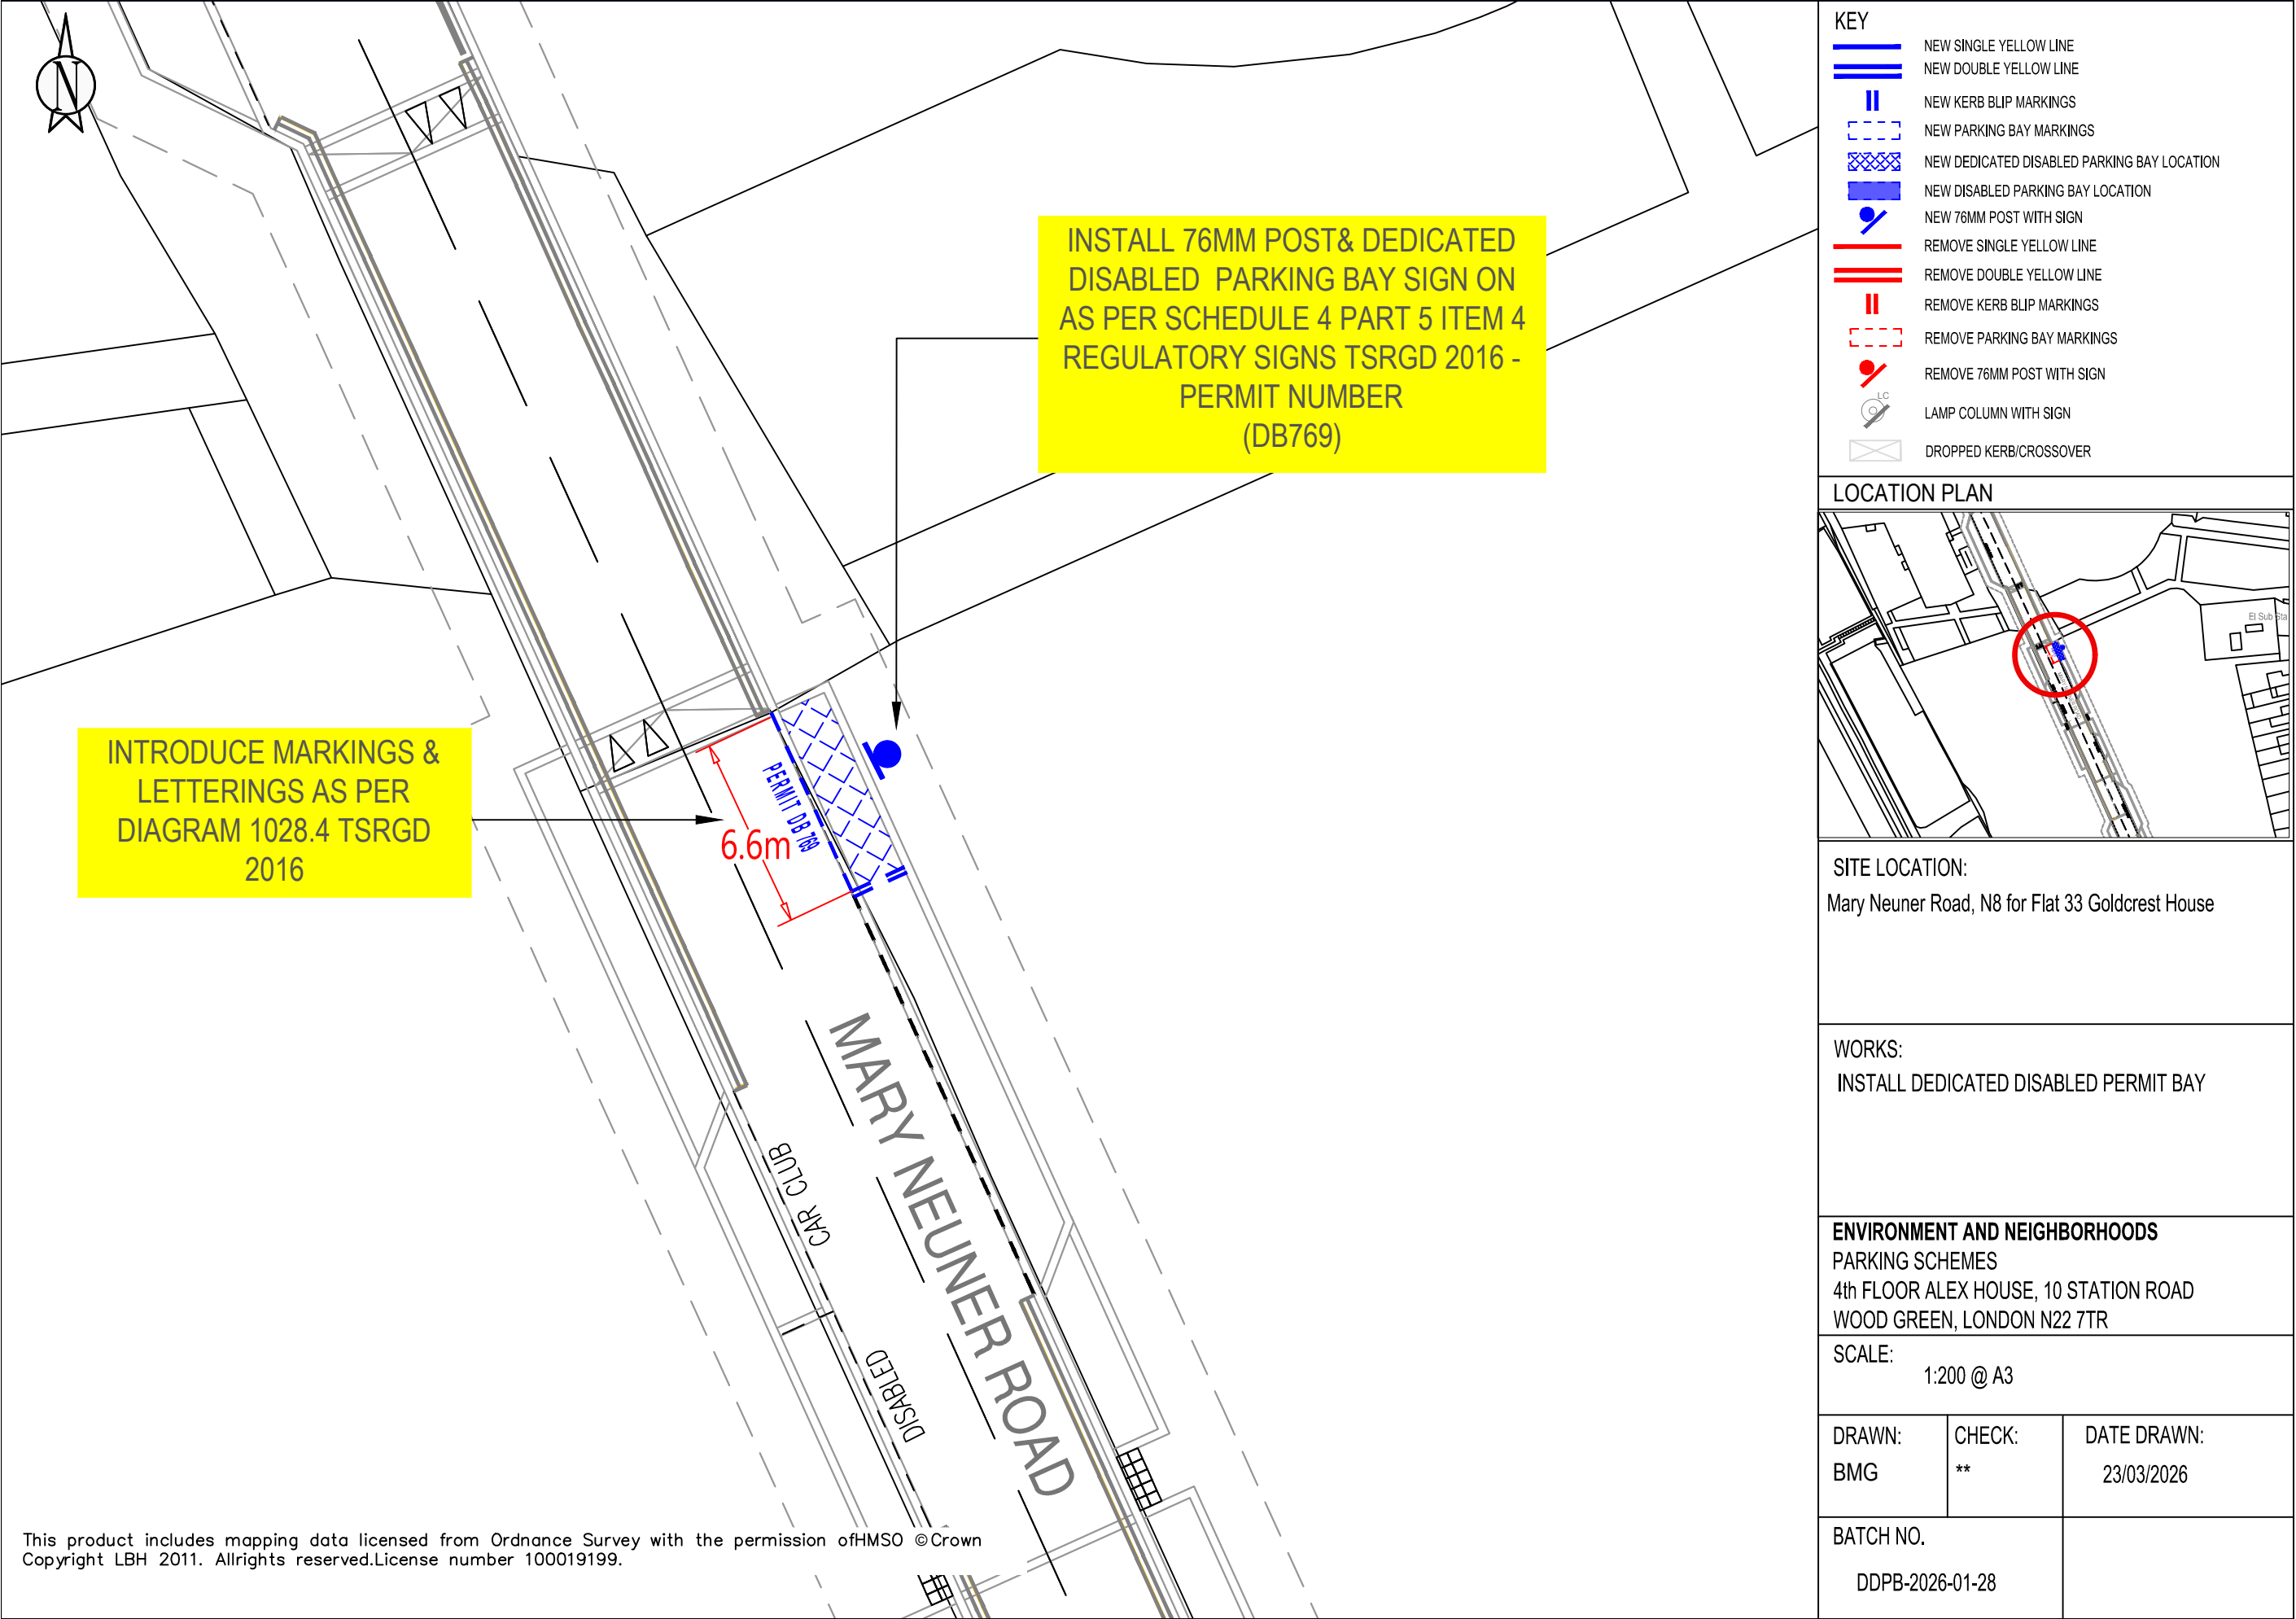

KEY	
	NEW SINGLE YELLOW LINE
	NEW DOUBLE YELLOW LINE
	NEW KERB BLIP MARKINGS
	NEW PARKING BAY MARKINGS
	NEW DEDICATED DISABLED PARKING BAY LOCATION
	NEW DISABLED PARKING BAY LOCATION
	NEW 76MM POST WITH SIGN
	REMOVE SINGLE YELLOW LINE
	REMOVE DOUBLE YELLOW LINE
	REMOVE KERB BLIP MARKINGS
	REMOVE PARKING BAY MARKINGS
	REMOVE 76MM POST WITH SIGN
	LAMP COLUMN WITH SIGN
	DROPPED KERB/CROSSOVER

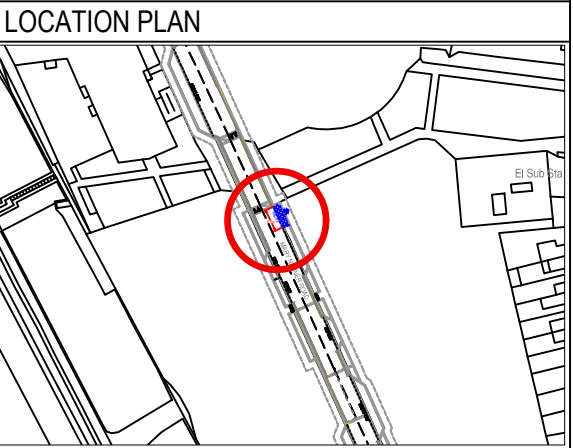

SITE LOCATION:
Mary Neuner Road, N8 for Flat 33 Goldcrest House

WORKS:
INSTALL DEDICATED DISABLED PERMIT BAY


ENVIRONMENT AND NEIGHBORHOODS
PARKING SCHEMES
4th FLOOR ALEX HOUSE, 10 STATION ROAD
WOOD GREEN, LONDON N22 7TR

SCALE:
1:200 @ A3


DRAWN: BMG	CHECK: **	DATE DRAWN: 23/03/2026
---------------	--------------	---------------------------

BATCH NO. DDPB-2026-01-28	
------------------------------	--


This product includes mapping data licensed from Ordnance Survey with the permission of HMSO ©Crown Copyright LBH 2011. All rights reserved. License number 100019199.

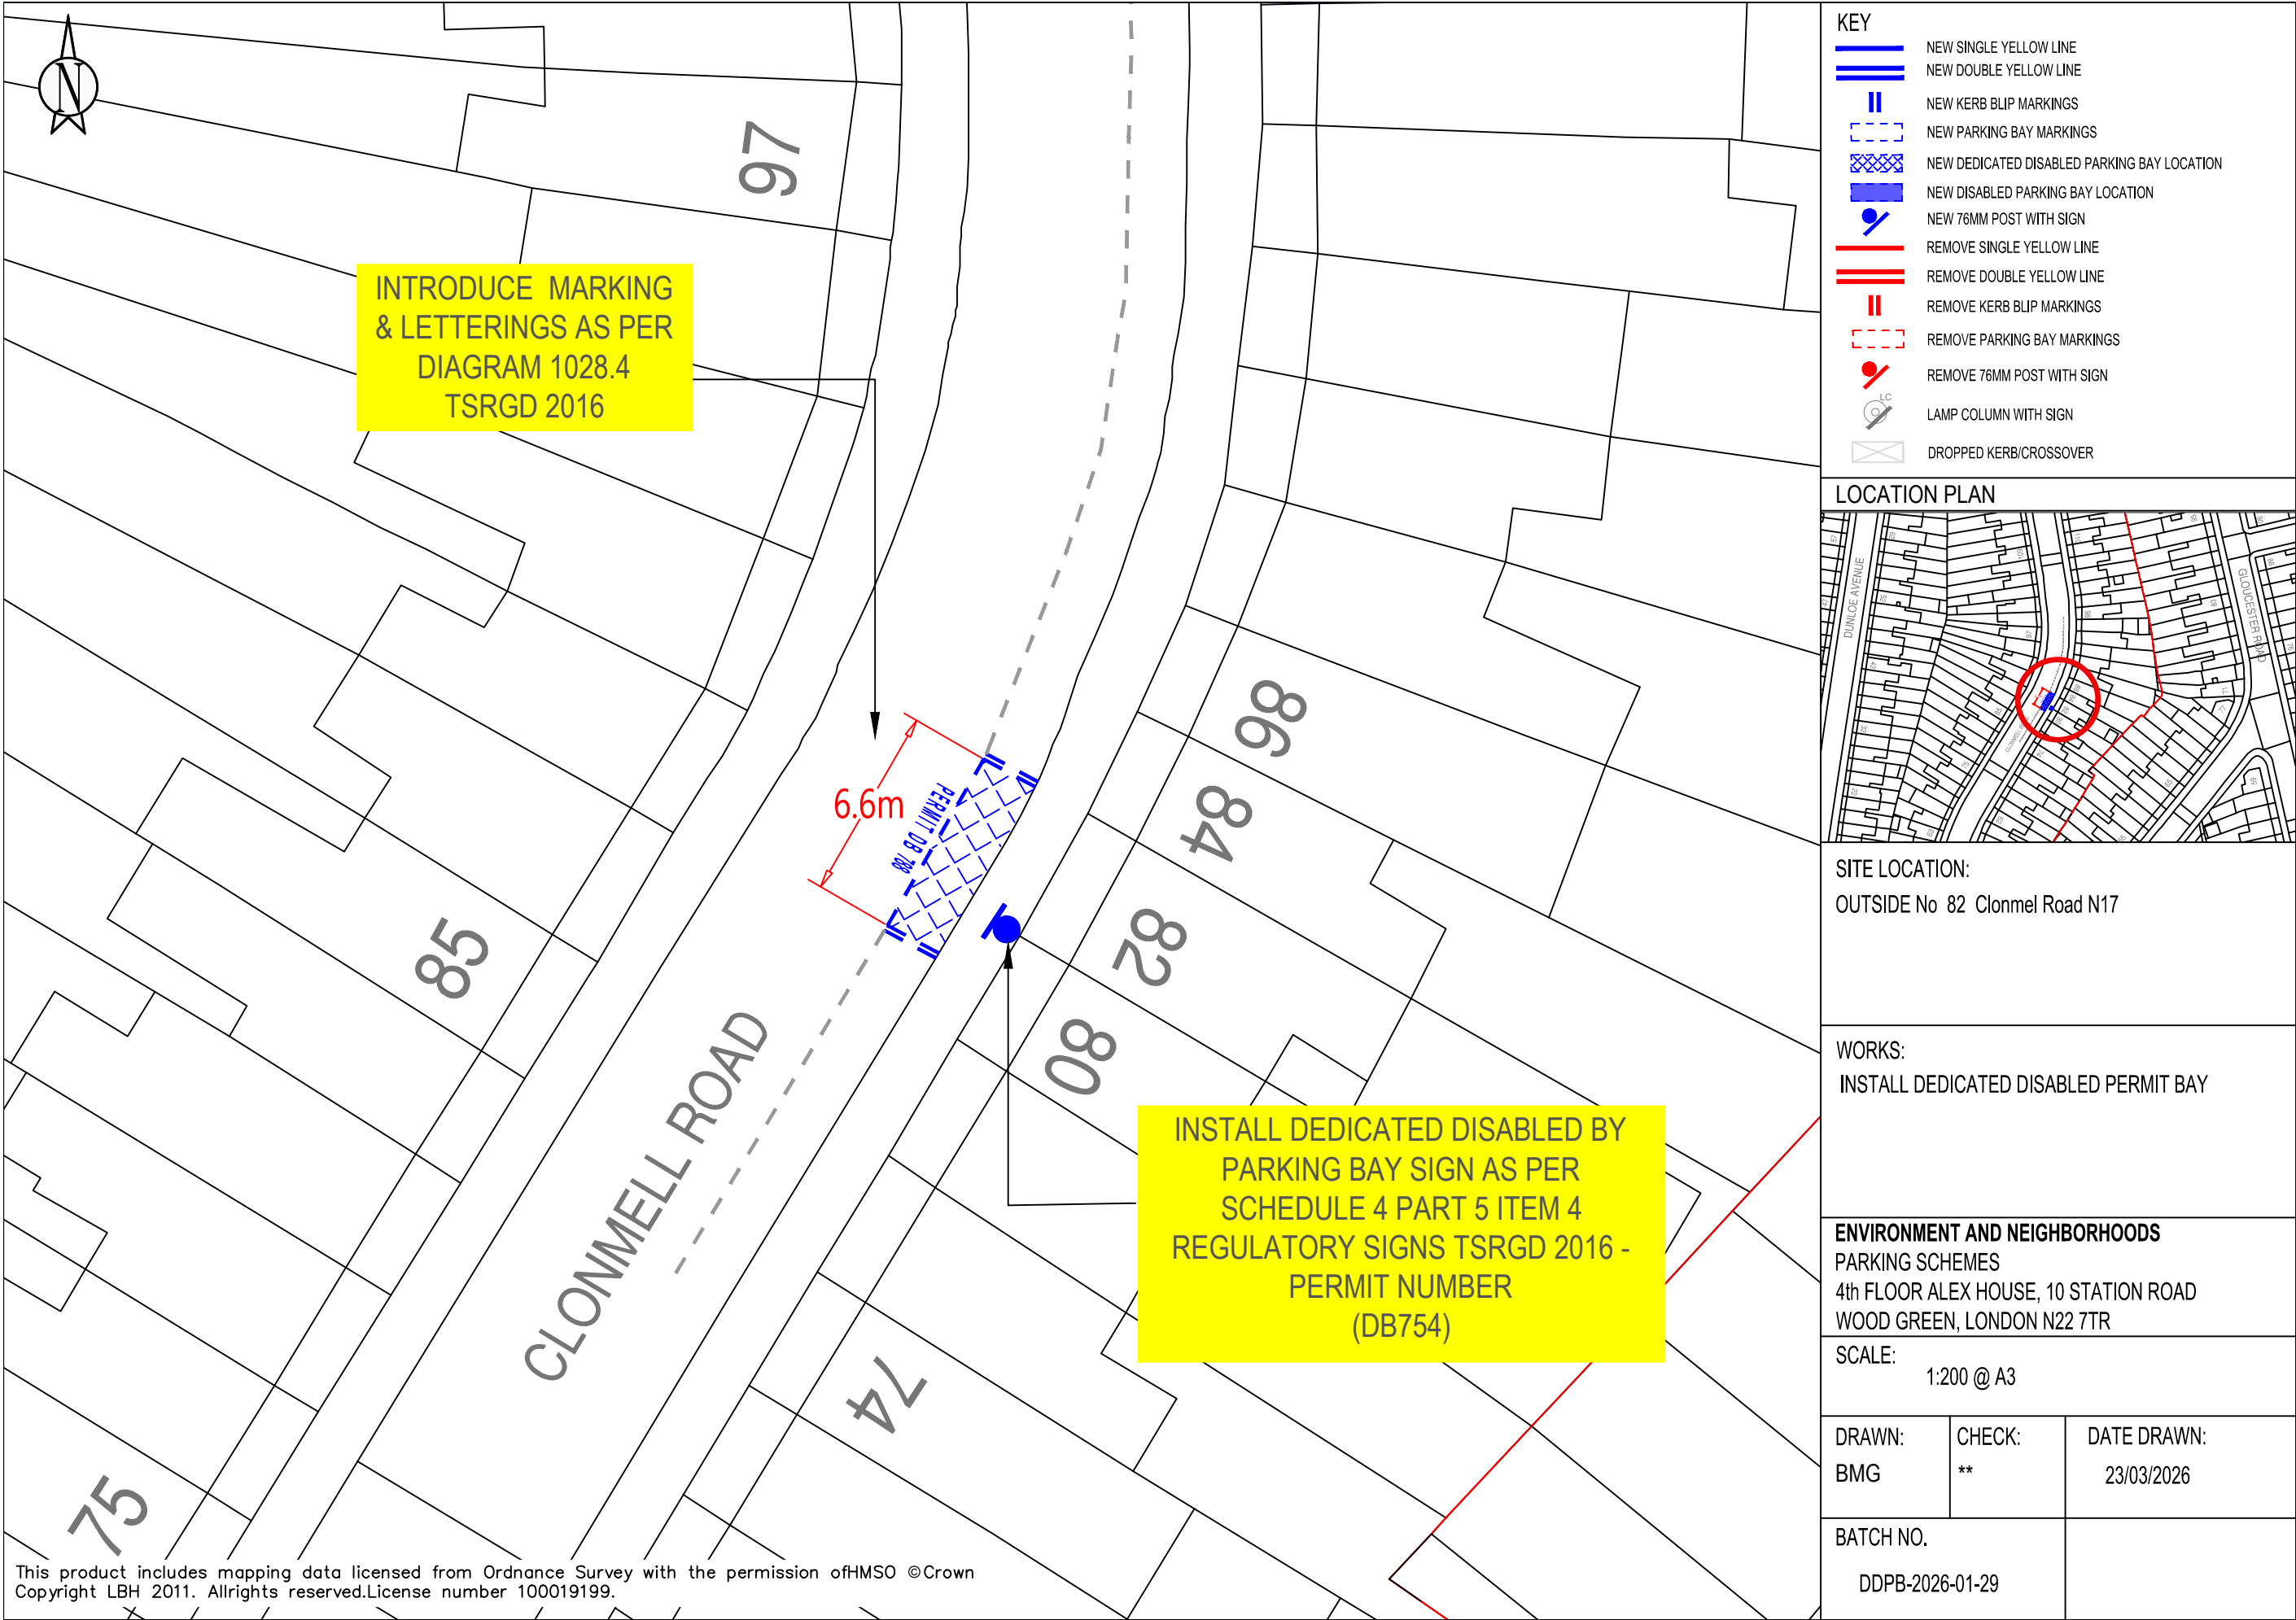

KEY	
	NEW SINGLE YELLOW LINE
	NEW DOUBLE YELLOW LINE
	NEW KERB BLIP MARKINGS
	NEW PARKING BAY MARKINGS
	NEW DEDICATED DISABLED PARKING BAY LOCATION
	NEW DISABLED PARKING BAY LOCATION
	NEW 76MM POST WITH SIGN
	REMOVE SINGLE YELLOW LINE
	REMOVE DOUBLE YELLOW LINE
	REMOVE KERB BLIP MARKINGS
	REMOVE PARKING BAY MARKINGS
	REMOVE 76MM POST WITH SIGN
	LAMP COLUMN WITH SIGN
	DROPPED KERB/CROSSOVER

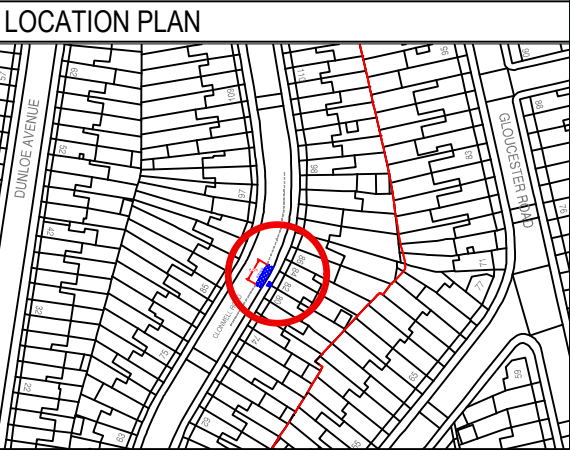


SITE LOCATION: OUTSIDE No 82 Clonmell Road N17		
WORKS: INSTALL DEDICATED DISABLED PERMIT BAY		
ENVIRONMENT AND NEIGHBORHOODS PARKING SCHEMES 4th FLOOR ALEX HOUSE, 10 STATION ROAD WOOD GREEN, LONDON N22 7TR		
SCALE: 1:200 @ A3		
DRAWN: BMG	CHECK: **	DATE DRAWN: 23/03/2026
BATCH NO. DDPB-2026-01-29		

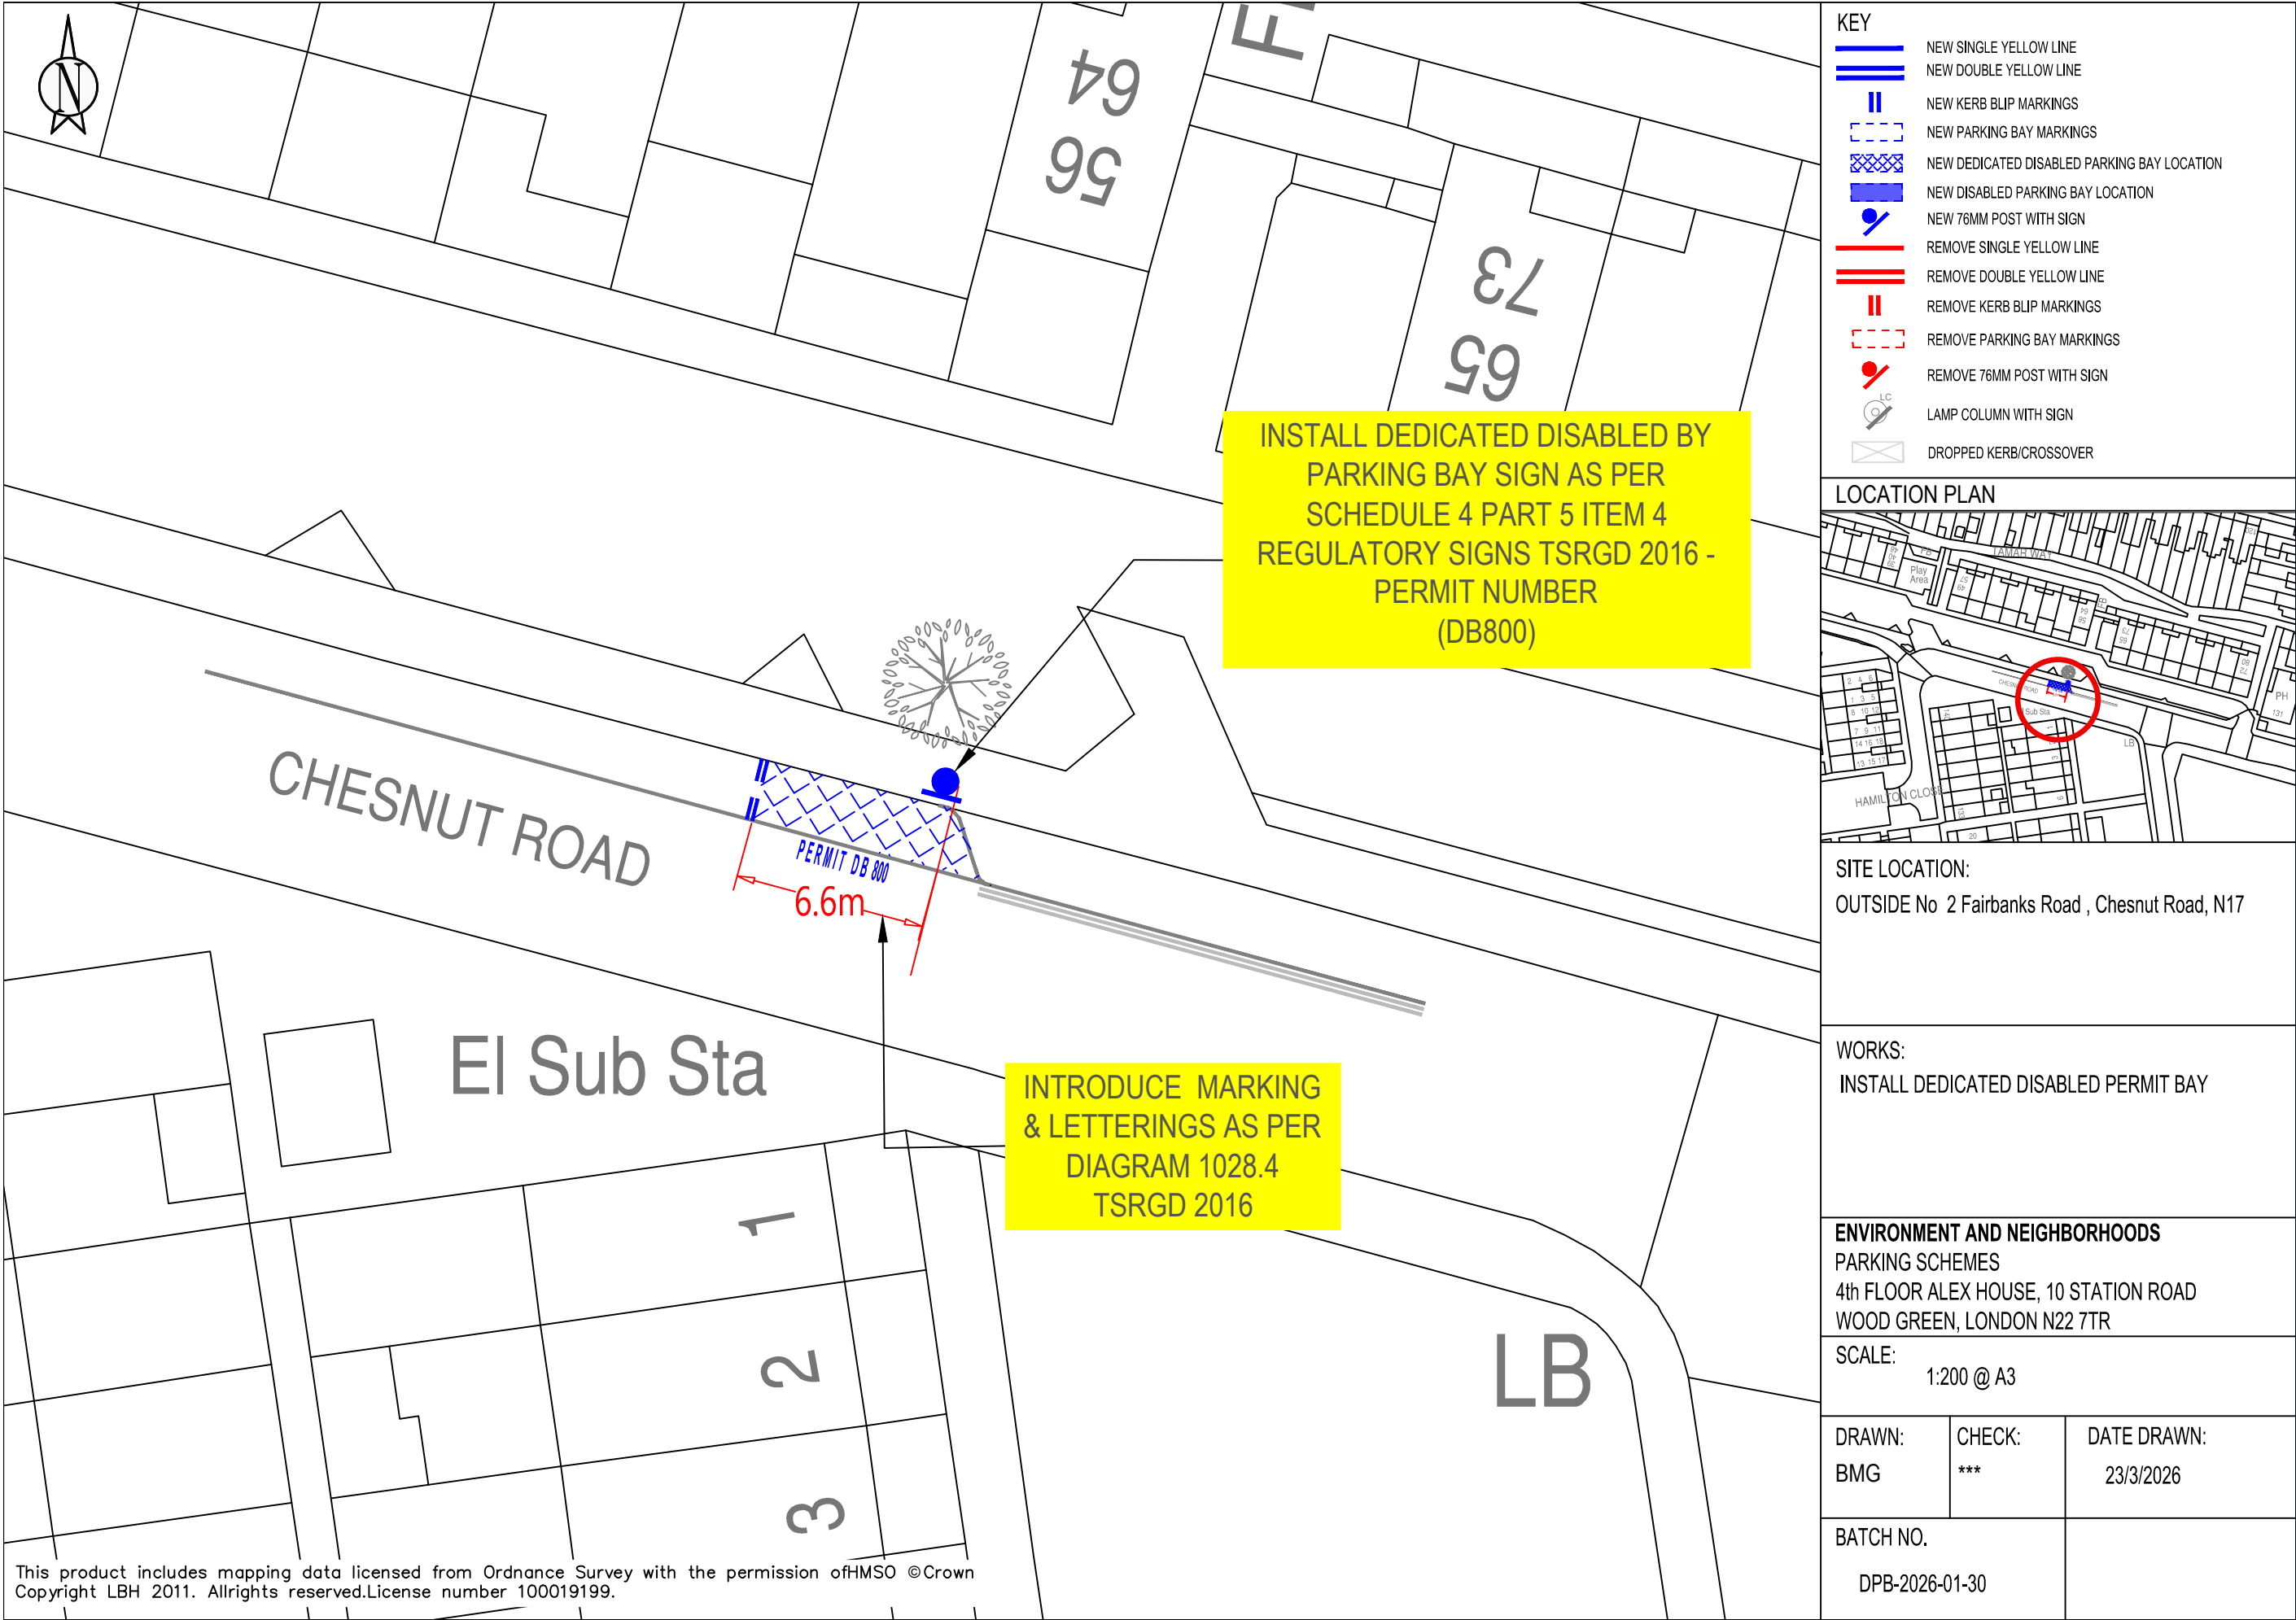

KEY	
	NEW SINGLE YELLOW LINE
	NEW DOUBLE YELLOW LINE
	NEW KERB BLIP MARKINGS
	NEW PARKING BAY MARKINGS
	NEW DEDICATED DISABLED PARKING BAY LOCATION
	NEW DISABLED PARKING BAY LOCATION
	NEW 76MM POST WITH SIGN
	REMOVE SINGLE YELLOW LINE
	REMOVE DOUBLE YELLOW LINE
	REMOVE KERB BLIP MARKINGS
	REMOVE PARKING BAY MARKINGS
	REMOVE 76MM POST WITH SIGN
	LAMP COLUMN WITH SIGN
	DROPPED KERB/CROSSOVER

LOCATION PLAN

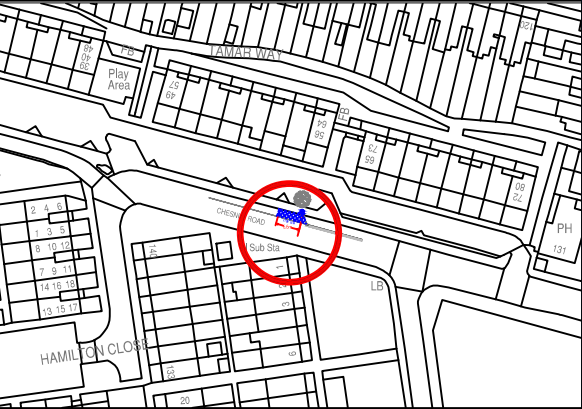

SITE LOCATION:
OUTSIDE No 2 Fairbanks Road , Chesnut Road, N17


WORKS:
INSTALL DEDICATED DISABLED PERMIT BAY

ENVIRONMENT AND NEIGHBORHOODS
PARKING SCHEMES
4th FLOOR ALEX HOUSE, 10 STATION ROAD
WOOD GREEN, LONDON N22 7TR


SCALE:
1:200 @ A3

DRAWN: BMG	CHECK: ***	DATE DRAWN: 23/3/2026
---------------	---------------	--------------------------

BATCH NO.
DPB-2026-01-30

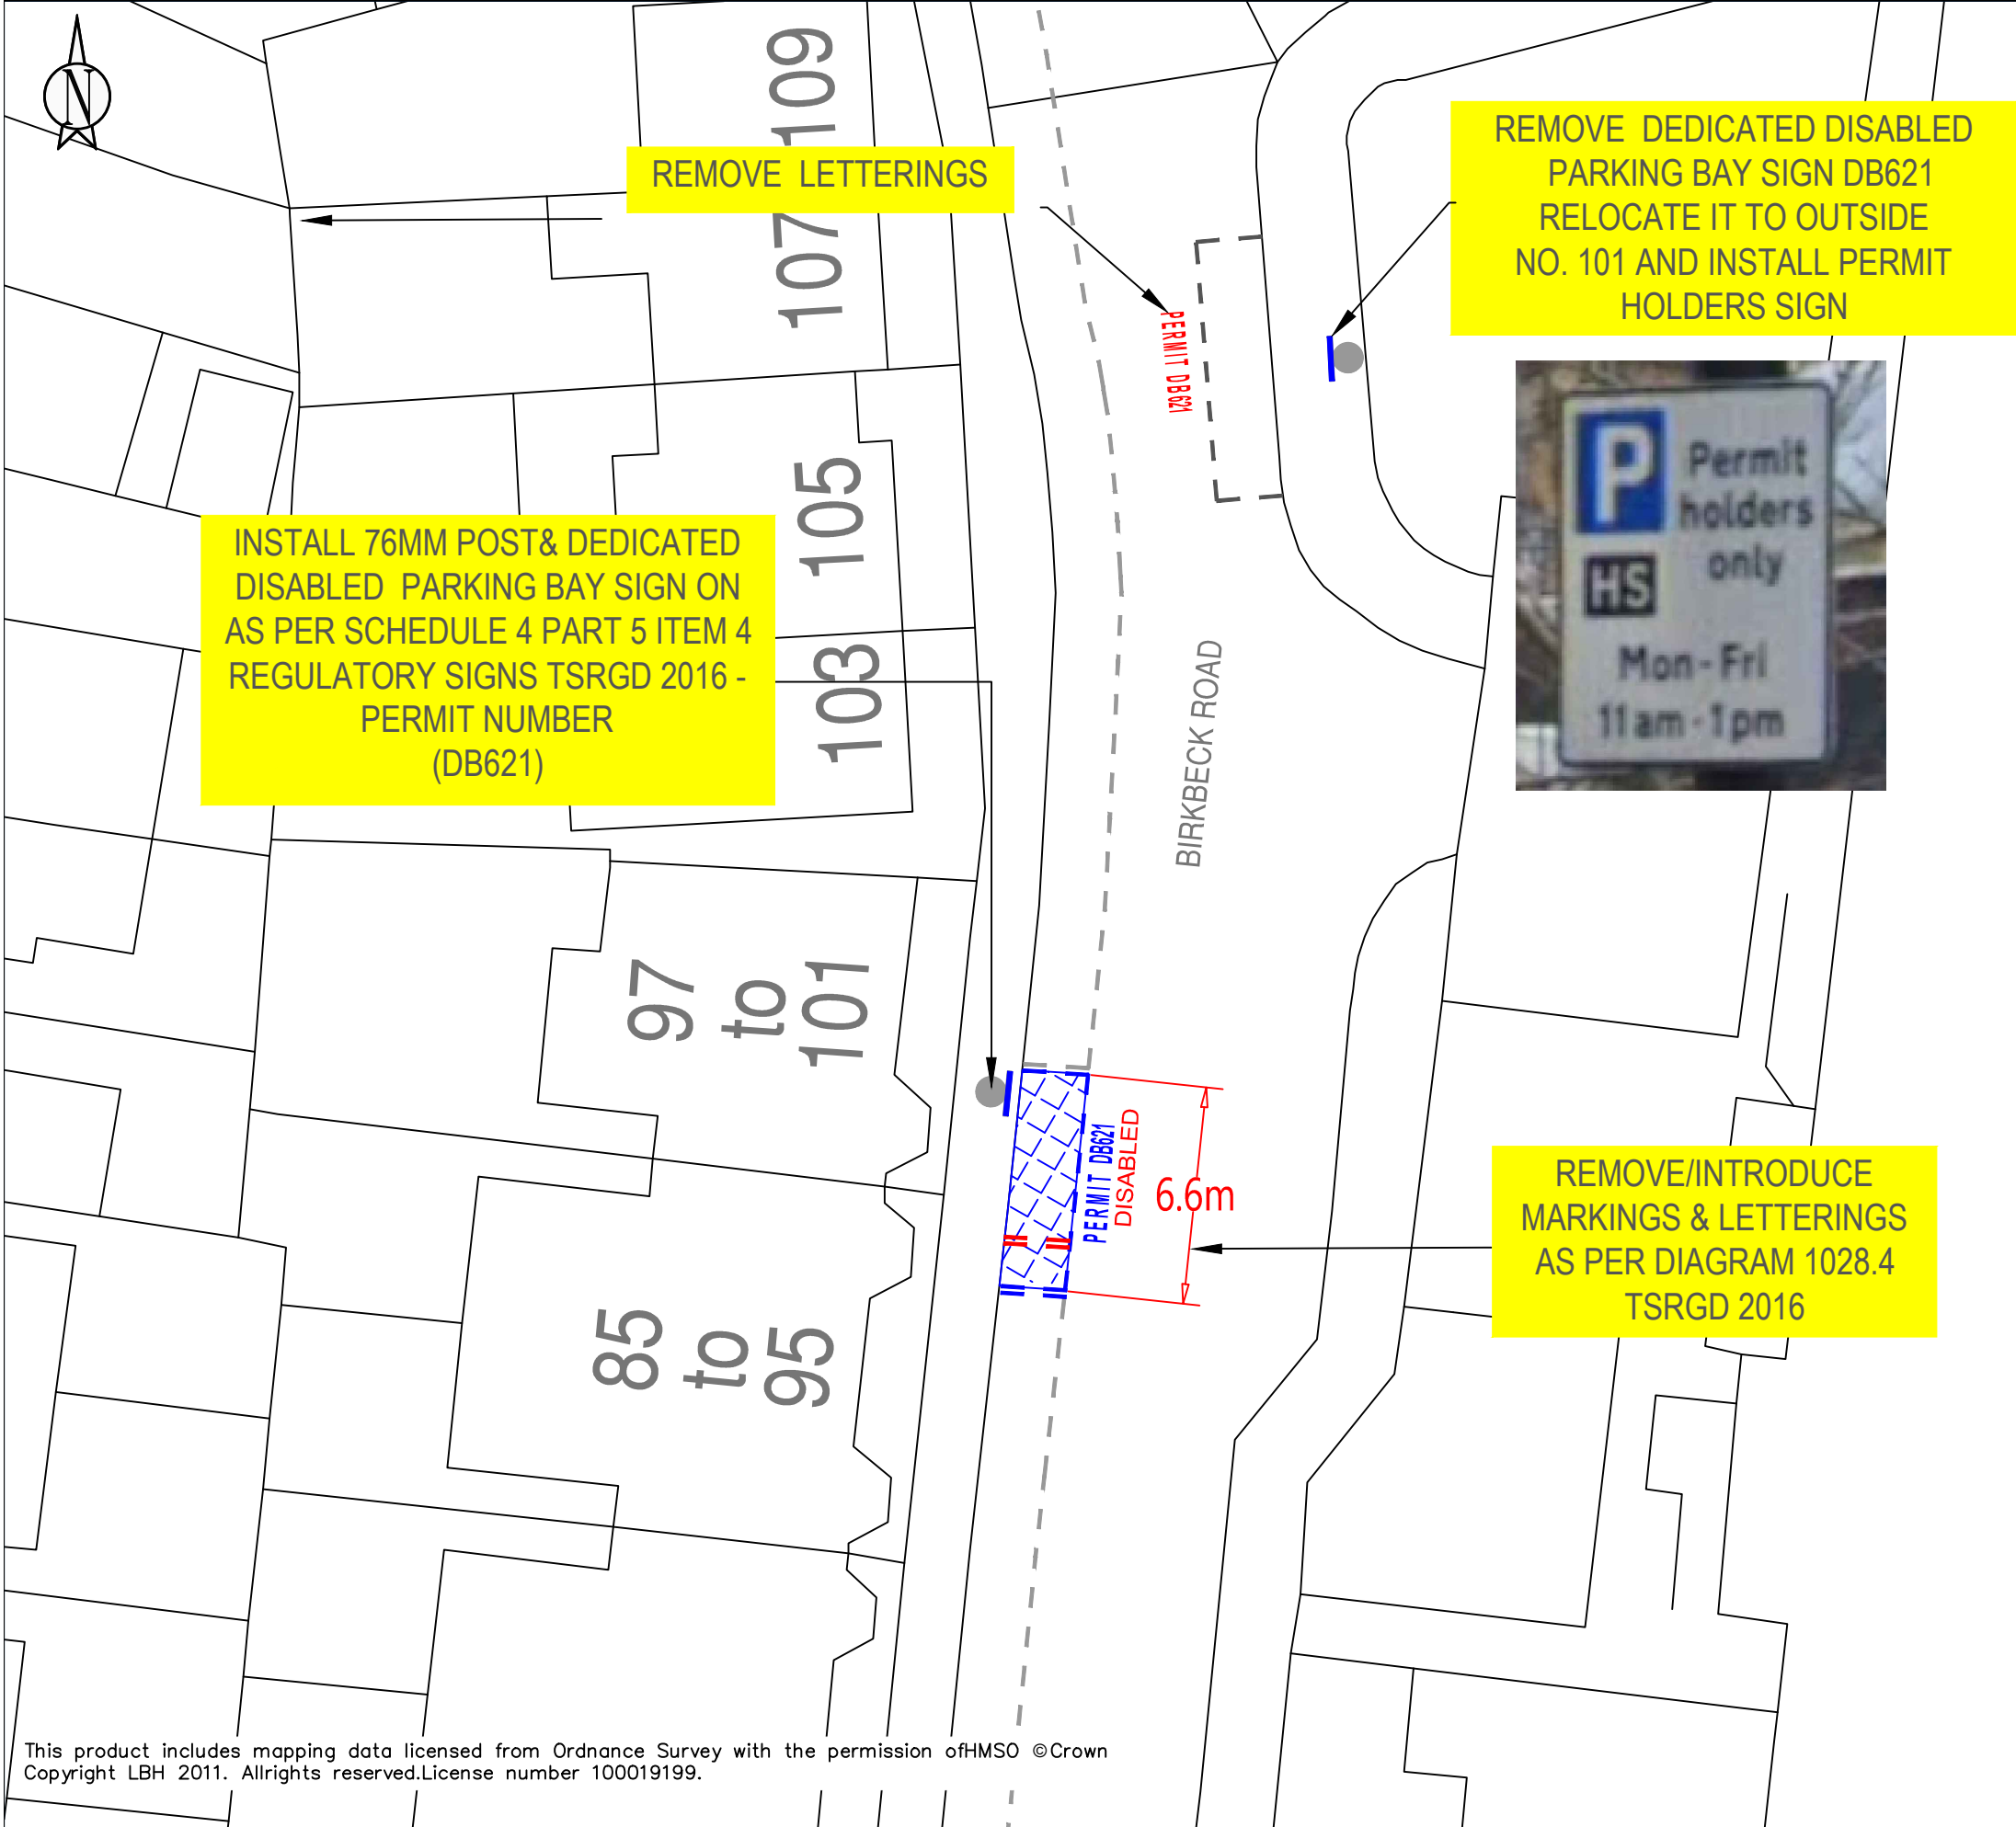

KEY	
	NEW SINGLE YELLOW LINE
	NEW DOUBLE YELLOW LINE
	NEW KERB BLIP MARKINGS
	NEW PARKING BAY MARKINGS
	NEW DEDICATED DISABLED PARKING BAY LOCATION
	NEW DISABLED PARKING BAY LOCATION
	NEW 76MM POST WITH SIGN
	REMOVE SINGLE YELLOW LINE
	REMOVE DOUBLE YELLOW LINE
	REMOVE KERB BLIP MARKINGS
	REMOVE PARKING BAY MARKINGS
	REMOVE 76MM POST WITH SIGN
	LAMP COLUMN WITH SIGN
	DROPPED KERB/CROSSOVER

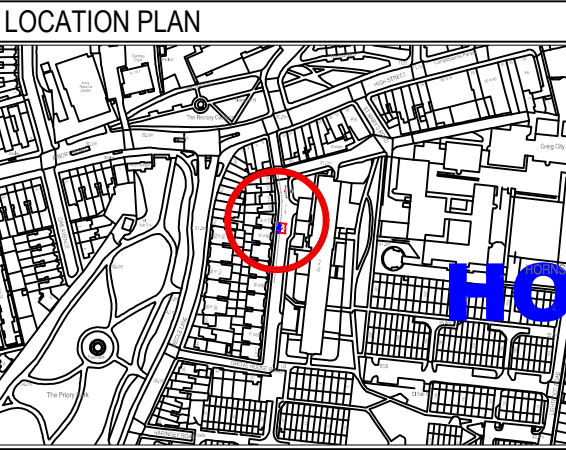

SITE LOCATION:
OUTSIDE No. 101 BIRKBECK MANSIONS,
BIRKBECK ROAD, N8

WORKS:
INSTALL DEDICATED DISABLED PERMIT BAY


ENVIRONMENT AND NEIGHBORHOODS
PARKING SCHEMES
4th FLOOR ALEX HOUSE, 10 STATION ROAD
WOOD GREEN, LONDON N22 7TR

SCALE:
1:200 @ A3

DRAWN: BMG	CHECK: **	DATE DRAWN: 23/03/2026
---------------	--------------	---------------------------


BATCH NO.
DDPB-2026-01-31

This product includes mapping data licensed from Ordnance Survey with the permission of HMSO ©Crown Copyright LBH 2011. Allrights reserved.License number 100019199.

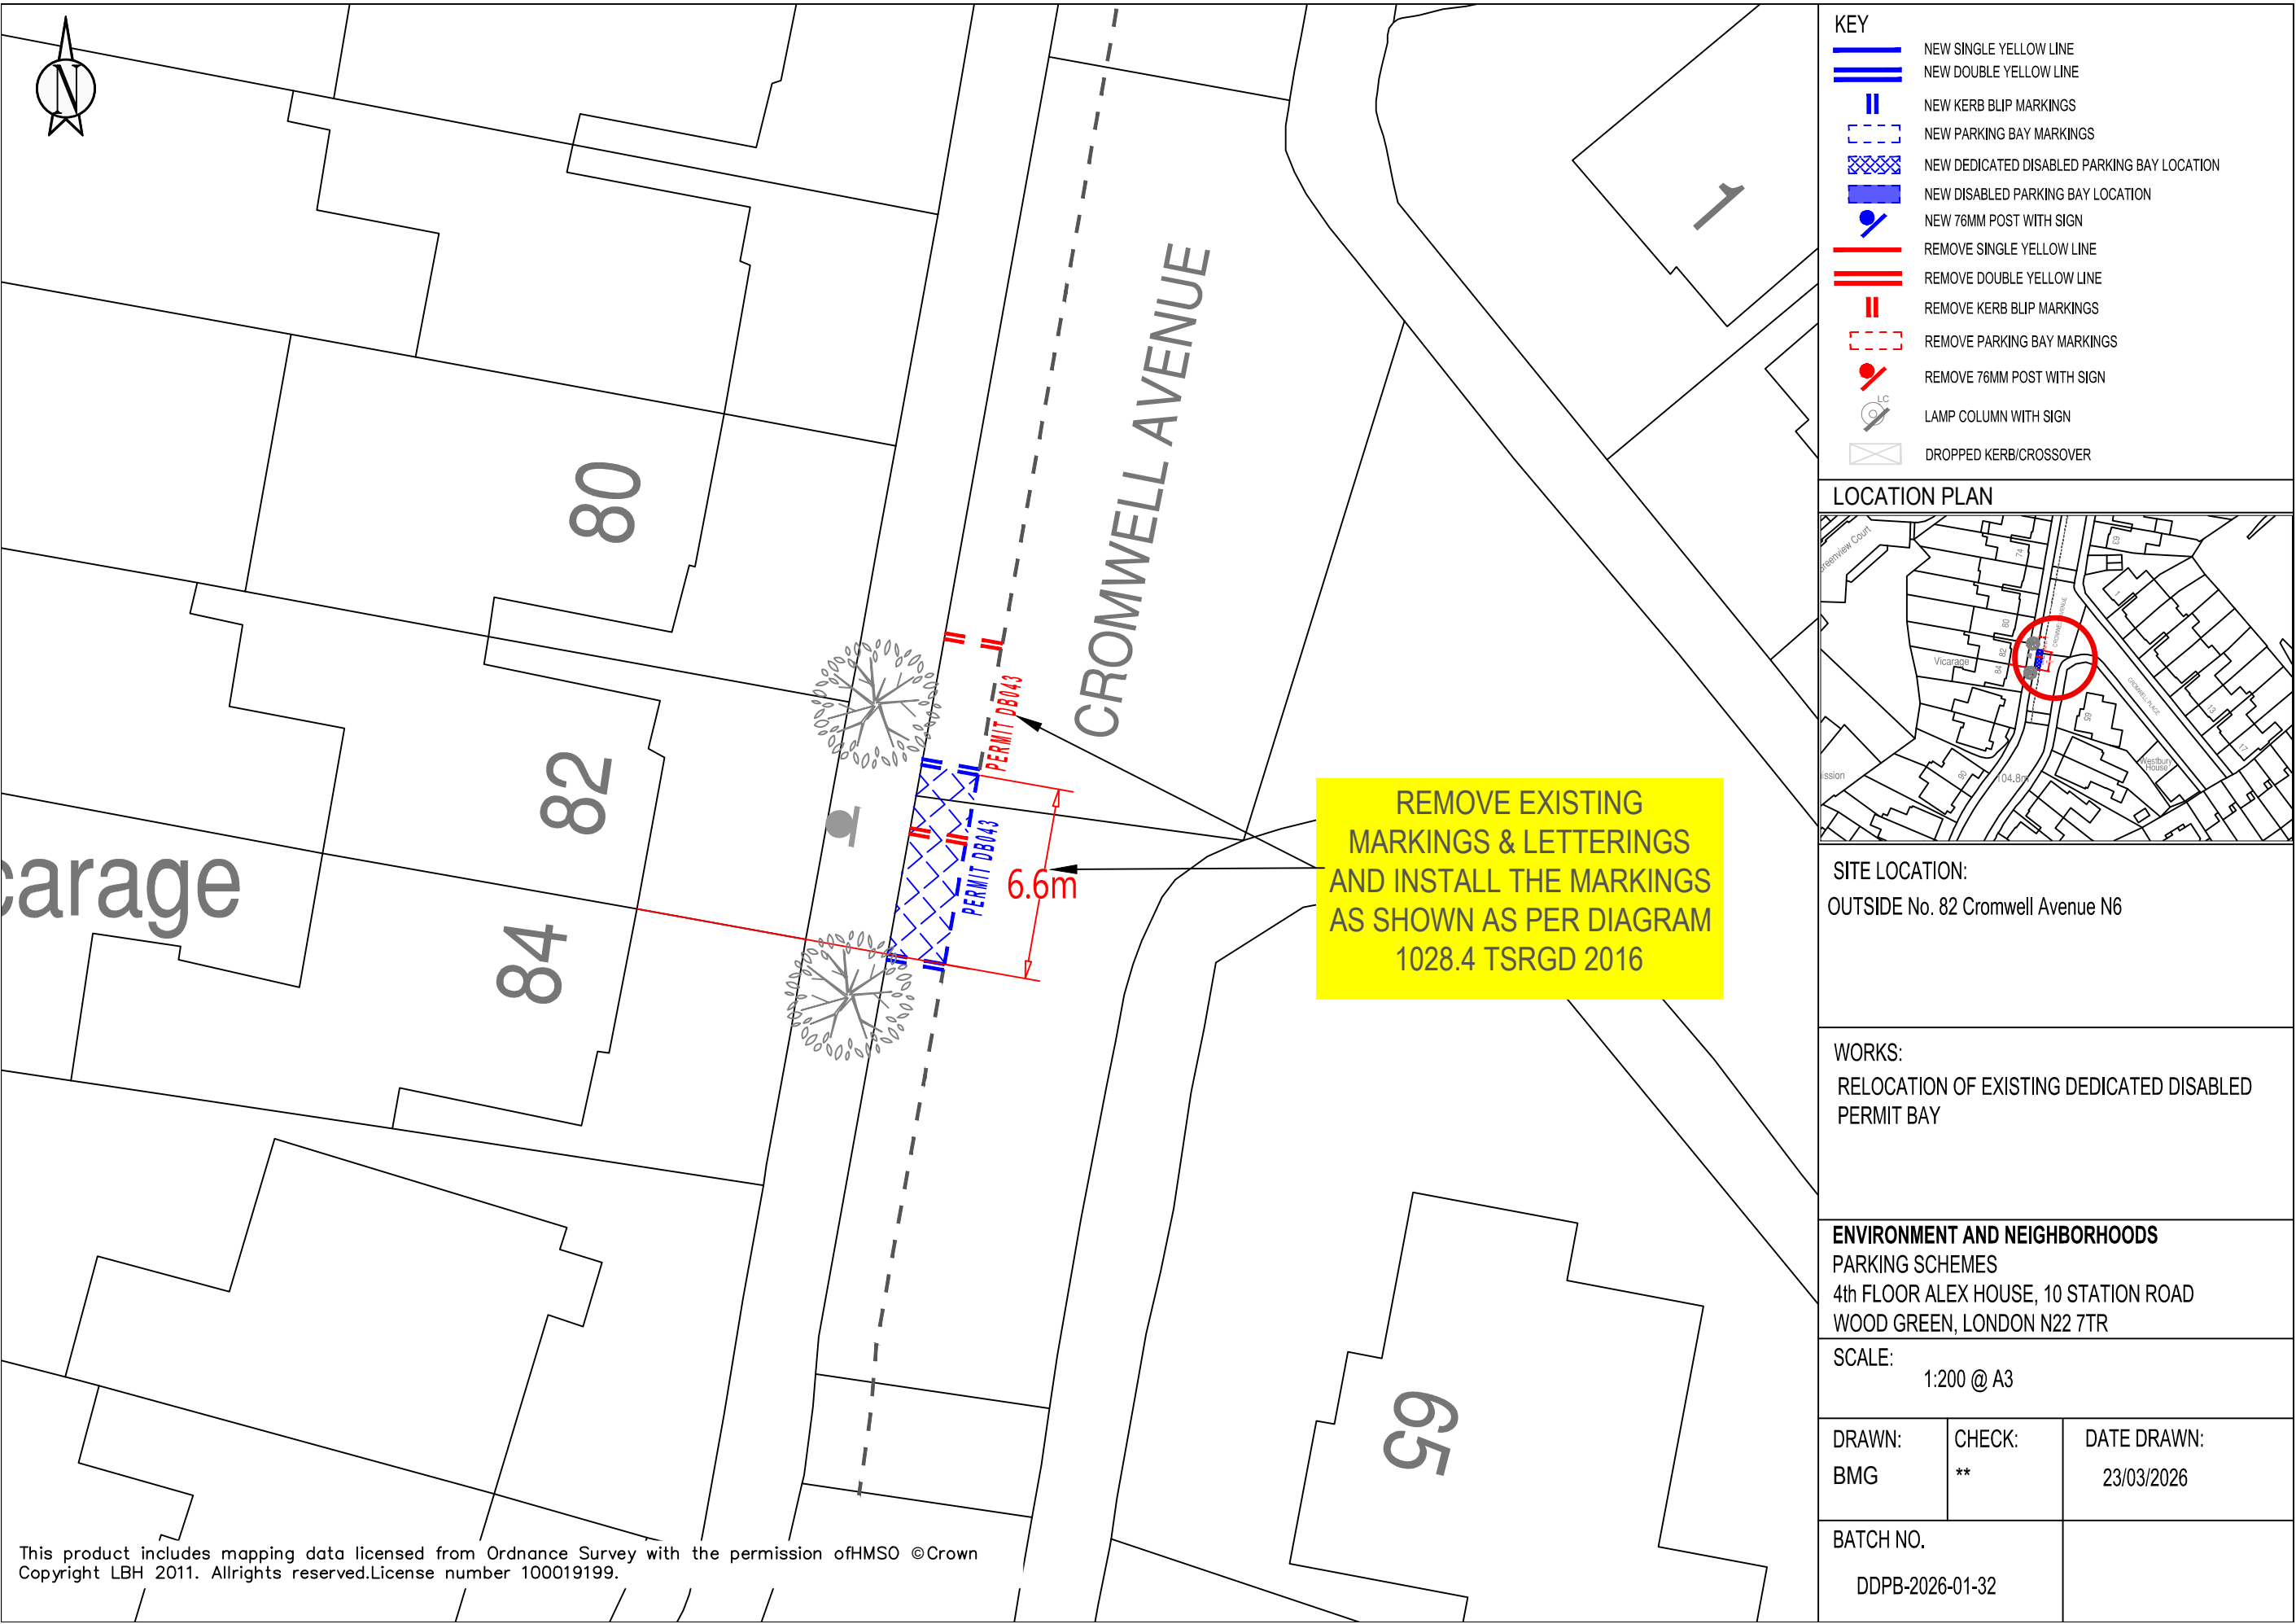

KEY	
	NEW SINGLE YELLOW LINE
	NEW DOUBLE YELLOW LINE
	NEW KERB BLIP MARKINGS
	NEW PARKING BAY MARKINGS
	NEW DEDICATED DISABLED PARKING BAY LOCATION
	NEW DISABLED PARKING BAY LOCATION
	NEW 76MM POST WITH SIGN
	REMOVE SINGLE YELLOW LINE
	REMOVE DOUBLE YELLOW LINE
	REMOVE KERB BLIP MARKINGS
	REMOVE PARKING BAY MARKINGS
	REMOVE 76MM POST WITH SIGN
	LAMP COLUMN WITH SIGN
	DROPPED KERB/CROSSOVER

LOCATION PLAN

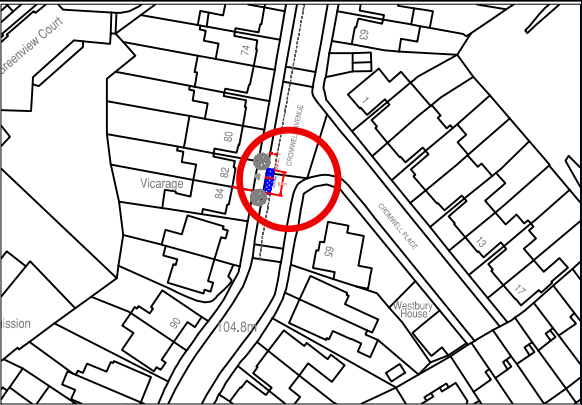

SITE LOCATION:
OUTSIDE No. 82 Cromwell Avenue N6


WORKS:
RELOCATION OF EXISTING DEDICATED DISABLED
PERMIT BAY

ENVIRONMENT AND NEIGHBORHOODS
PARKING SCHEMES
4th FLOOR ALEX HOUSE, 10 STATION ROAD
WOOD GREEN, LONDON N22 7TR

SCALE:
1:200 @ A3

DRAWN: BMG	CHECK: **	DATE DRAWN: 23/03/2026
---------------	--------------	---------------------------

BATCH NO.
DDPB-2026-01-32

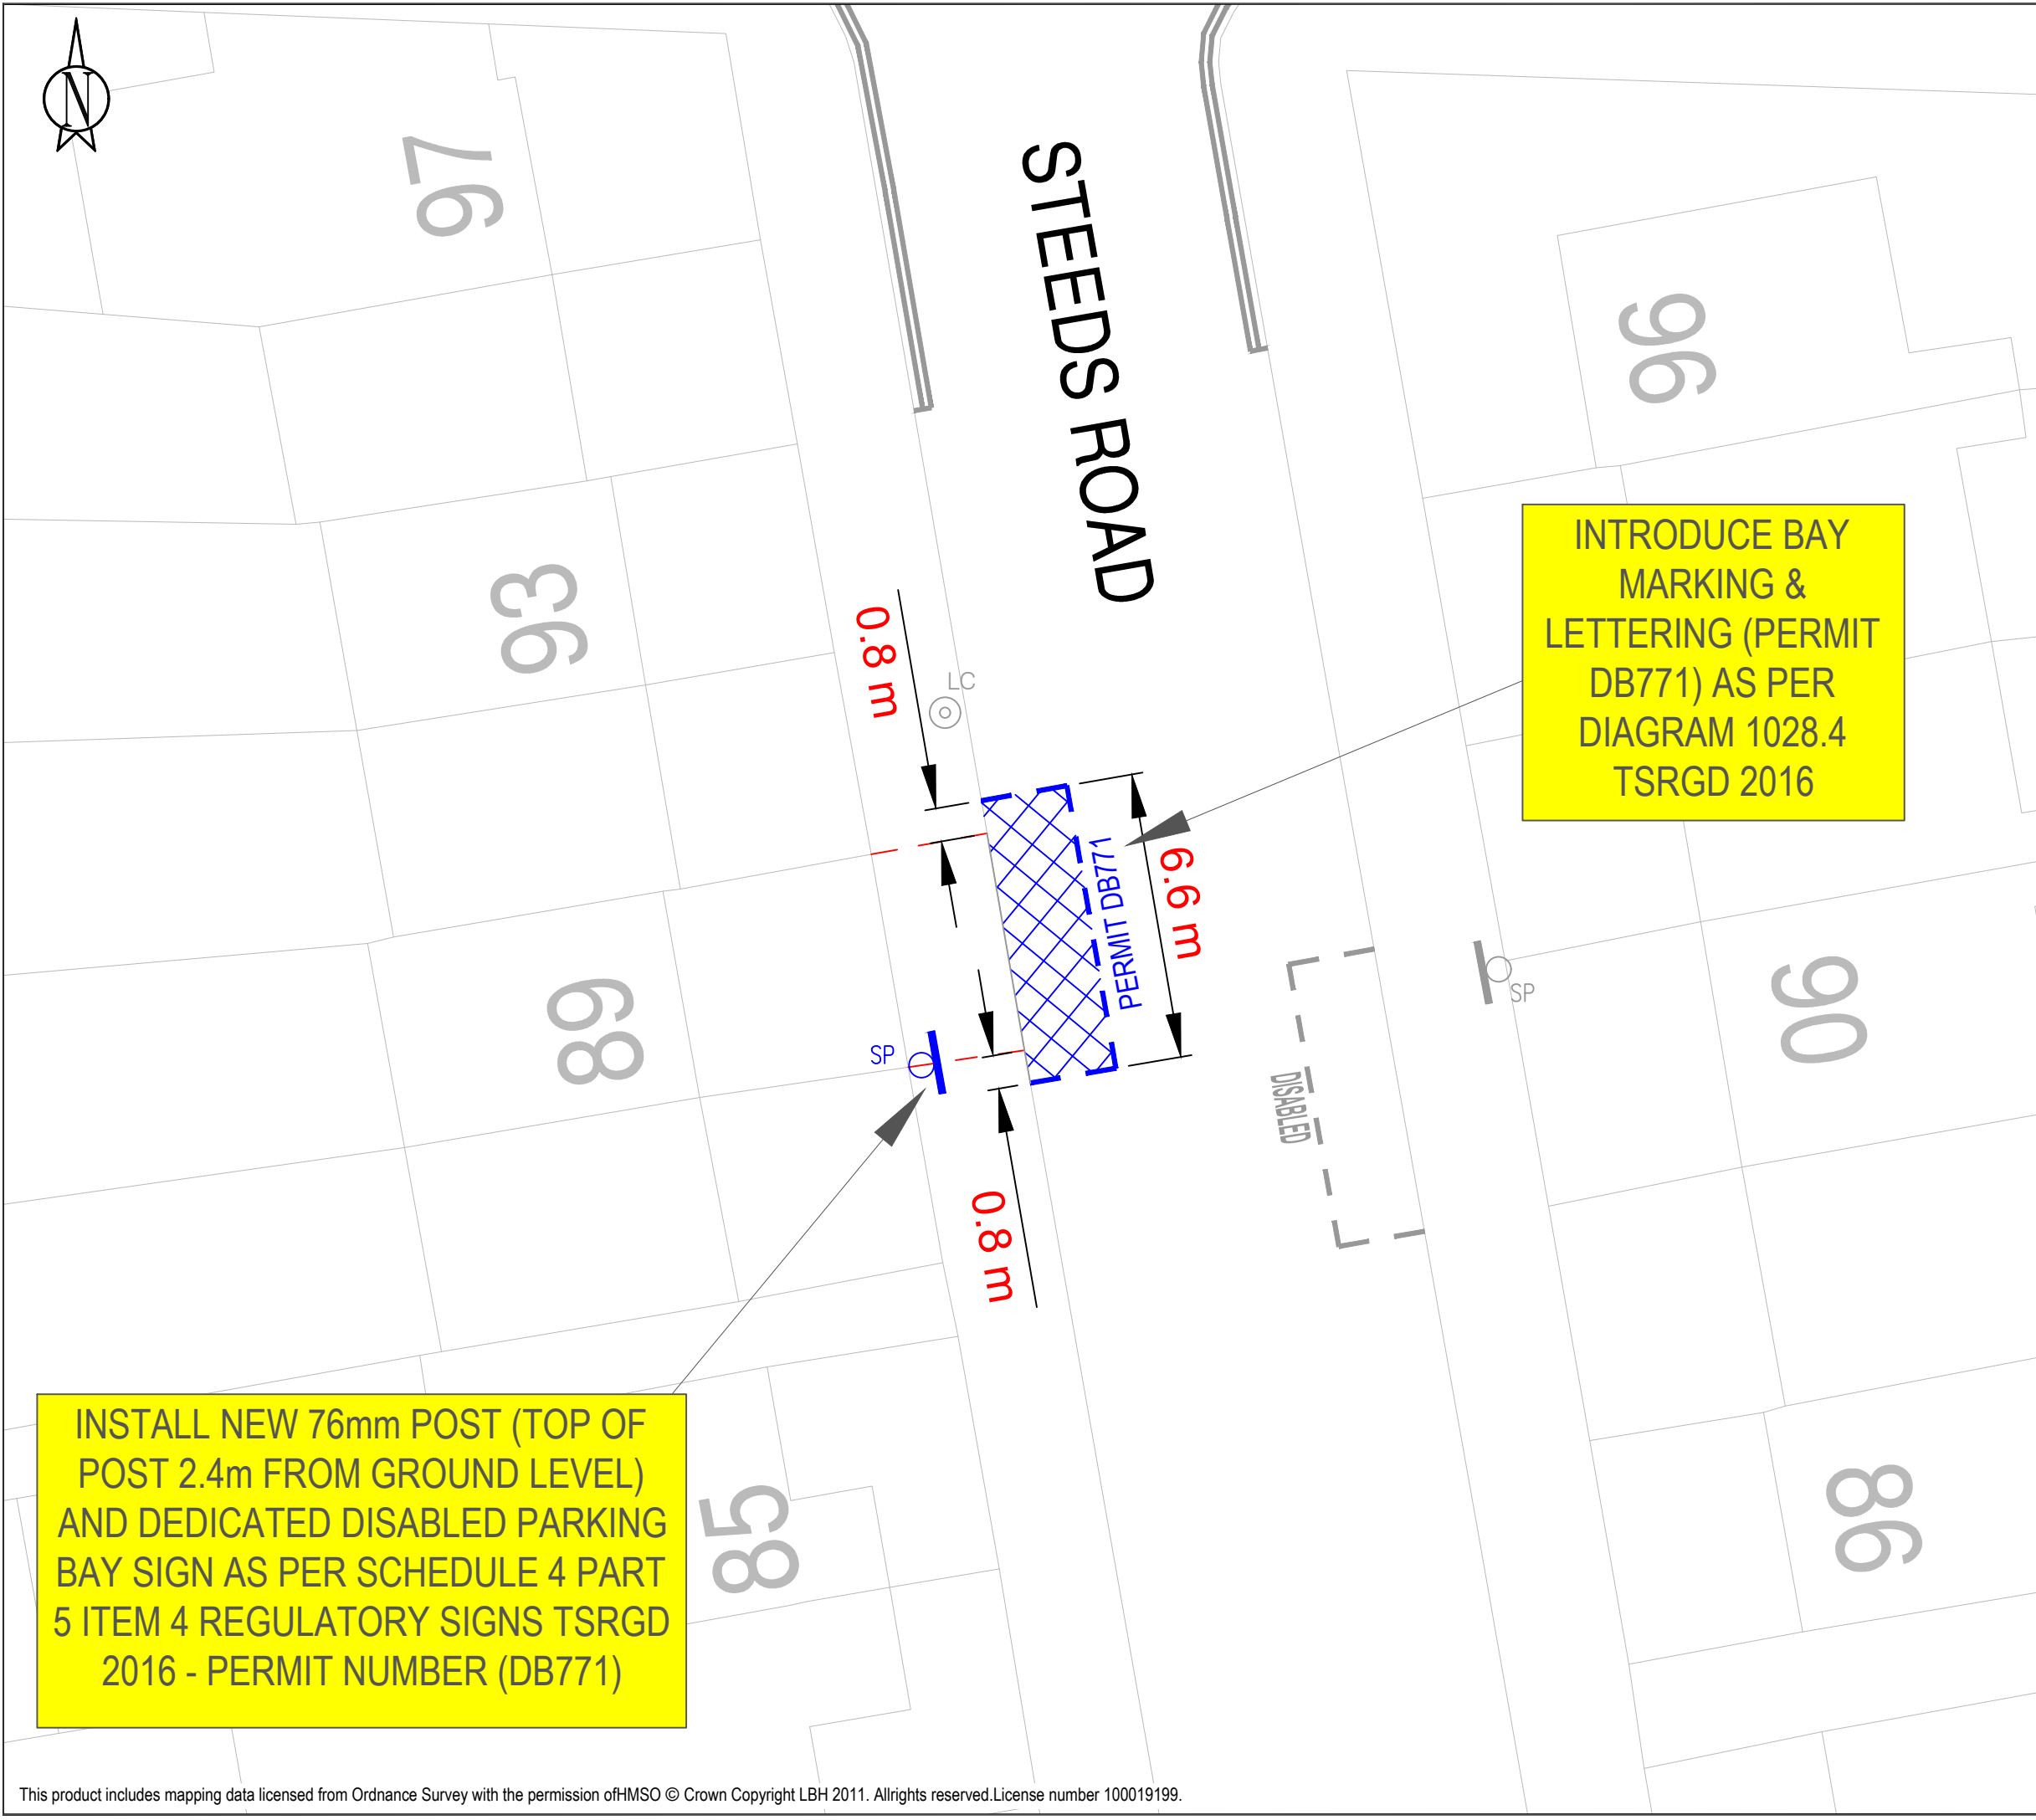

KEY

PROPOSED

- PROPOSED PARKING BAY MARKINGS
- PROPOSED DEDICATED DISABLED PARKING BAY
- PROPOSED SIGN POST + DEDICATED DISABLED BAY SIGN

EXISTING

- EXISTING LAMP COLUMN WITH SIGN
- EXISTING SIGN POST WITH SIGN
- EXISTING STANDARD DISABLED PARKING BAY
- EXISTING DOUBLE YELLOW LINE

LOCATION PLAN

SITE LOCATION

WESTERN SIDE OF STEEDS ROAD ,
LOCATED OUTSIDE NO.89.

WORKS

INSTALL DEDICATED DISABLED PARKING BAY MARKINGS AND LETTERING OUTSIDE NO. 89. INSTALL NEW 76mm POST AT PROPERTY BOUNDARY OF NOS 87 & 89 AND INSTALL NEW DEDICATED DISABLED PARKING BAY SIGN (DB771).

ENVIRONMENT AND NEIGHBOURHOODS

PARKING PROJECTS


4th FLOOR ALEX HOUSE, 10 STATION ROAD
WOOD GREEN, LONDON N22 7TR

SCALE

1:150

DRAWN	CHECK	DATE DRAWN
JG	MD	29/06/2026

DRAWING NO.	Haringey LONDON
DDPB-2026-01-34	

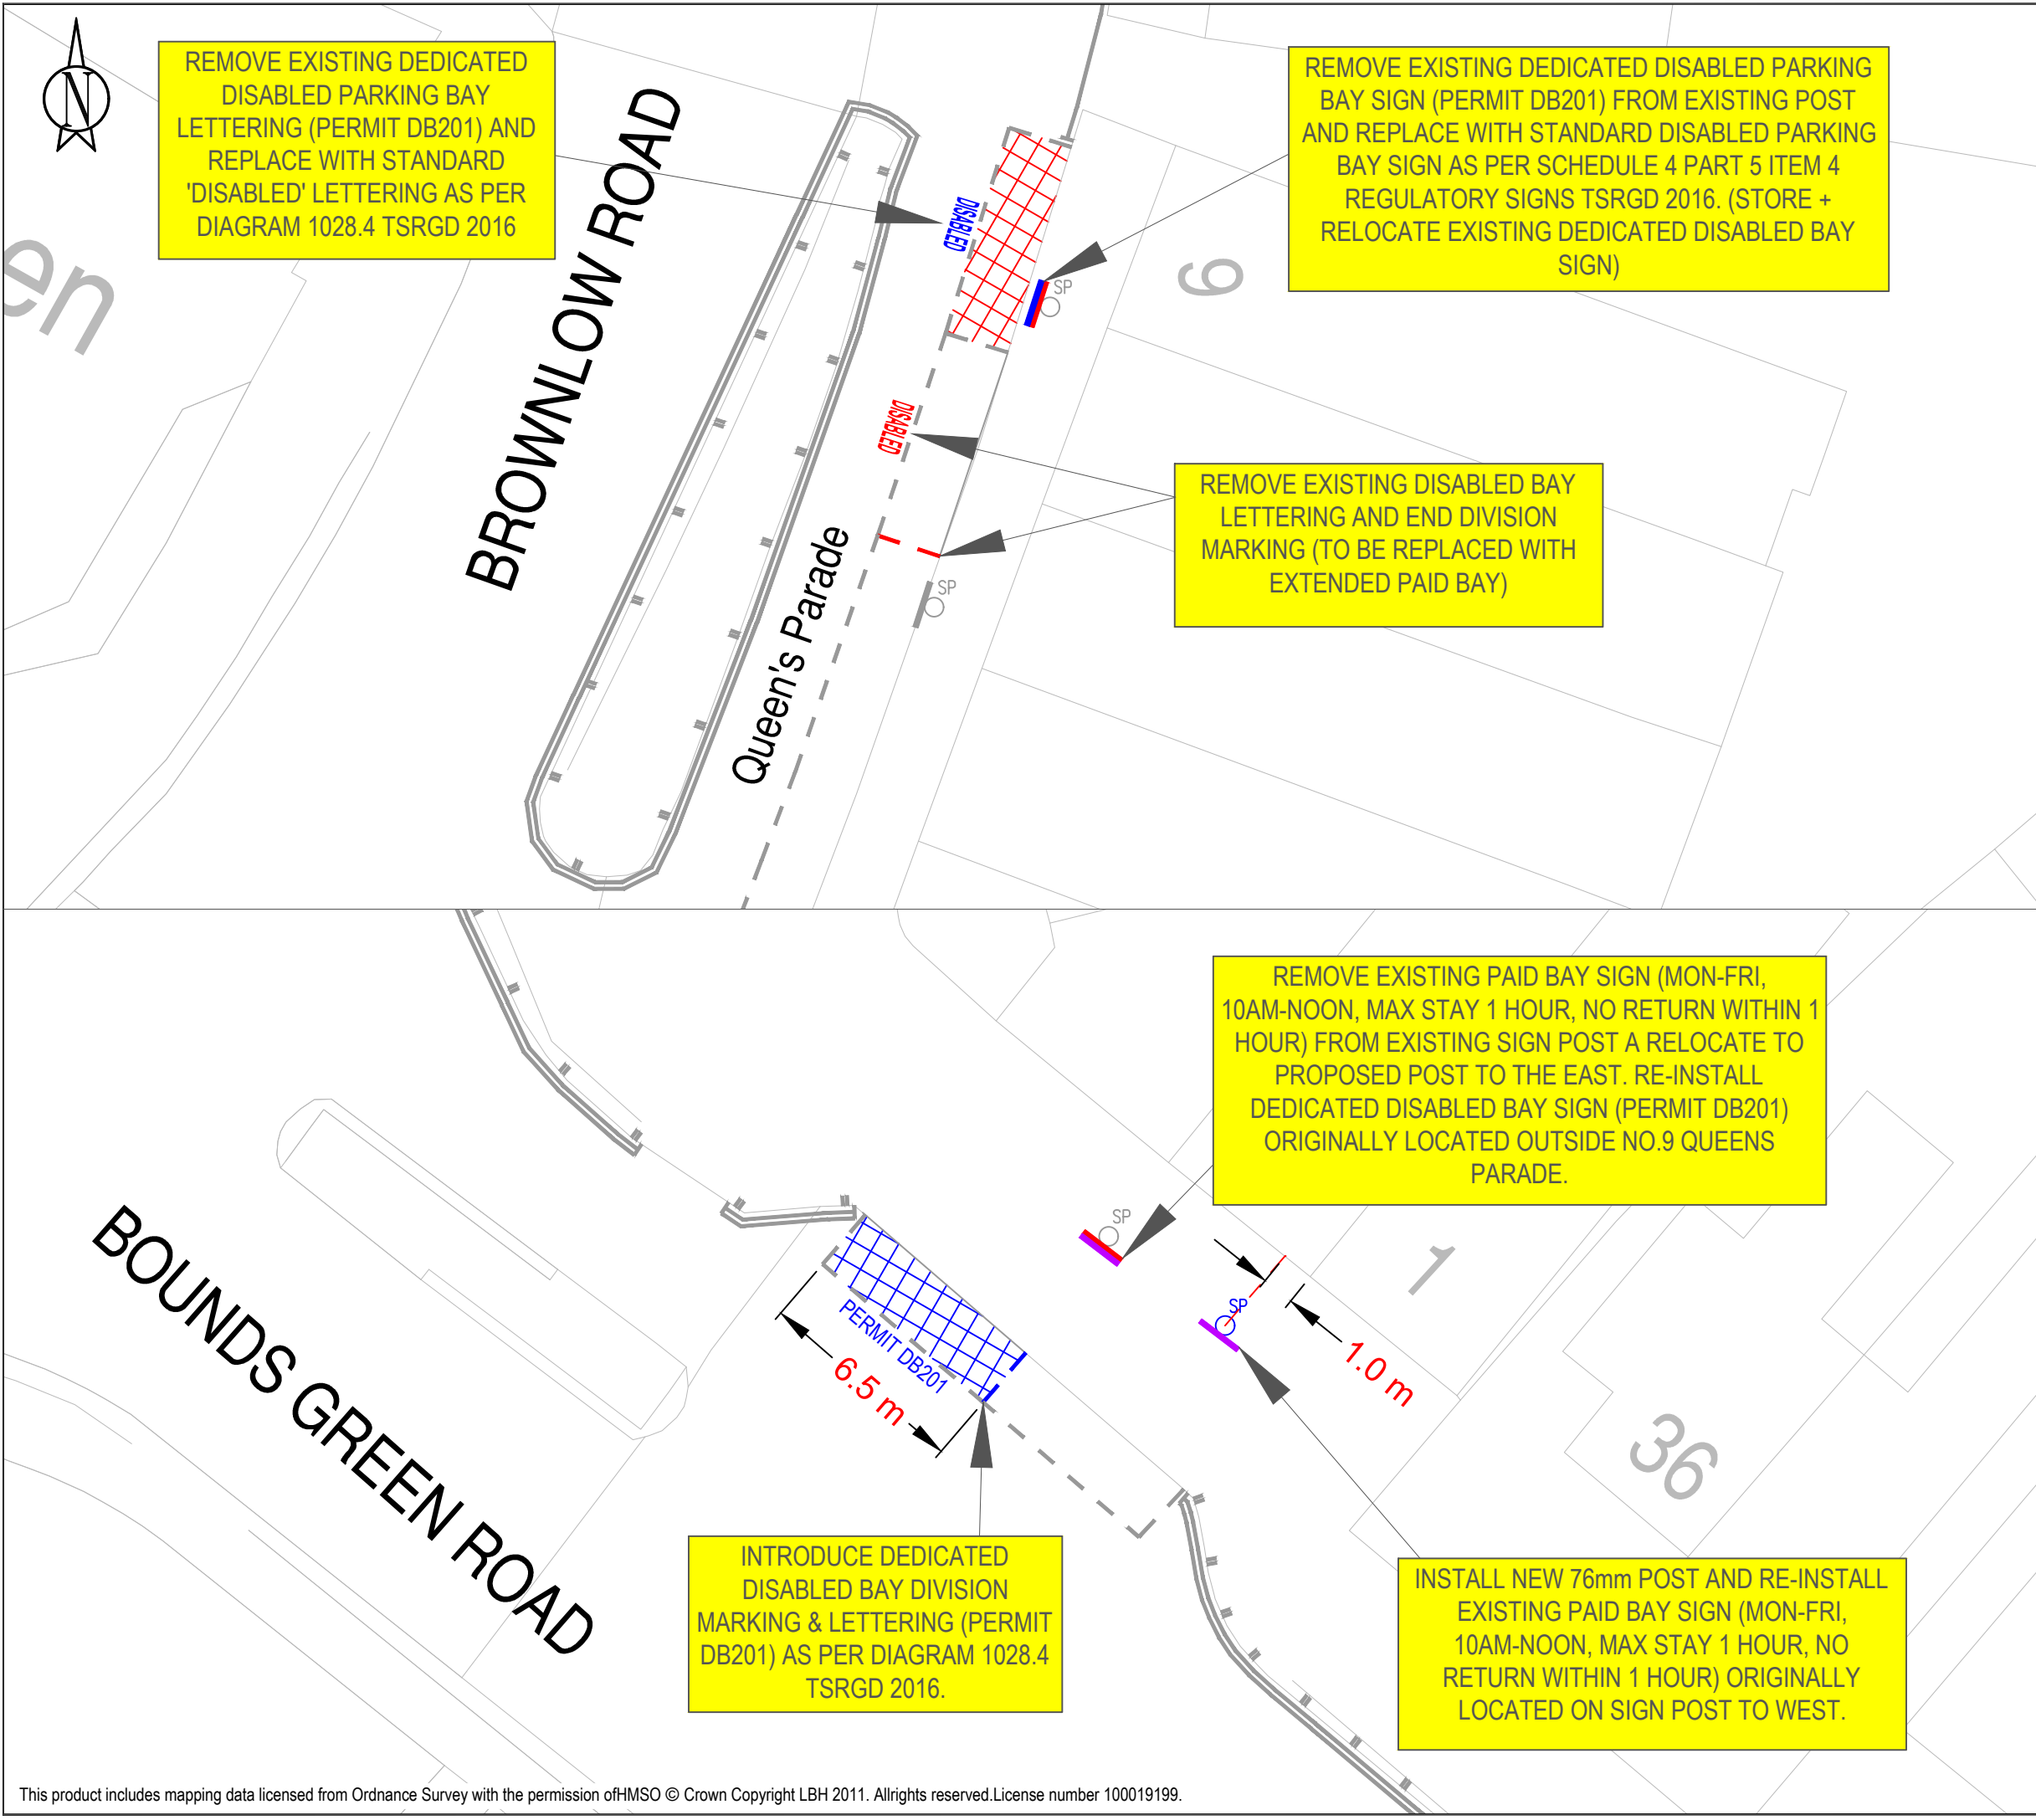

KEY

PROPOSED

- PROPOSED PARKING BAY MARKINGS
- PROPOSED DEDICATED DISABLED PARKING BAY
- REMOVE EXISTING DEDICATED DISABLED PARKING BAY AND CONVERT TO STANDARD DISABLED BAY REPLACING EXISTING LETTERING
- REMOVE EXISTING DISABLED BAY END DIVISION MARKING AND LETTERING
- REMOVE EXISTING DEDICATED DISABLED BAY SIGN FROM EXISTING SIGN POST AND REPLACE WITH NEW STANDARD DISABLED BAY SIGN
- REMOVE EXISTING PAID BAY SIGN FROM EXISTING SIGN POST AND RE-INSTALL EXISTING DEDICATED DISABLED PARKING BAY SIGN (PERMIT 201)
- PROPOSED 76mm POST AND RE-INSTALL EXISTING PAID BAY SIGN

EXISTING

- EXISTING LAMP COLUMN WITH SIGN
- EXISTING SIGN POST WITH SIGN
- EXISTING PARKING BAY
- EXISTING SINGLE YELLOW LINE
- EXISTING DOUBLE YELLOW LINE

LOCATION PLAN

SITE LOCATION

EAST SIDE OF QUEEN'S PARADE
OUTSIDE NO.9 AND NORTH SIDE OF
BOUNDS GREEN ROAD OUTSIDE NO.2.

WORKS

REMOVE EXISTING DEDICATED DISABLED BAY SIGN AND LETTERING OUTSIDE NO.9 AND CONVERT TO STANDARD DISABLED BAY WITH NEW SIGN. REMOVE EXISTING STANDARD DISABLED BAY OUTSIDE NO.7 QUEEN'S PARADE. REMOVING LETTERING AND END DIVISION MARKING AND CONVERT TO PAID BAY. INTRODUCE DEDICATED DISABLED PARKING BAY LETTERING AND END DIVISION MARKING OUTSIDE NO.2 BOUNDS GREEN ROAD. REMOVE EXISTING PAID BAY SIGN OUTSIDE NO.2 AND RELOCATED TO NEW PROPOSED 76mm POST TO EAST. INSTALL DEDICATED DISABLED PARKING BAY SIGN (PERMIT DB201) ON EXISTING SIGN POST IN PLACE OF PAID BAY SIGN.

**ENVIRONMENT AND NEIGHBOURHOODS
PARKING PROJECTS**


4th FLOOR ALEX HOUSE, 10 STATION ROAD
WOOD GREEN, LONDON N22 7TR

SCALE

1:200

DRAWN	CHECK	DATE DRAWN
JG	MD	18/12/2025

DRAWING NO.	
DDPB-2025-03-23	

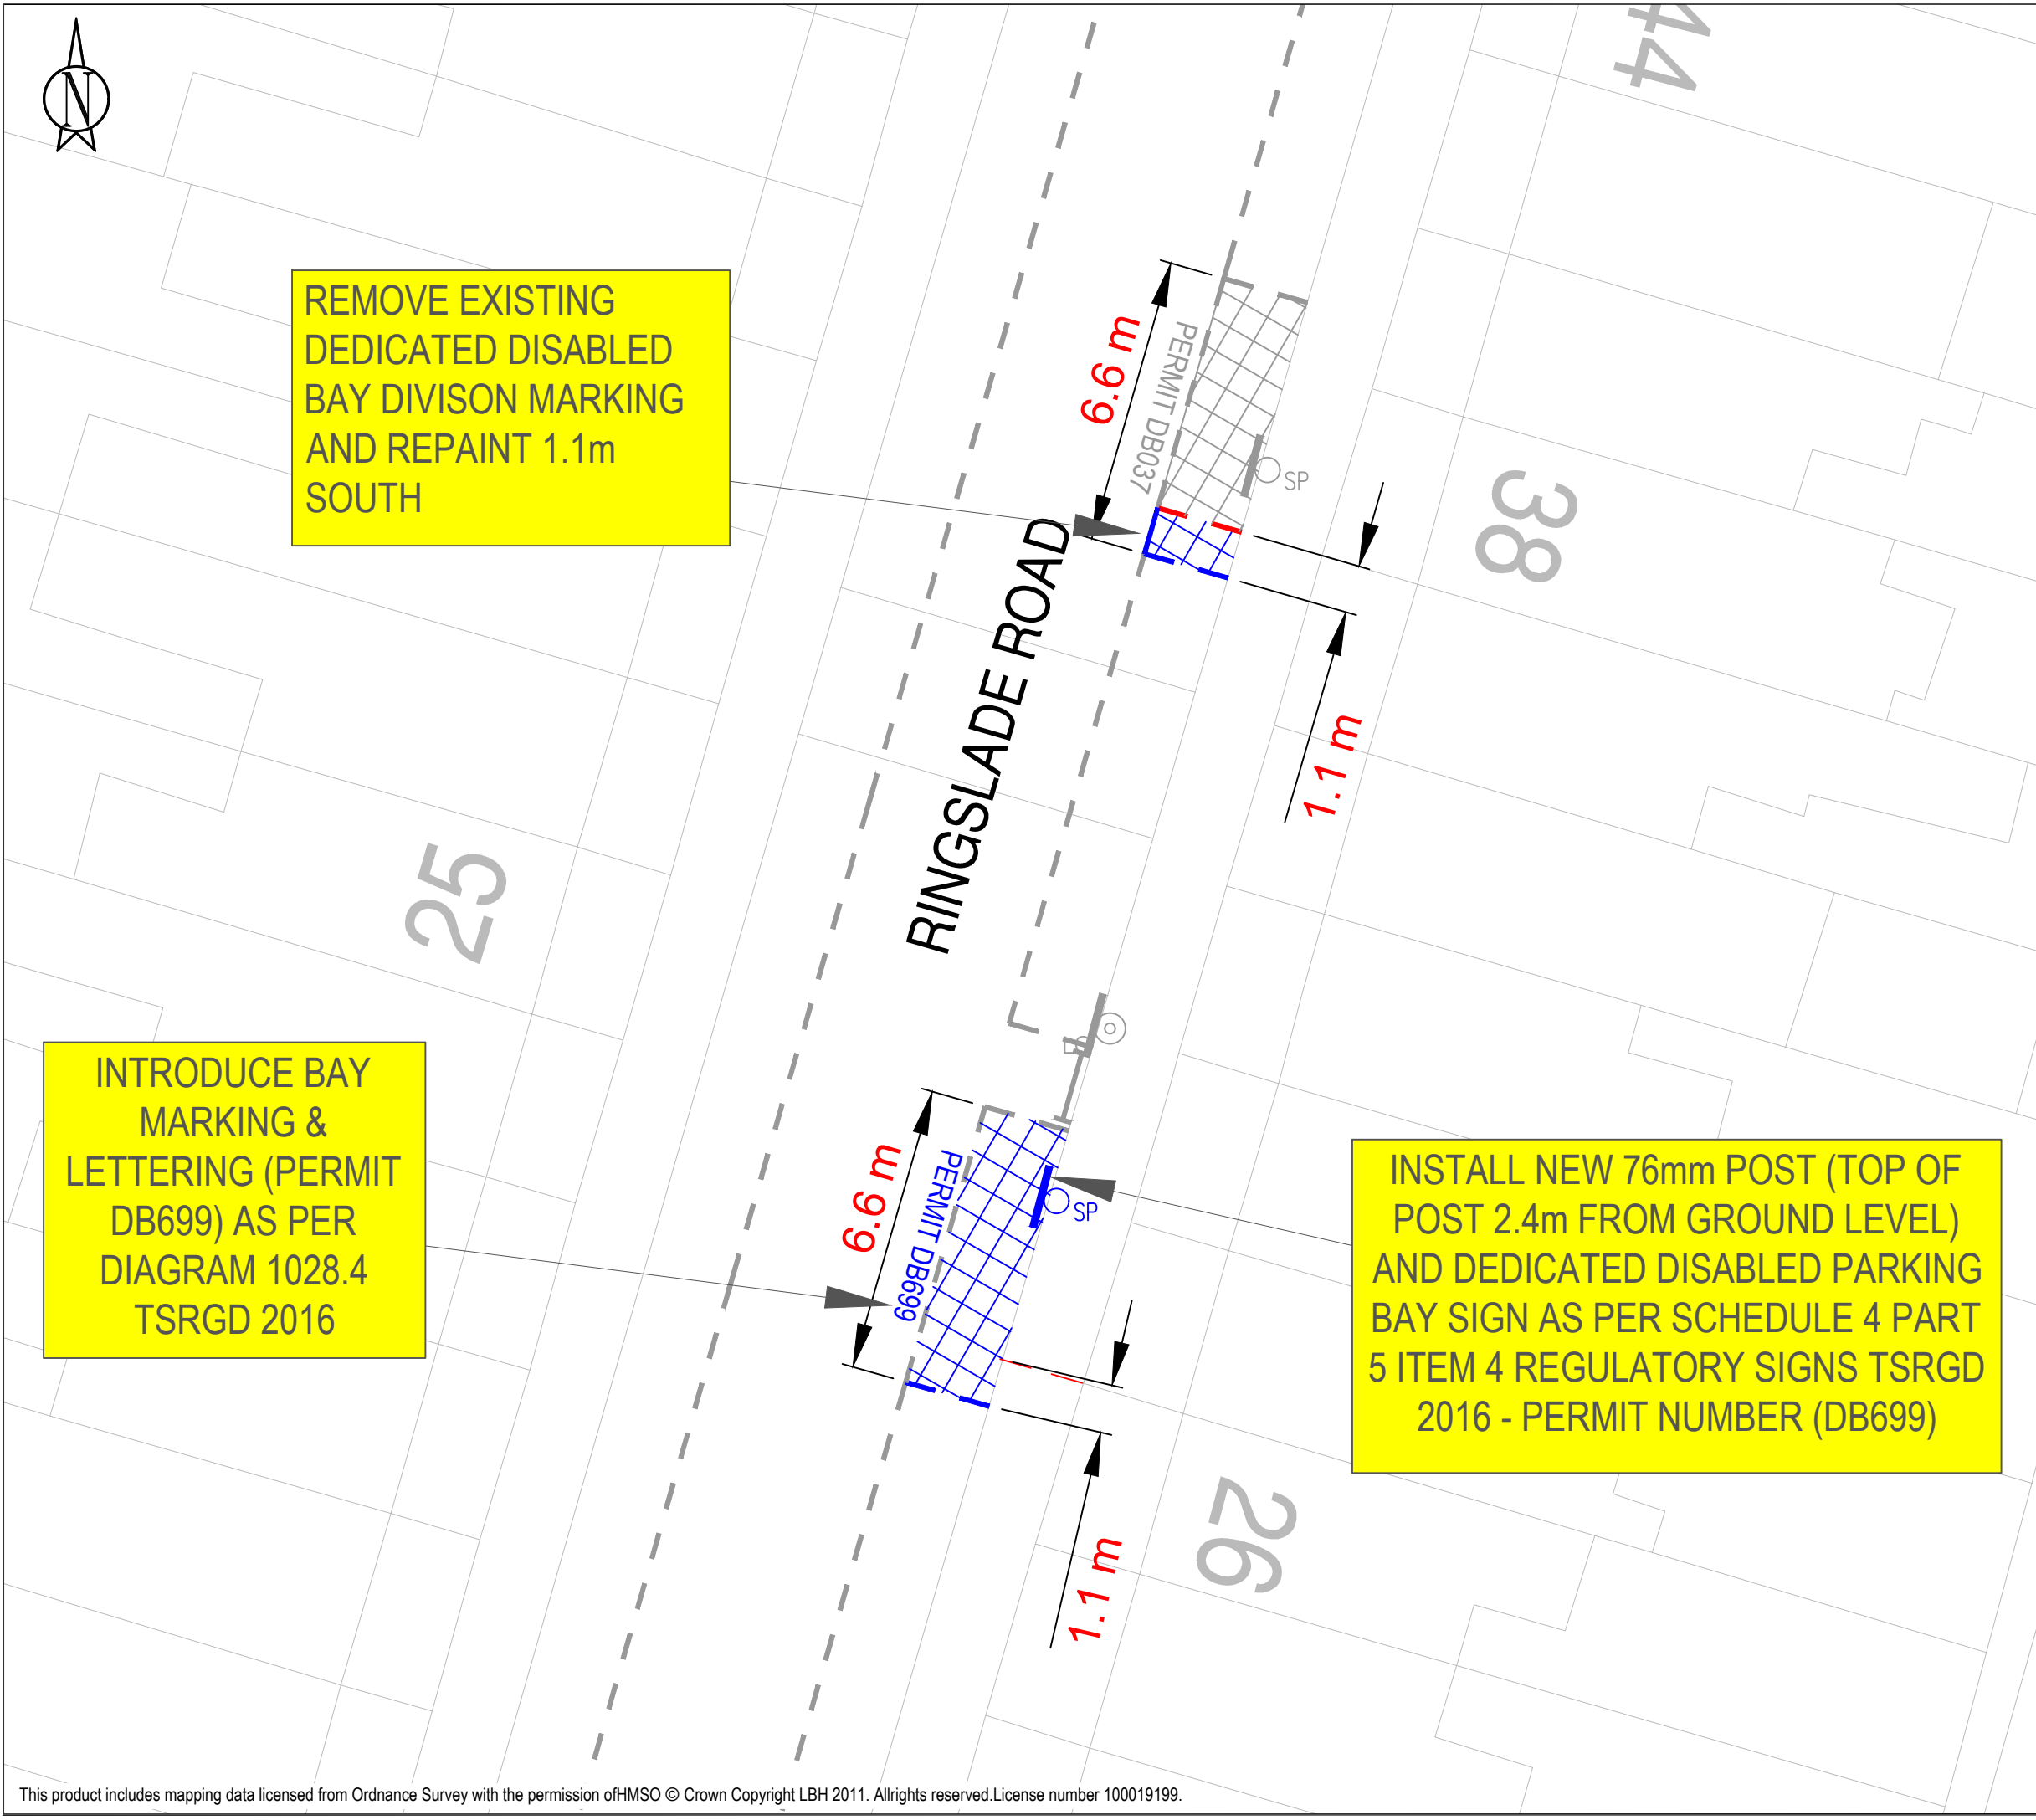

KEY

PROPOSED

- PROPOSED PARKING BAY MARKINGS
- PROPOSED DEDICATED DISABLED PARKING BAY
- PROPOSED 76mm SIGN POST WITH NEW SIGN

REMOVE

- REMOVE PARKING BAY DIVISION MARKING

EXISTING

- EXISTING LAMP COLUMN WITH SIGN
- EXISTING SIGN POST WITH SIGN
- EXISTING PARKING BAY
- EXISTING DEDICATED DISABLED PARKING BAY
- EXISTING SINGLE YELLOW LINE

LOCATION PLAN

SITE LOCATION

EAST SIDE OF RINGSLADE ROAD, TWO LOCATIONS. DEDICATED DISABLED BAYS OUTSIDE NO.28 AND 38.

WORKS

INSTALL DEDICATED DISABLED PARKING BAY MARKINGS AND LETTERING IN PLACE OF PERMIT BAY OUTSIDE NO.28. INSTALL POST AT PROPERTY BOUNDARY OF NOS.28 & 30 AND INSTALL NEW DEDICATED DISABLED PARKING SIGN DB699. EXTEND EXISTING DEDICATED DISABLED BAY (DB037) TO 6.6M.

ENVIRONMENT AND NEIGHBOURHOODS

PARKING PROJECTS

4th FLOOR ALEX HOUSE, 10 STATION ROAD
WOOD GREEN, LONDON N22 7TR

SCALE

1:150

DRAWN	CHECK	DATE DRAWN
JG	MD	12/12/2025

DRAWING NO.	
DDPB-2025-03-13	