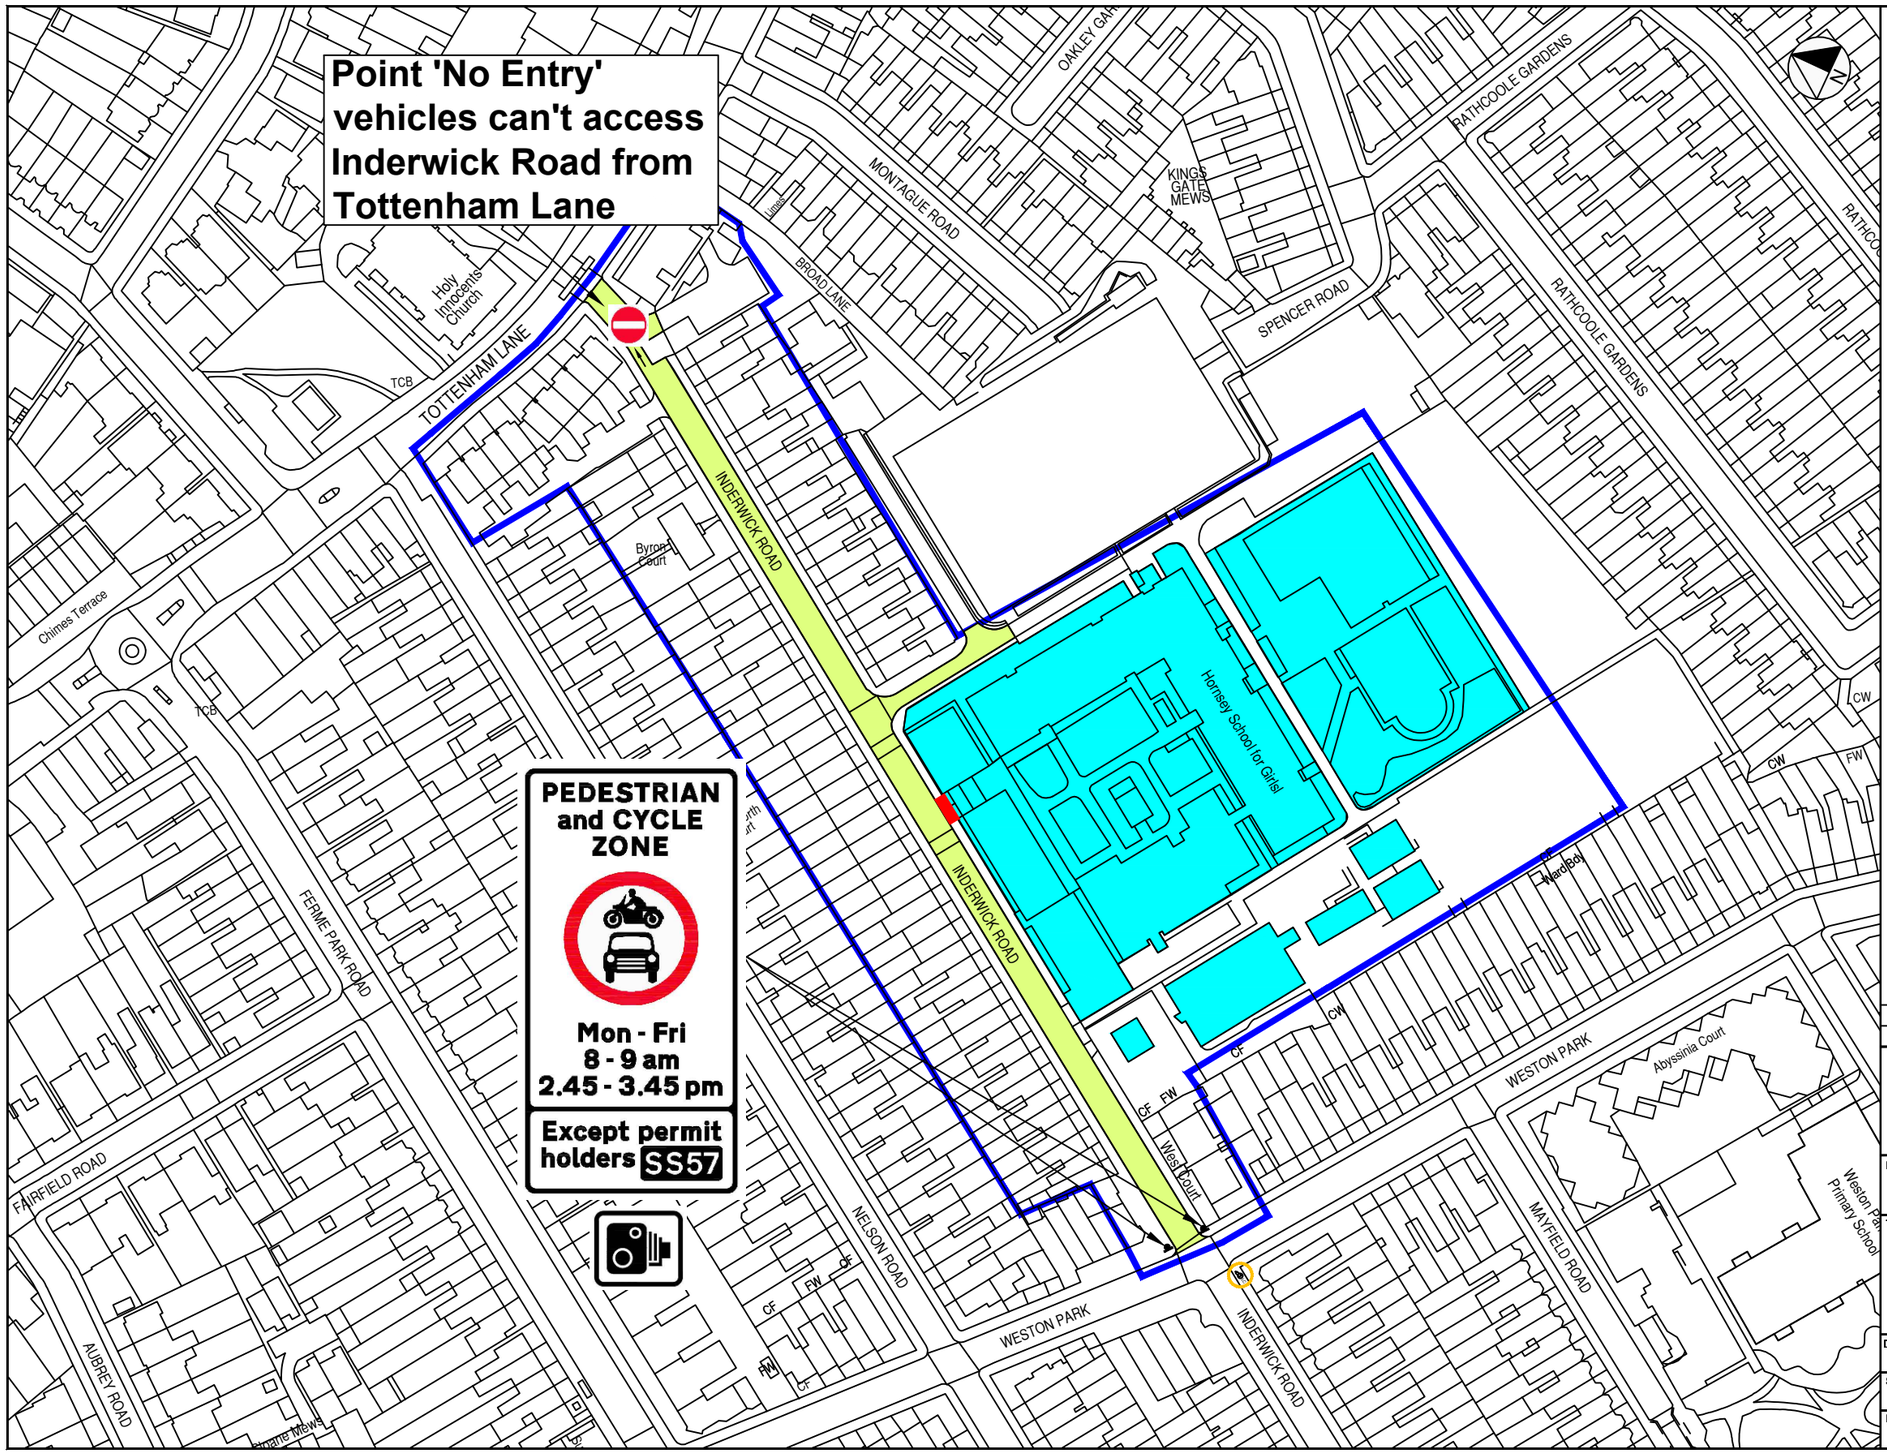


Key:

- Existing one-way direction
- Existing school gate entrance
- Proposed sign on existing lighting column
- Proposed ANPR camera on existing lighting column
- Proposed School Street
- Proposed sign on proposed post
- Properties eligible for a School Street exemption permit
- Private road and/or Housing

Notes:

1. Drawing is based on OS base, dimensions and street furniture positions to be checked on site by the Contractor.
2. Not all road markings are shown.
3. Signs to be mounted with anti-rotational fixings at 2.3m minimum height.
4. Posts to be 76mm or 89mm as specified on drawing.

General Notes:

1. All dimension are in metres, unless otherwise noted.
2. Do not scale off plan.
3. This drawing is to be read in conjunction with all other relevant drawings and specifications.
4. Temporary traffic works must be undertaken in accordance with Chapter 8 parts 1 & 2 of the Traffic Signs Manual, Safety at Street Works and Road Works Code of Practice 2013 and any other relevant H&S legislation.
5. All works shall be carried out in accordance with LB Haringey statutory authority and health & safety requirements and regulations.

DRAFT

Haringey LONDON
5th Floor, Alexandra House, 10 Station Road, Wood Green, London N22 7TR
Tel: 020 8489 0000 Fax: 020 8489 1251
Director of Environment & Neighbourhoods: Barry Francis

Project: SCHOOL STREET

Title: SS57 HORNSEY SCHOOL FOR GIRLS


Consultation Plan

Drawn:	Check:	Appr:	Date:	Scale at A3:
FC	YK		Feb 2025	NTS

Status:

Drawing No: | Revision:

© Crown copyright and database rights 2021 Ordnance Survey 100035971 / 0159

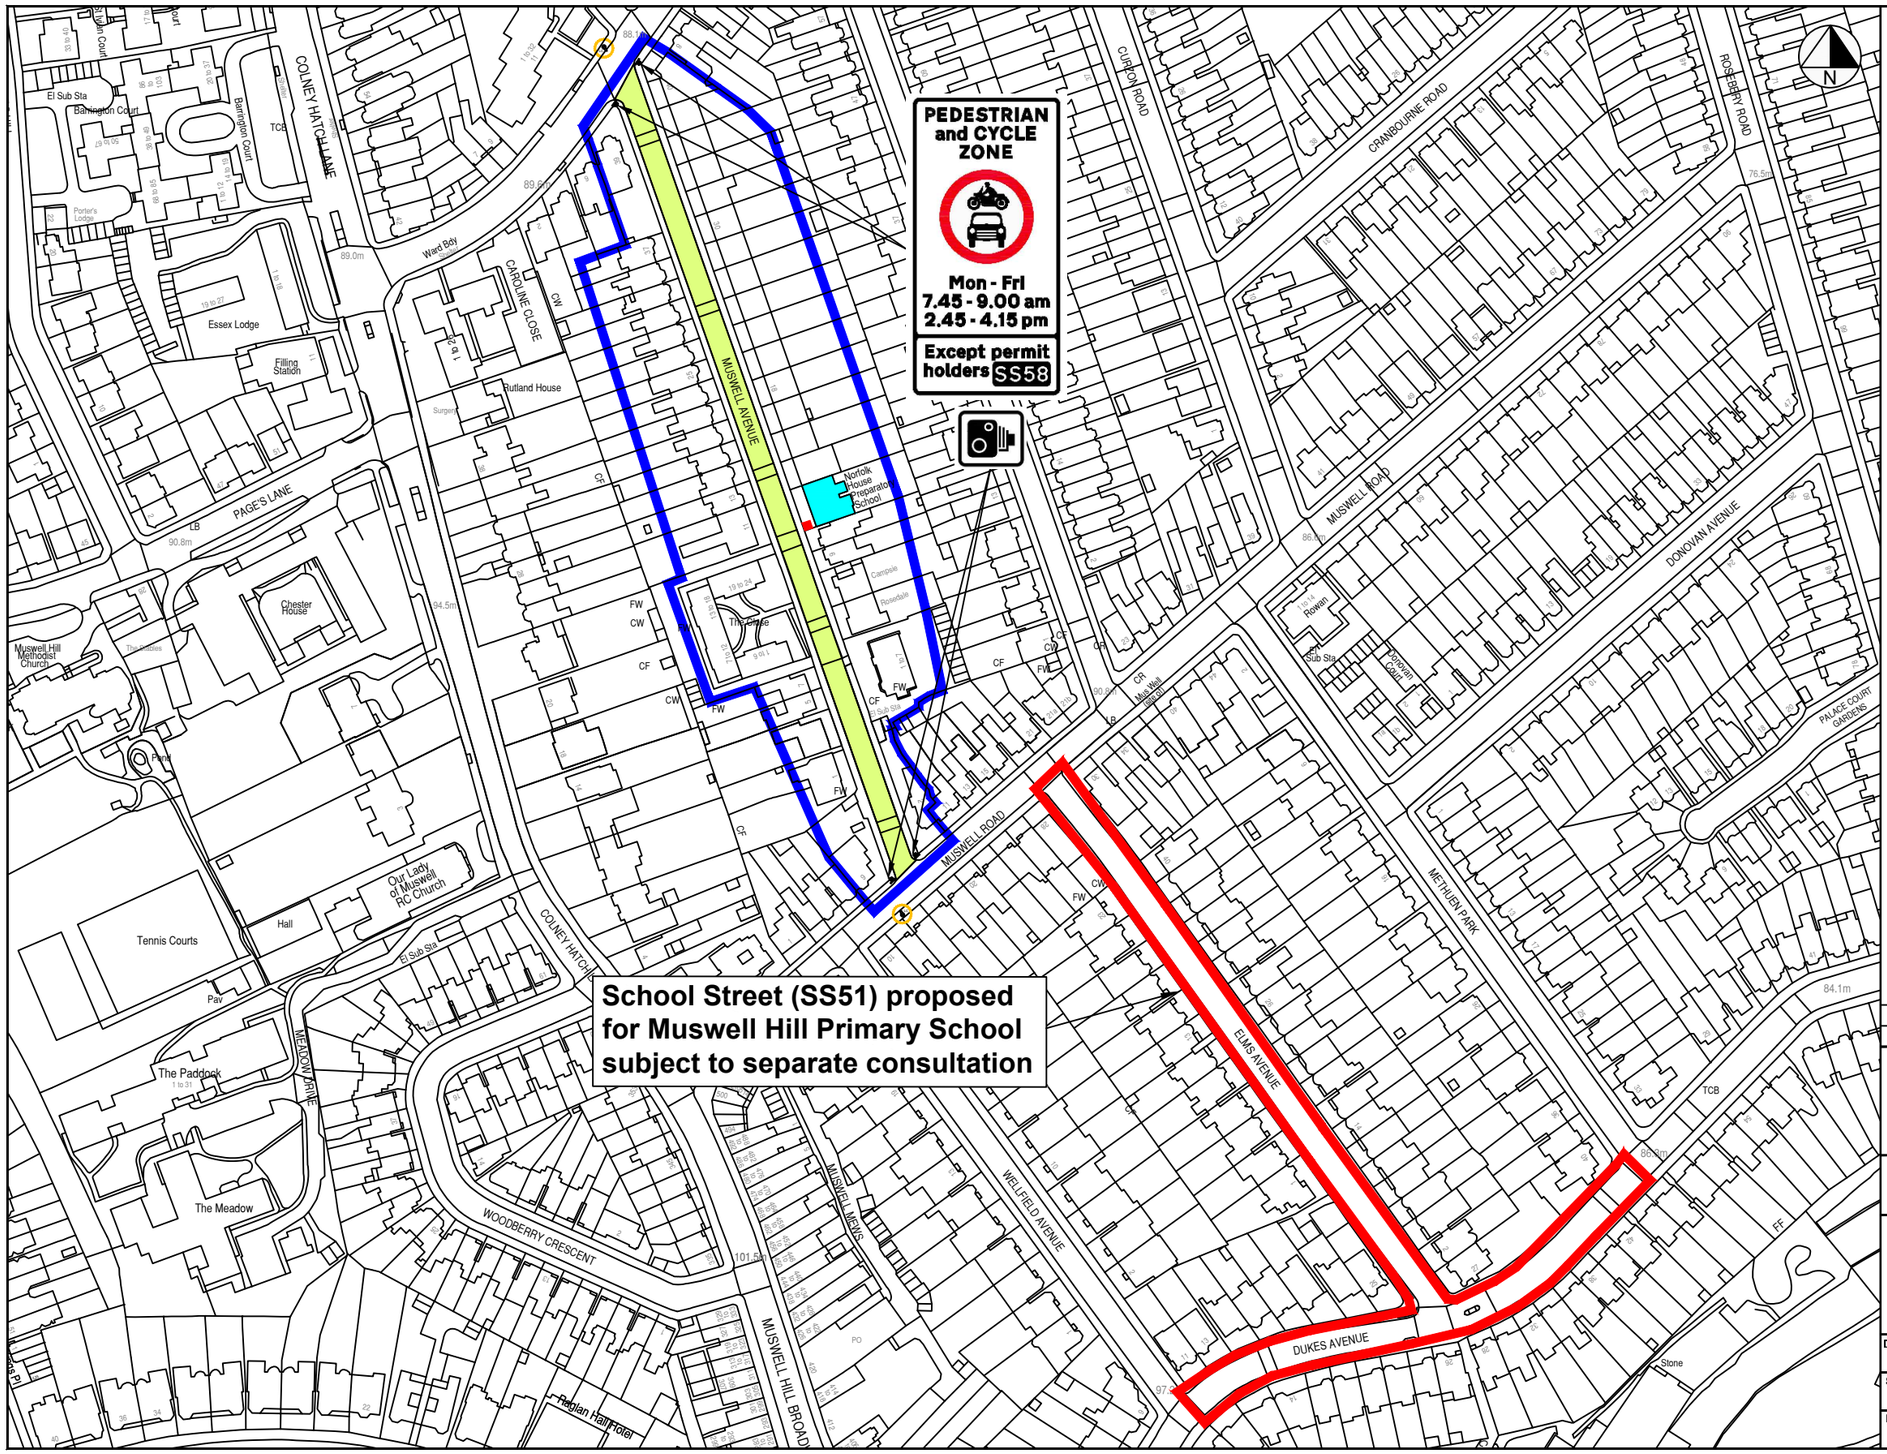

Key:

- Existing one-way direction
- Existing school gate entrance
- Proposed sign on existing lighting column
- Proposed ANPR camera on existing lighting column
- Proposed School Street
- Proposed sign on proposed post
- Properties eligible for a School Street exemption permit
- Private road and/or Housing
- Haringey Ward Boundary

Notes:

1. Drawing is based on OS base, dimensions and street furniture positions to be checked on site by the Contractor.
2. Not all road markings are shown.
3. Signs to be mounted with anti-rotational fixings at 2.3m minimum height.
4. Posts to be 76mm or 89mm as specified on drawing.

General Notes:

1. All dimension are in metres, unless otherwise noted.
2. Do not scale off plan.
3. This drawing is to be read in conjunction with all other relevant drawings and specifications.
4. Temporary traffic works must be undertaken in accordance with Chapter 8 parts 1 & 2 of the Traffic Signs Manual, Safety at Street Works and Road Works Code of Practice 2013 and any other relevant H&S legislation.
5. All works shall be carried out in accordance with LB Haringey statutory authority and health & safety requirements and regulations.

DRAFT

5th Floor, Alexandra House, 10 Station Road, Wood Green, London N22 7TR
Tel: 020 8489 0000 **Fax:** 020 8489 1251
Director of Environment & Neighbourhoods: Barry Francis

SCHOOL STREET

SS58 NORFOLK HOUSE SCHOOL

Consultation Plan


Drawn:	Check:	Appr:	Date:	Scale at A3:
FC	YK		Oct 2024	NTS

Status:

Drawing No:

Revision:

© Crown copyright and database rights 2021 Ordnance Survey 100035971 / 0159

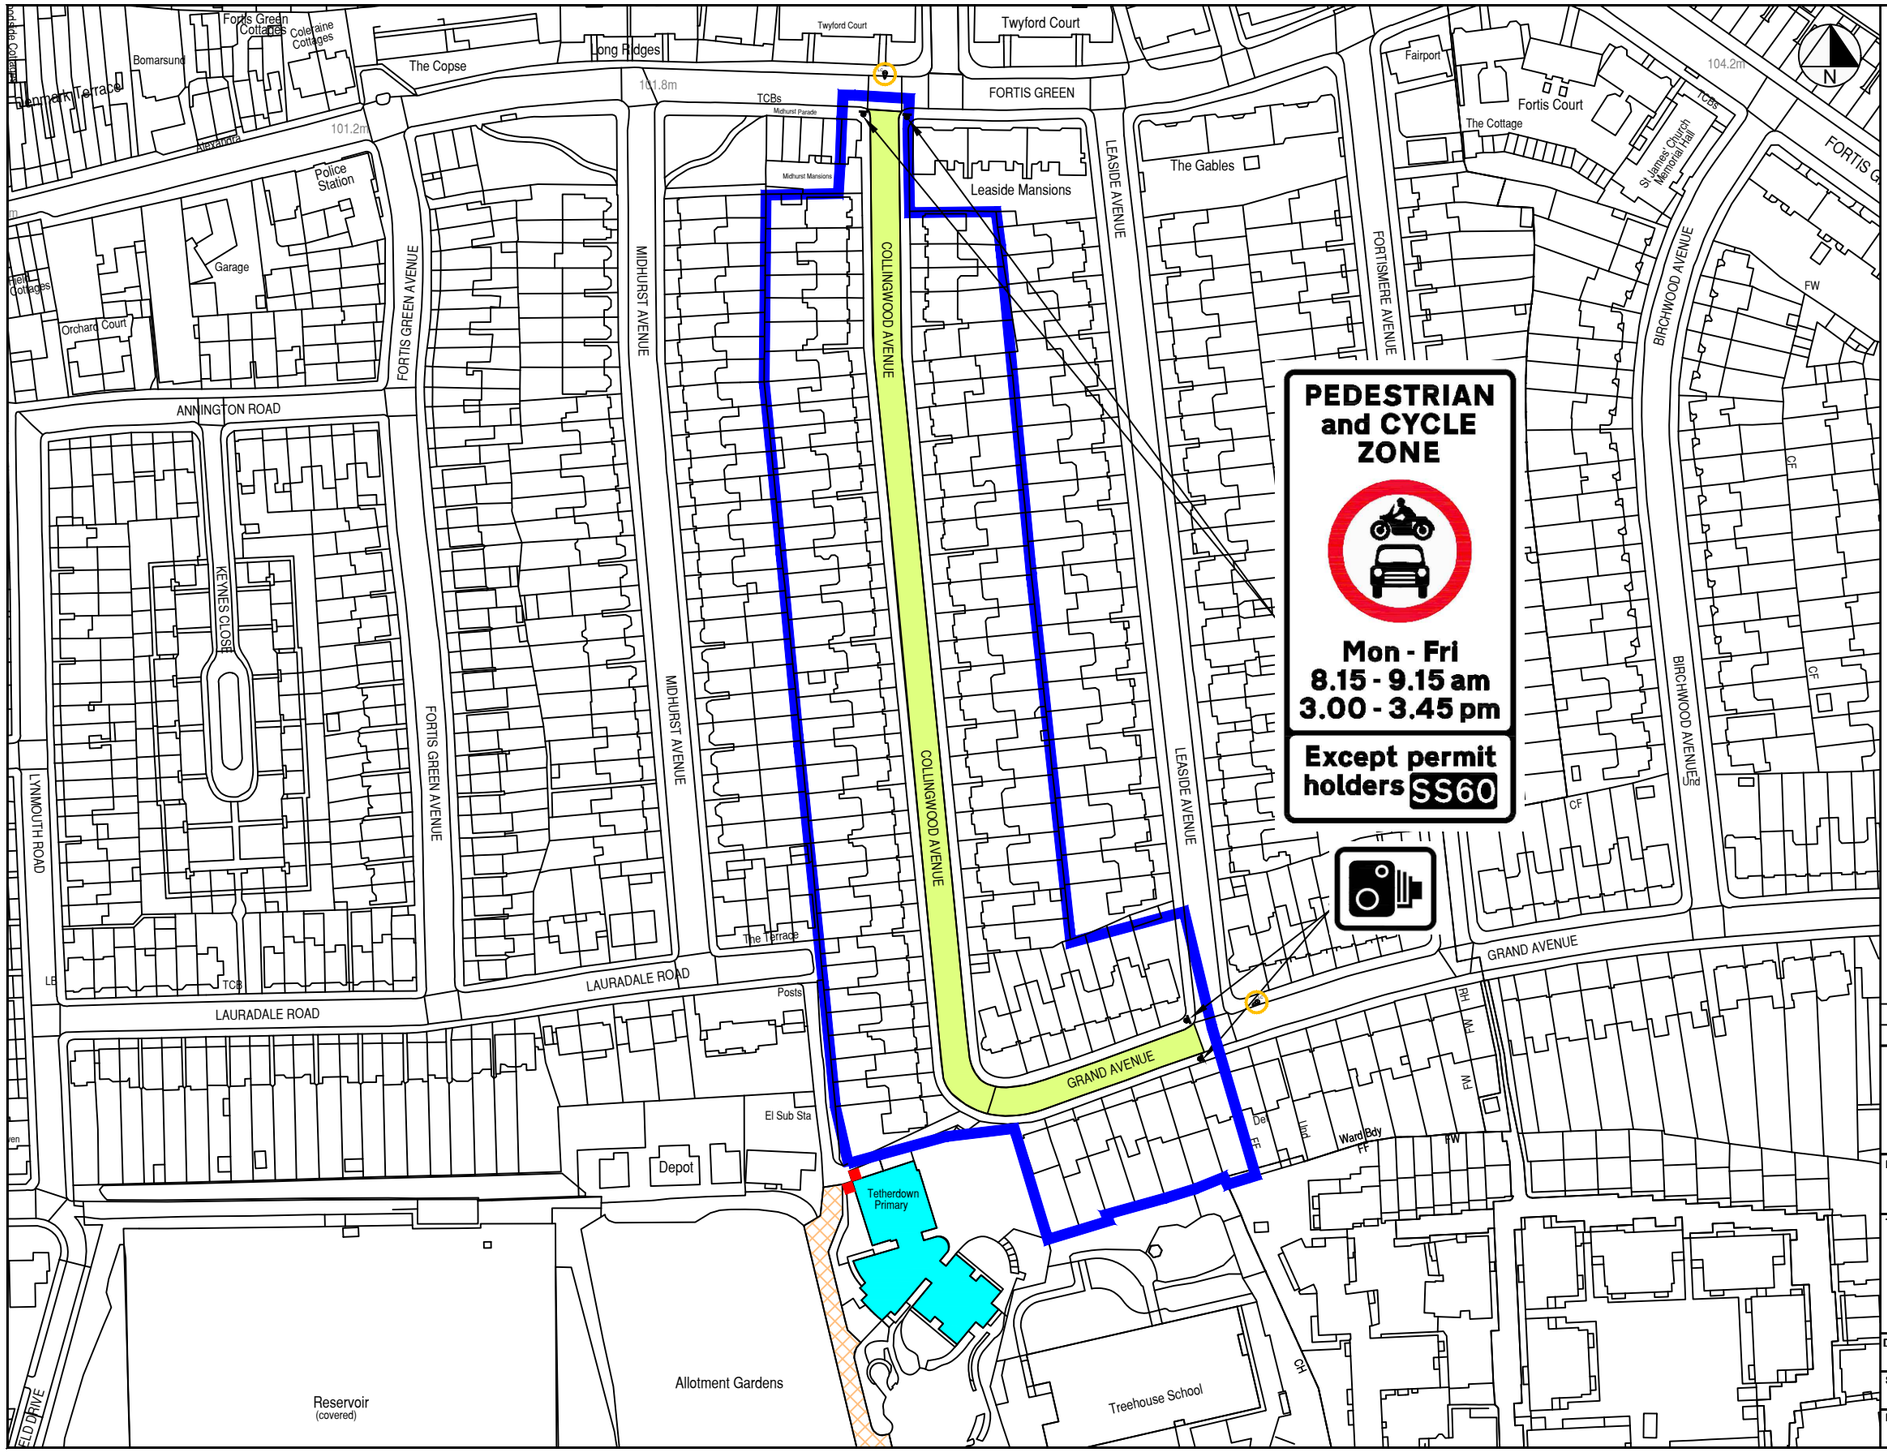

Key:

- Existing one-way direction
- Existing school gate entrance
- Proposed sign on existing lighting column
- Proposed ANPR camera on existing lighting column
- Proposed School Street
- Proposed sign on proposed post
- Properties eligible for a School Street exemption permit
- Private road and/or Housing
- Haringey Ward Boundary

Notes:

1. Drawing is based on OS base, dimensions and street furniture positions to be checked on site by the Contractor.
2. Not all road markings are shown.
3. Signs to be mounted with anti-rotational fixings at 2.3m minimum height.
4. Posts to be 76mm or 89mm as specified on drawing.

General Notes:

1. All dimension are in metres, unless otherwise noted.
2. Do not scale off plan.
3. This drawing is to be read in conjunction with all other relevant drawings and specifications.
4. Temporary traffic works must be undertaken in accordance with Chapter 8 parts 1 & 2 of the Traffic Signs Manual, Safety at Street Works and Road Works Code of Practice 2013 and any other relevant H&S legislation.
5. All works shall be carried out in accordance with LB Haringey statutory authority and health & safety requirements and regulations.

DRAFT

Haringey LONDON
5th Floor, Alexandra House, 10 Station Road, Wood Green, London N22 7TR
Tel: 020 8489 0000 **Fax:** 020 8489 1251
Director of Environment & Neighbourhoods: Barry Francis

Project: SCHOOL STREET

Title: SS60 TETHERDOWN PRIMARY SCHOOL

Drawn:	Check:	Appr:	Date:	Scale at A3:
FC	YK		Feb 2025	NTS

Status:

Drawing No: | **Revision:**

© Crown copyright and database rights 2021 Ordnance Survey 100035971 / 0159