
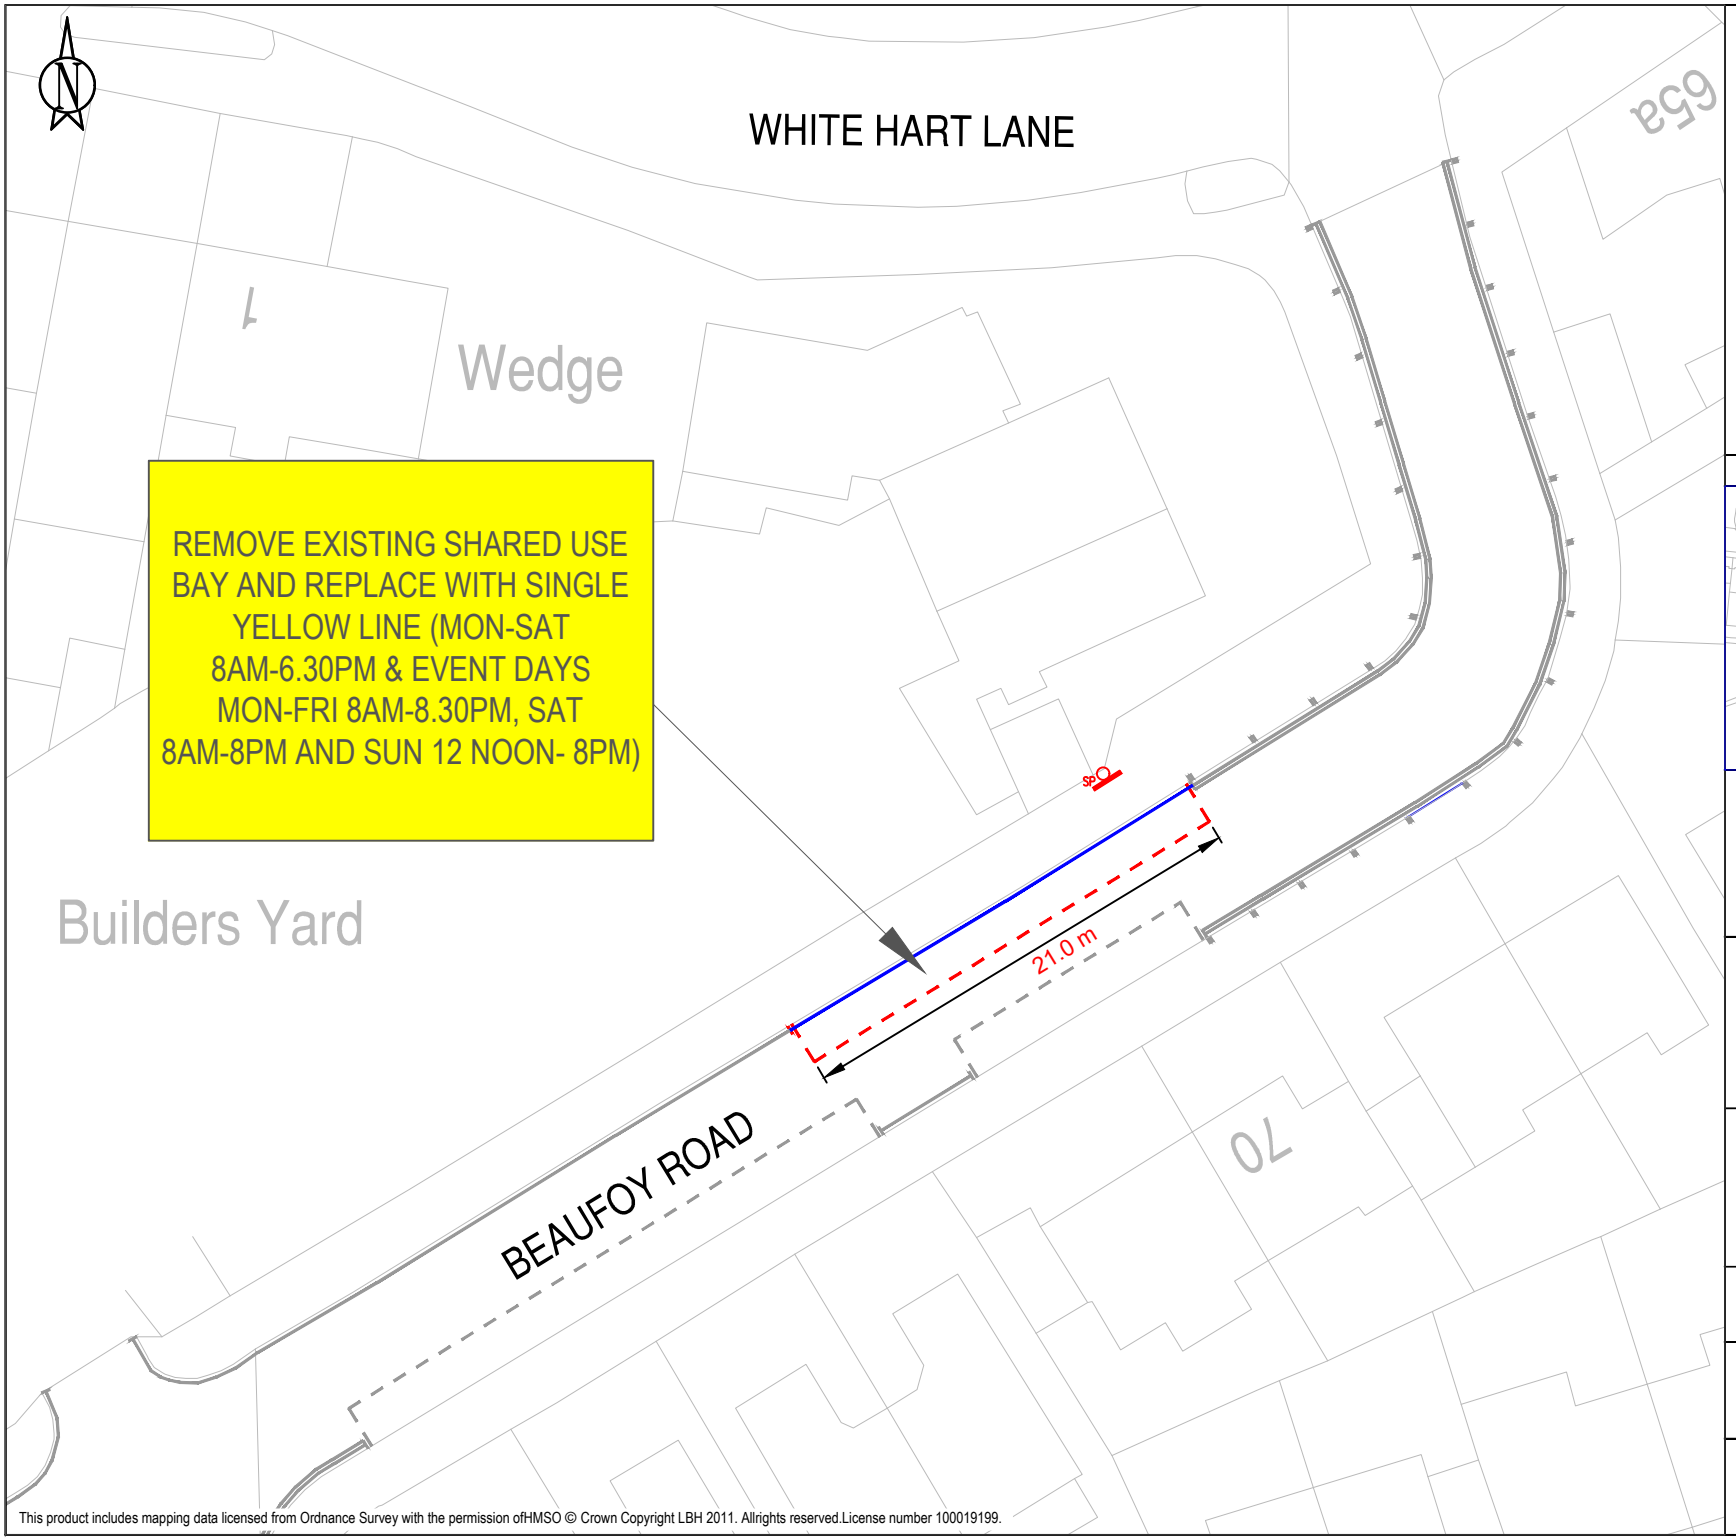


KEY

- PROPOSED SINGLE YELLOW LINE EXTENSION
- REMOVE EXISTING SHARED USE PARKING BAY
- REMOVE EXISTING SHARED USE SIGN + POST
- EXISTING DOUBLE YELLOW LINE
- EXISTING PARKING BAY
- EXISTING NO LOADING KERB BLIPS

LOCATION PLAN

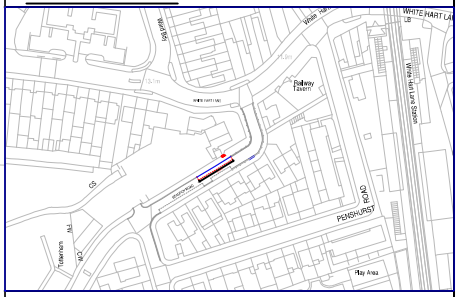

SITE LOCATION

BEAUFOY ROAD ROAD - NORTHERN SIDE OPPOSITE NO.70.

WORKS

REMOVE EXISTING SHARED USE PARKING BAY LINING, POST AND SIGN AND EXTEND EXISTING SINGLE YELLOW LINE.

ENVIRONMENT AND NEIGHBOURHOODS
PARKING PROJECTS

4th FLOOR ALEX HOUSE, 10 STATION ROAD
WOOD GREEN, LONDON N22 7TR

SCALE
1:250

DRAWN	CHECK	DATE DRAWN
JG	MD	14/01/2026

DRAWING NO.
MW-2025-01-13

Haringey LONDON

This product includes mapping data licensed from Ordnance Survey with the permission ofHMSO © Crown Copyright LBH 2011. Allrights reserved.License number 100019199.

CONVERT EXISTING SINGLE YELLOW LINE TO DOUBLE YELLOW LINE

32

24

20

12

15.8 m

LC

LC

PALACE ROAD

TOPSFIELD ROAD

25

15

11

9

7

This product includes mapping data licensed from Ordnance Survey with the permission ofHMSO © Crown Copyright LBH 2011. Allrights reserved.License number 100019199.

KEY

PROPOSED

PROPOSED DOUBLE YELLOW LINE - CONVERT EXISTING SINGLE YELLOW LINE


EXISTING

EXISTING SINGLE YELLOW LINE

EXISTING DOUBLE YELLOW LINE

EXISTING PARKING BAY

LOCATION PLAN

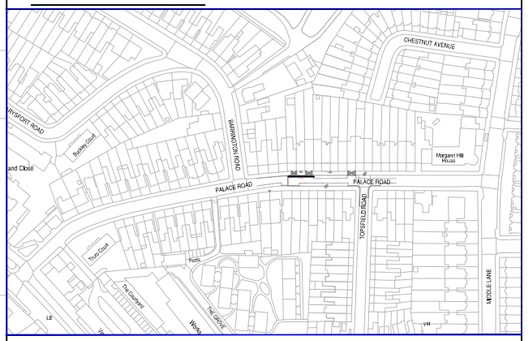

SITE LOCATION

PALACE ROAD - NORTHERN SIDE

WORKS

EXISTING SINGLE YELLOW LINE TO BE CONVERTED TO DOUBLE YELLOW LINE OUTSIDE NOS.30-22 PALACE ROAD.

ENVIRONMENT AND NEIGHBOURHOODS
PARKING PROJECTS

4th FLOOR ALEX HOUSE, 10 STATION ROAD
WOOD GREEN, LONDON N22 7TR


SCALE
1:250

DRAWN	CHECK	DATE DRAWN
JG	MD	01/12/2025

DRAWING NO.

MW-2025-01-09

Haringey LONDON

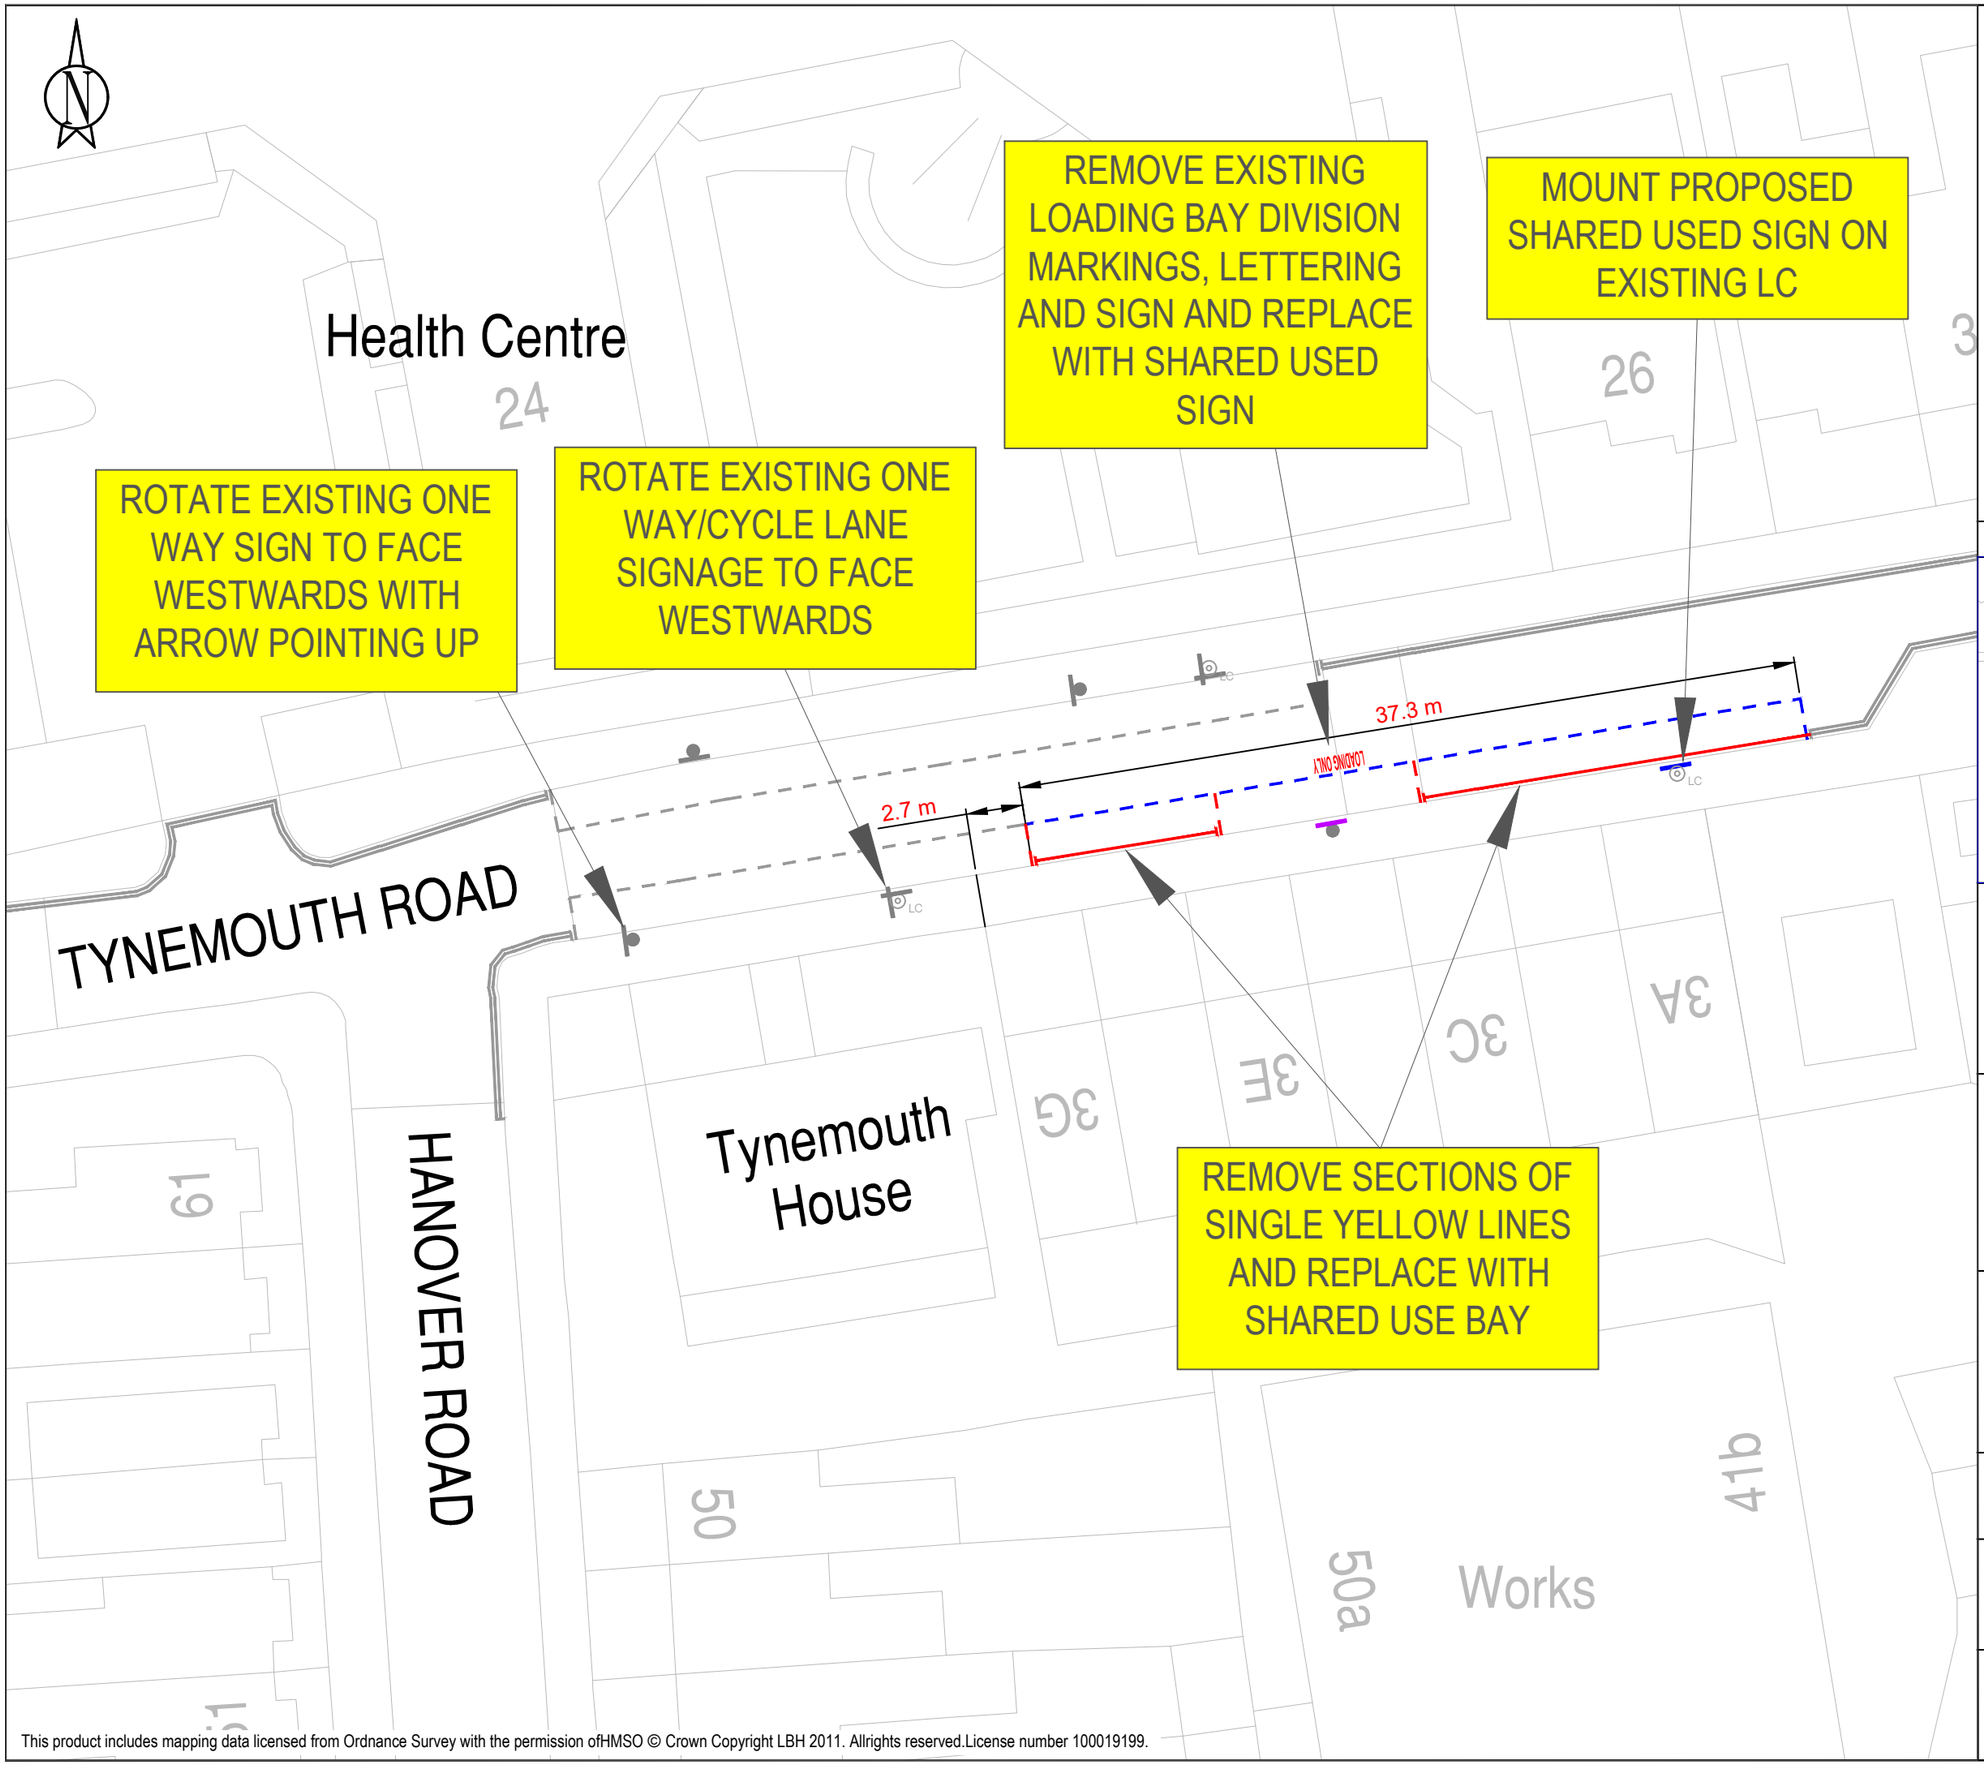


This product includes mapping data licensed from Ordnance Survey with the permission ofHMSO © Crown Copyright LBH 2011. Allrights reserved.License number 100019199.

KEY

- PROPOSED SHARED USE PARKING BAY (MON-SAT, 8AM-6.30PM)
- EXISTING LAMP COLUMN + PROPOSED SIGN
- REMOVE EXISTING PARKING BAY MARKINGS
- REMOVE EXISTING SINGLE YELLOW LINE
- SIGN TO BE REPLACED ON EXISTING SIGN POST
- EXISTING DOUBLE YELLOW LINE
- EXISTING SHARED USE PARKING BAY
- EXISTING LAMP COLUMN + EXISTING SIGN

LOCATION PLAN

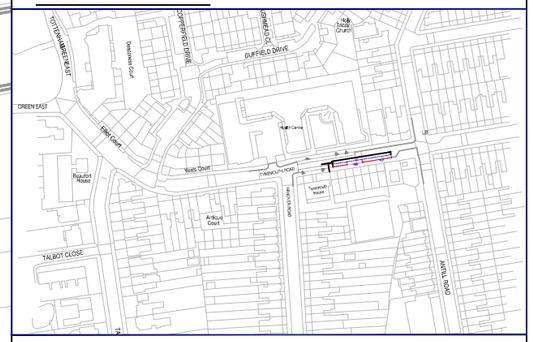

SITE LOCATION

TYNEMOUTH ROAD- SOUTHERN SIDE OPPOSITE WHITTINGTON HEALTH CENTRE (NO.24 TYNEMOUTH ROAD)/ OUTSIDE NOS 3A-3G TYNEMOUTH ROAD.

WORKS

REMOVAL OF ANY EXISTING SINGLE YELLOW LINES + BAY DIVISIONS + LOADING BAY MARKINGS, LETTERING AND SIGNAGE. REPLACE WITH SHARED USE BAY AND SIGNS. ROTATE EXISTING ONE WAY SIGN AND ONE WAY/ CYCLE LANE SIGN TO FACE WESTWARDS.

ENVIRONMENT AND NEIGHBOURHOODS
PARKING PROJECTS


4th FLOOR ALEX HOUSE, 10 STATION ROAD
WOOD GREEN, LONDON N22 7TR

SCALE
1:300

DRAWN	CHECK	DATE DRAWN
JG	MD	01/12/2025

DRAWING NO.
MW-2025-01-07

Haringey LONDON

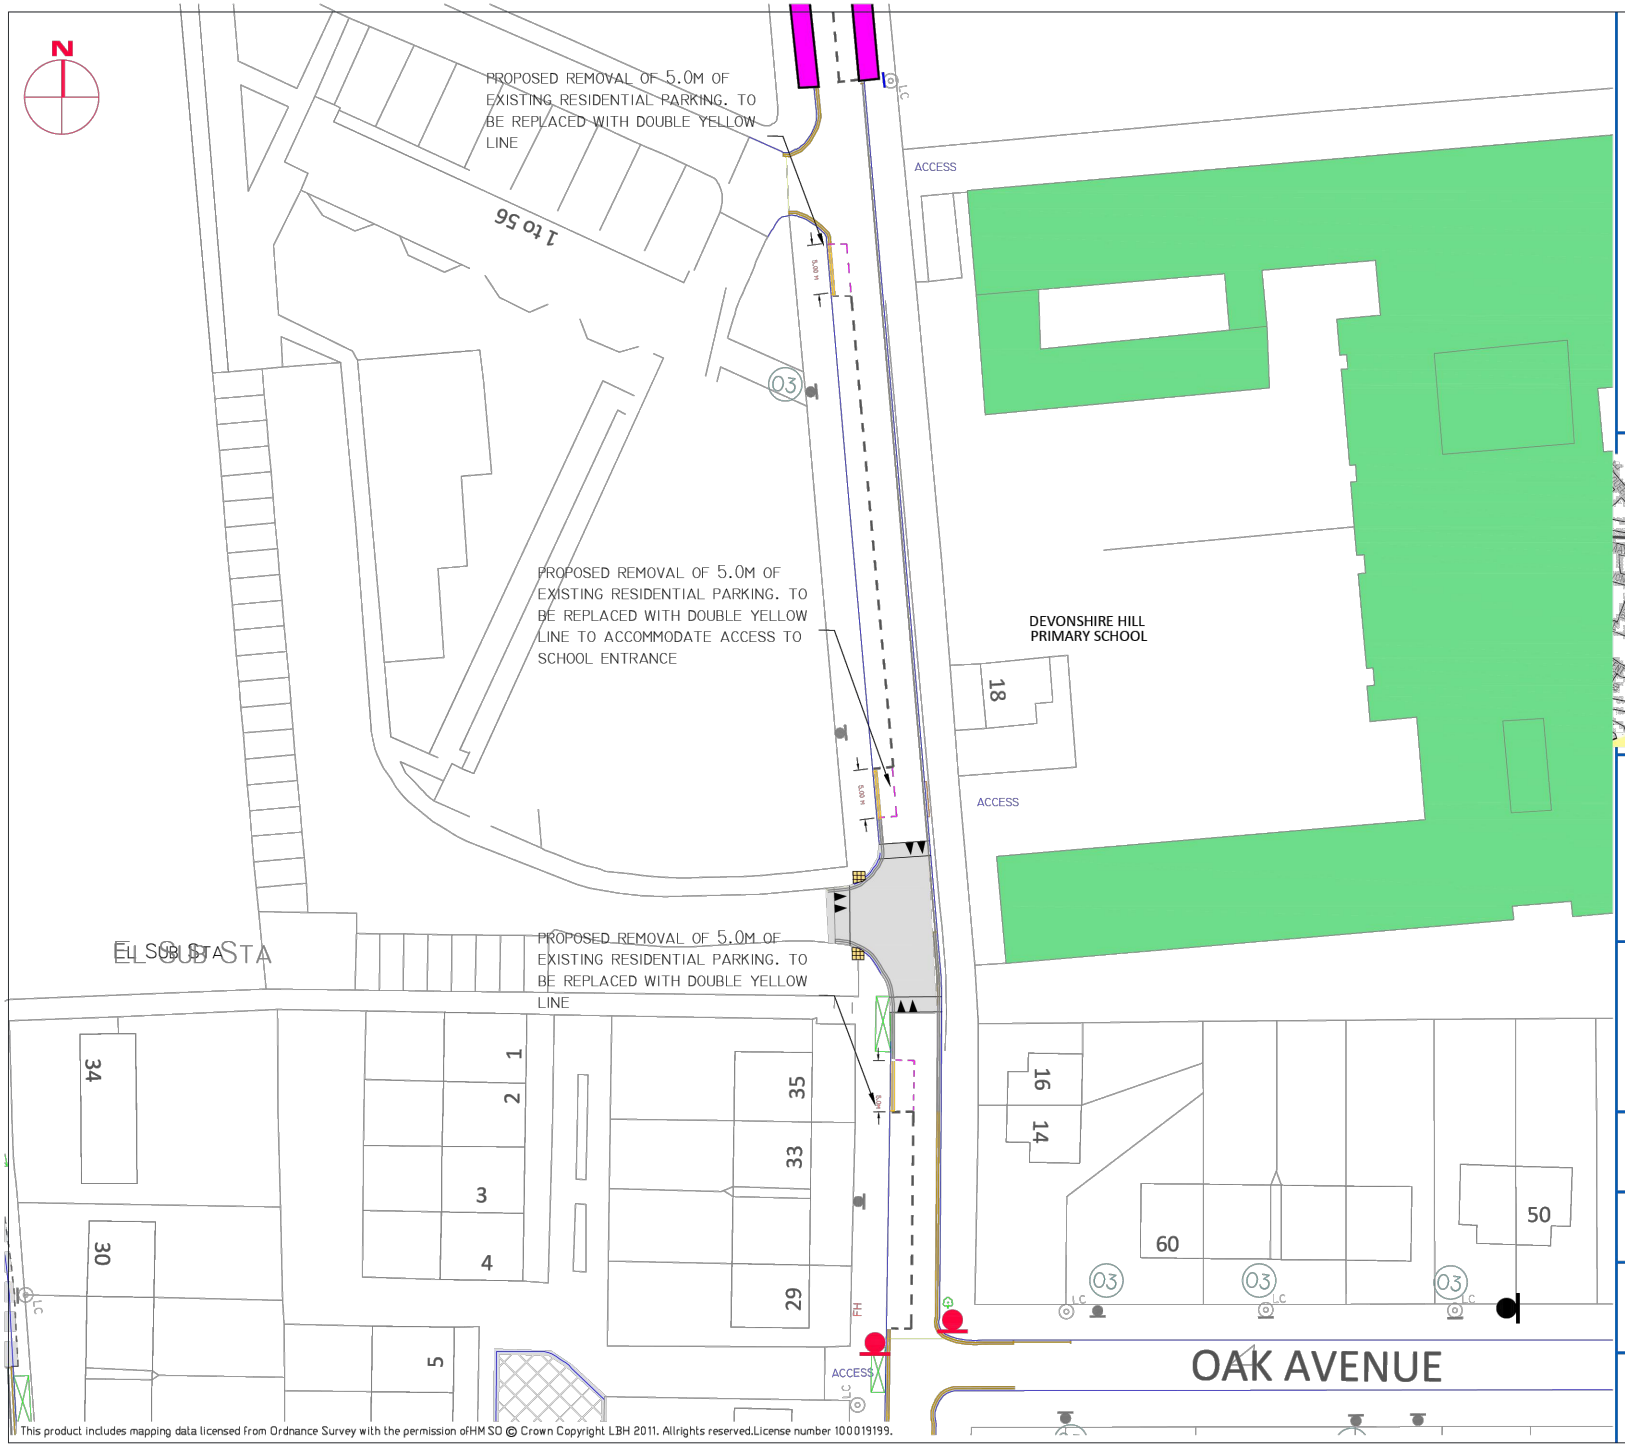


KEY

NEW DOUBLE YELLOW ROAD MARKINGS

EXISTING ROAD MARKINGS TO BE REMOVED

LOCATION PLAN

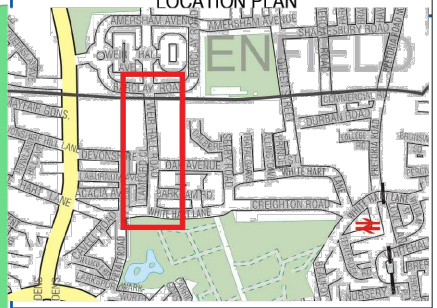

Project name:
SCHOOL STREETS

Drawing name:
DEVONSHIRE HILL PRIMARY SCHOOL

Notes:
PARKING ARRANGEMENT

SCALE:
NTS : Scale @ A3

DRAWN:	CHECK:	DATE DRAWN:
NI		06/12/23

Drawing No.
SS09/1200/01

Haringey LONDON

©Crown copyright and database rights 2020 Ordnance Survey 100032379

E02 **No loading at any time**
PR02 mounted on new post

E02 **No loading at any time**
PR01 mounted on ex. LC

E02 **No loading at any time**
PR04 mounted on ex. LC

E02 **No loading at any time**
PR03 mounted on ex. LC

E02 **No loading at any time**
PR05 mounted on new post

E02

E02

E02

7.250

0.176

3.61

2.80

6.40

LOADING ONLY

KEEP CLEAR

20

N

INSET A

NOTE.

All signs to be reflective and 450mm of diamteter

Rev	Date	Description	Drn	Chk	App
E02	24.06.2025	RSA DESIGNER'S RESPONSE	SS	KG	RH
E01	24.06.2025	FIRST ISSUE	SS	KG	RH

This drawing has been specifically prepared to meet the requirements of the named client and may contain design and innovative features which differ from conventional design standards.

PROJECT CENTRE
www.marstonholdings.co.uk/projectcentre

Client: Haringey LONDON

Project: TOTTENHAM HALE PUBLIC REALM

Drawing Title: AREA 4B

AMENDMENTS TO TRO

Drawing Status: CONSTRUCTION

Drawn	Designed	Date	Scale	Size
SS	KG	JAN24	1:250	A1

Drawing No.: 1000006404-5-SK167

Rev: E02

SAFETY, HEALTH AND ENVIRONMENTAL INFORMATION

In addition to the hazards/risks normally associated with the type of work detailed on this drawing, note the following significant risks and information identified by the designer

⚠ CONSTRUCTION
--- No significant hazards

⚠ DEMOLITION
--- No significant hazards

⚠ MAINTENANCE & OPERATION
--- No significant hazards

It is assumed that all works be carried out by a competent contractor working,to an approved method statement.

Approved by: RH