INSTALL NEW 76mm POST AND NEW PERMIT HOLDERS ONLY SIGN (ZONE BGW)

REMOVE EXISTING PERMIT HOLDERS ONLY SIGN (ZONE BGW) FROM LAMP COLUMN AND INSTALL DEDICATED DISABLED PARKING BAY SIGN IN ITS PLACE AS PER SCHEDULE 4 PART 5 ITEM 4 REGULATORY SIGNS TSRGD 2016 - PERMIT NUMBER (DB712). RELOCATE EXISTING PERMIT HOLDERS ONLY SIGN (ZONE BGW) TO PROPOSED POST AT PROPERTY BOUNDARY OF NOS.55/57.

INTRODUCE BAY MARKING & LETTERING (PERMIT DB712) AS PER DIAGRAM 1028.4 TSRGD 2016

INSTALL NEW 76mm POST AND RE-INSTALL EXISTING PERMIT HOLDERS ONLY SIGN (ZONE BGW) ORIGINALLY LOCATED ON LAMP COLUMN AT PROPERTY BOUNDARY OF NOS.59/61

SP

LC

SP

6.6 m

PERMIT DB712

KESTON ROAD

65

59

53

30

28

22

KEY


PROPOSED

- PROPOSED PARKING BAY MARKINGS
- PROPOSED DEDICATED DISABLED PARKING BAY
- PROPOSED 76mm SIGN POST WITH PROPOSED SIGN
- PROPOSED 76mm SIGN POST WITH RE-LOCATED SIGN
- REPLACE EXISTING SIGNAGE ON LAMP COLUMN

EXISTING

- EXISTING SINGLE YELLOW LINE
- EXISTING DOUBLE YELLOW LINE
- EXISTING END BLIP MARKING
- EXISTING LAMP COLUMN
- EXISTING SIGN POST WITH SIGN
- EXISTING PARKING BAY

LOCATION PLAN

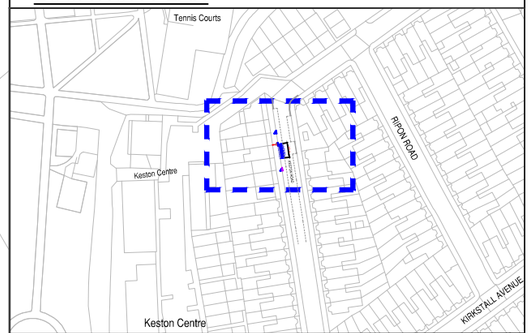

SITE LOCATION

WESTERN SIDE OF KESTON ROAD, LOCATED OUTSIDE NO.59.

WORKS

INSTALL DEDICATED DISABLED PARKING BAY MARKINGS AND LETTERING IN PLACE OF PERMIT BAY OUTSIDE NO.59. REMOVE EXISTING PERMIT HOLDER SIGN FROM LAMP COLUMN AND INSTALL DEDICATED DISABLED PARKING BAY SIGN IN ITS PLACE. INSTALL POST AT BOUNDARY OF NOS. 55 & 57 AND RE-INSTALL PERMIT SIGN FROM LAMP COLUMN TO POST. ALSO INSTALL POST AT BOUNDARY OF NOS. 63 & 61 AND INSTALL NEW PERMIT SIGN (ZONE BGW).

ENVIRONMENT AND NEIGHBOURHOODS
PARKING PROJECTS

4th FLOOR ALEX HOUSE, 10 STATION ROAD
WOOD GREEN, LONDON N22 7TR


SCALE
1:150

DRAWN	CHECK	DATE DRAWN
JG	MD	25/02/2026

DRAWING NO.
DDPB-2025-04-01

Haringey LONDON

This product includes mapping data licensed from Ordnance Survey with the permission ofHMSO © Crown Copyright LBH 2011. Allrights reserved.License number 100019199.

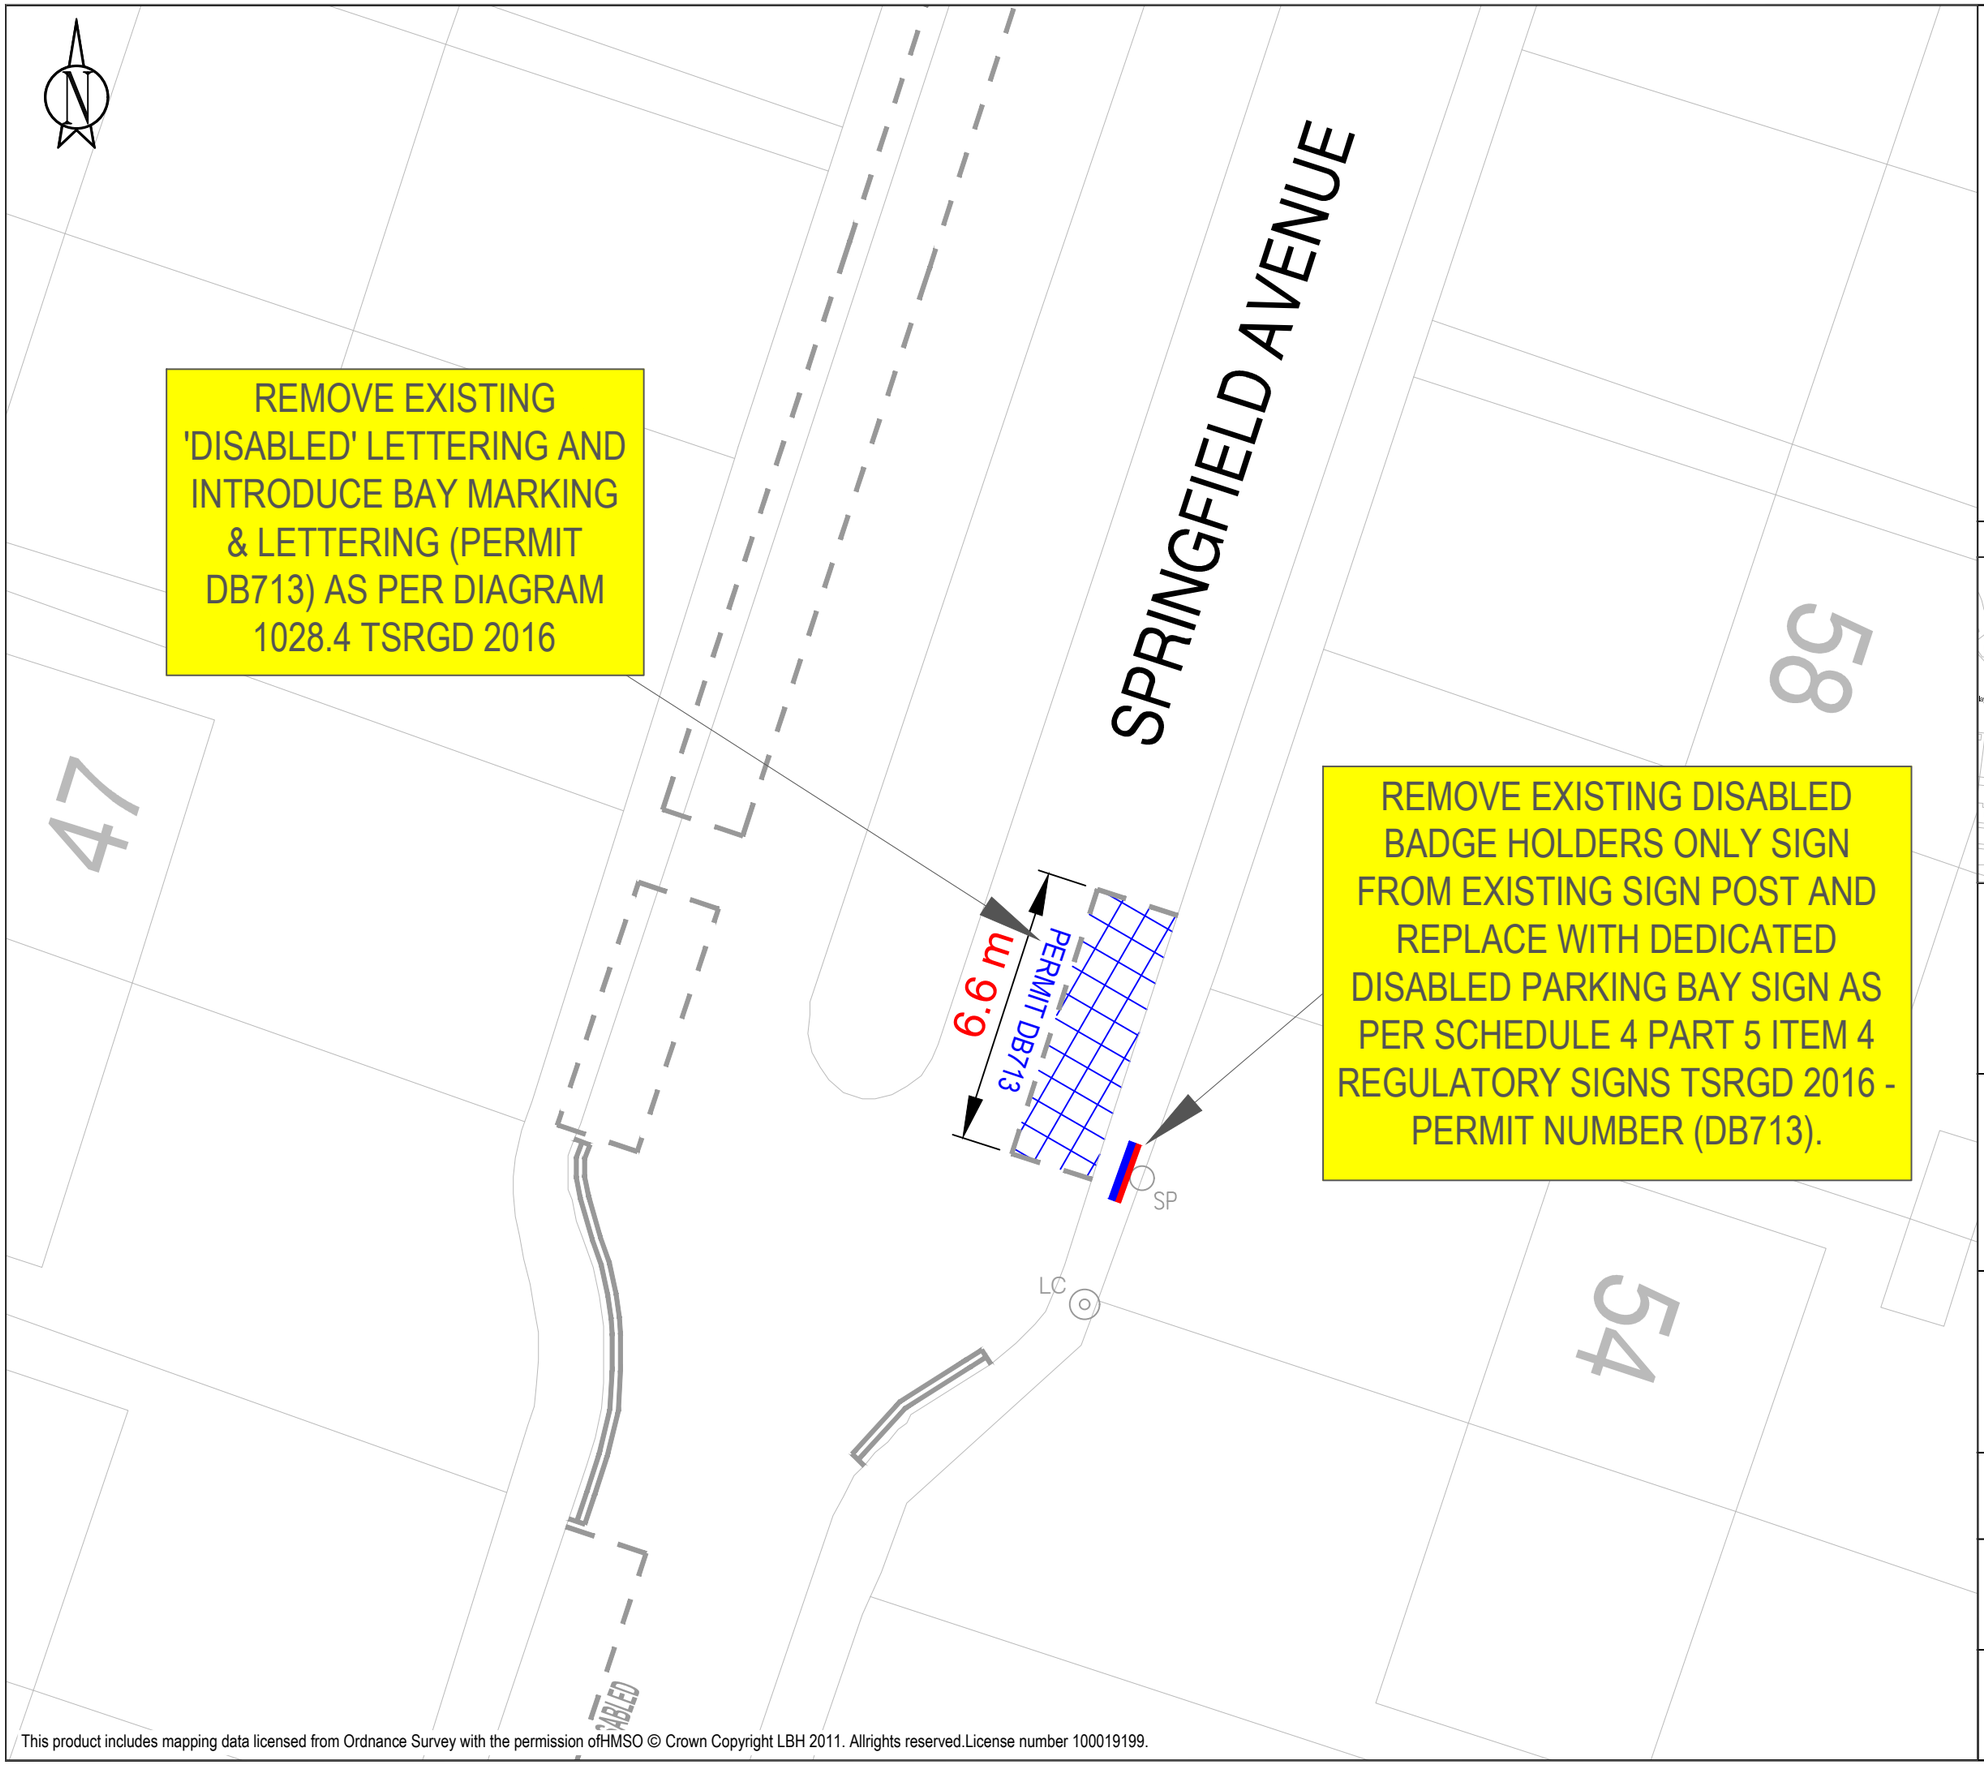

This product includes mapping data licensed from Ordnance Survey with the permission ofHMSO © Crown Copyright LBH 2011. Allrights reserved.License number 100019199.

KEY


PROPOSED

- PROPOSED PARKING BAY MARKINGS
- PROPOSED DEDICATED DISABLED PARKING BAY
- SP — REMOVE AND REPLACE SIGN ON EXISTING SIGN POST

EXISTING

- LC — EXISTING LAMP COLUMN WITH SIGN
- SP — EXISTING SIGN POST WITH SIGN
- EXISTING PARKING BAY
- EXISTING DOUBLE YELLOW LINE

LOCATION PLAN

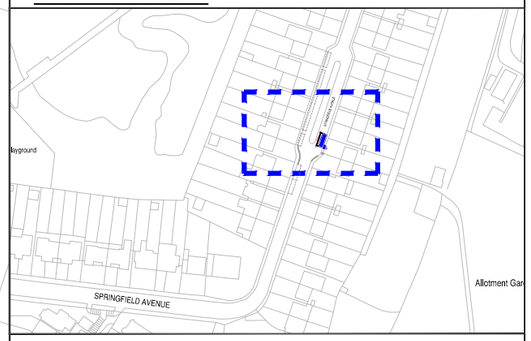

SITE LOCATION

EASTERN SIDE OF SPRINGFIELD AVENUE, LOCATED OUTSIDE NO.54.

WORKS

CONVERT EXISTING STANDARD DISABLED BAY TO DEDICATED DISABLED PARKING BAY. REMOVE EXISTING 'DISABLED' LETTERING AND REPLACING WITH 'PERMIT DB713'. REMOVE EXISTING DISABLED PARKING ONLY SIGN ON EXISTING SIGN POST AND REPLACE WITH DEDICATED DISABLED PARKING BAY SIGN.

ENVIRONMENT AND NEIGHBOURHOODS
PARKING PROJECTS

4th FLOOR ALEX HOUSE, 10 STATION ROAD
WOOD GREEN, LONDON N22 7TR


SCALE
1:150

DRAWN	CHECK	DATE DRAWN
JG	MD	25/02/2026

DRAWING NO.

DDPB-2025-04-02

Haringey LONDON

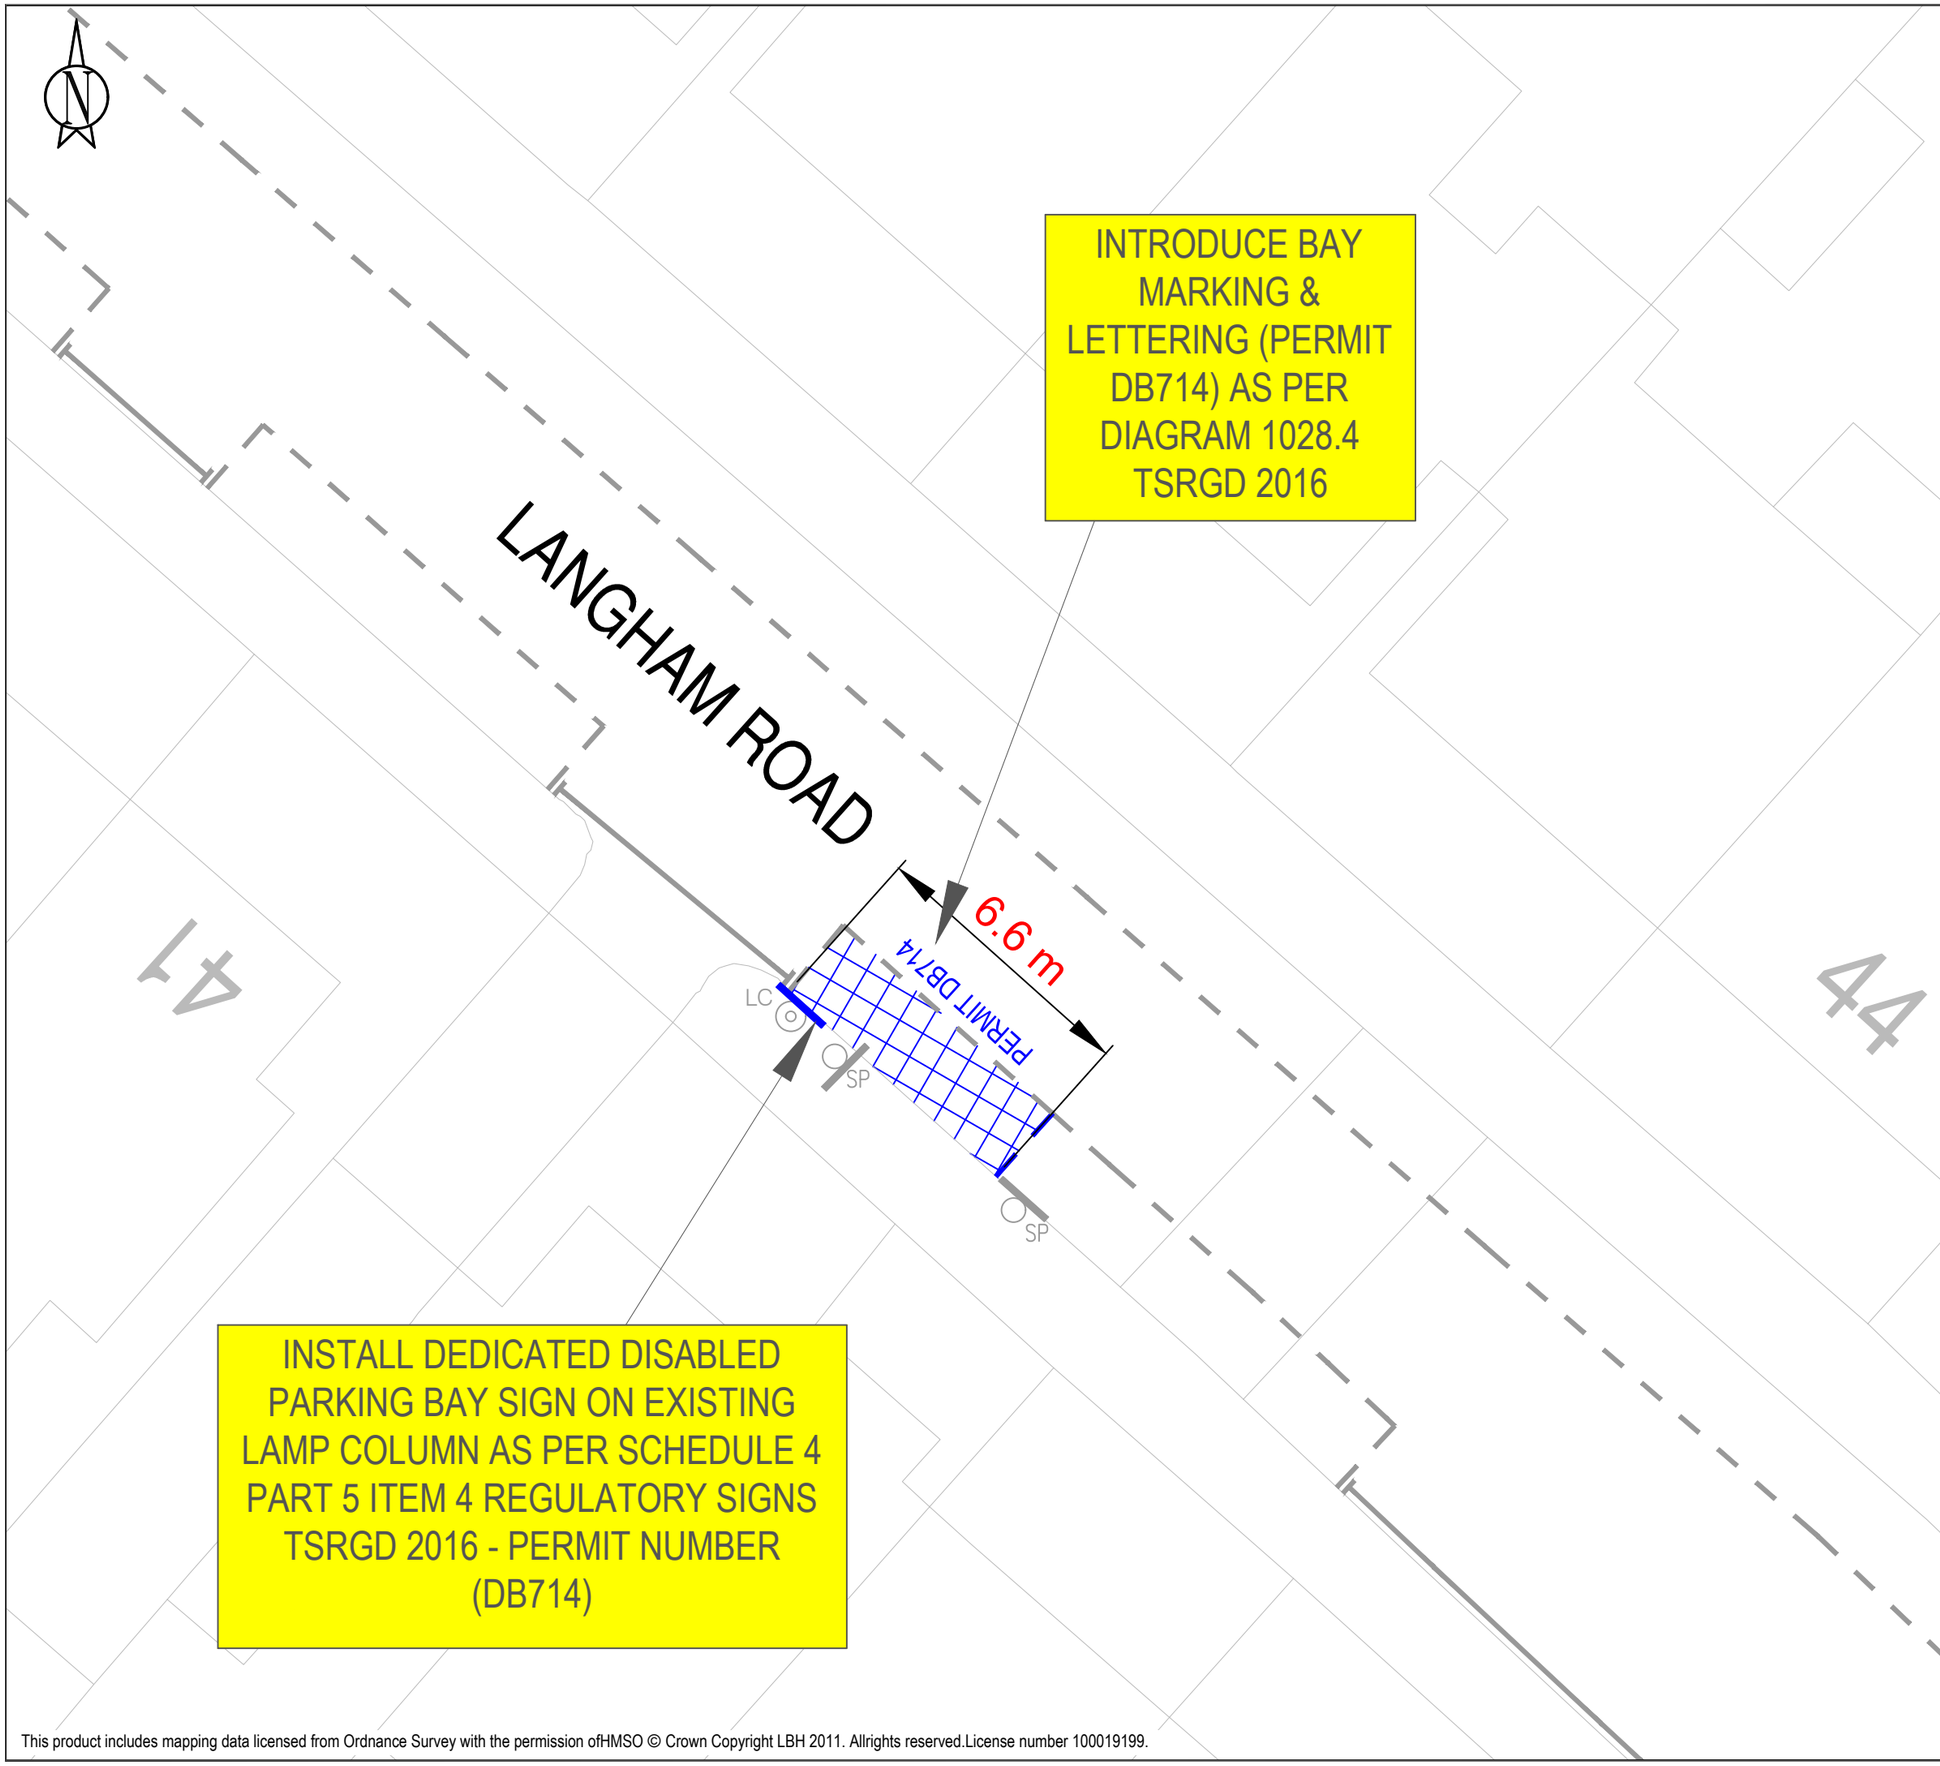

KEY


PROPOSED

- PROPOSED PARKING BAY MARKINGS
- PROPOSED DEDICATED DISABLED PARKING BAY
- PROPOSED DEDICATED DISABLED BAY SIGN ON EXISTING LAMP COLUMN

EXISTING

- EXISTING LAMP COLUMN WITH SIGN
- EXISTING SIGN POST WITH SIGN
- EXISTING PARKING BAY
- EXISTING SINGLE YELLOW LINE

LOCATION PLAN

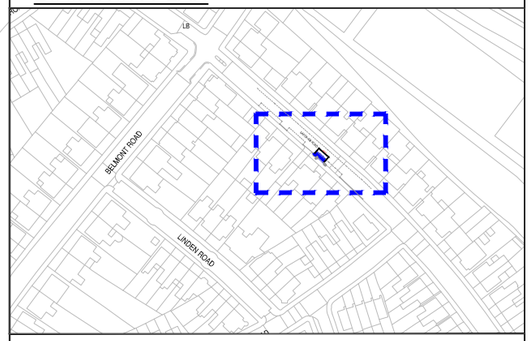

SITE LOCATION

SOUTH-WESTERN SIDE OF LANGHAM ROAD, LOCATED OUTSIDE NO.39.

WORKS

INSTALL DEDICATED DISABLED PARKING BAY MARKINGS AND LETTERING IN PLACE OF PERMIT BAY OUTSIDE NO. 39. INSTALL NEW DEDICATED DISABLED PARKING BAY SIGN ON EXISTING LAMP COLUMN.

ENVIRONMENT AND NEIGHBOURHOODS
PARKING PROJECTS

4th FLOOR ALEX HOUSE, 10 STATION ROAD
WOOD GREEN, LONDON N22 7TR

SCALE
1:150

DRAWN	CHECK	DATE DRAWN
JG	MD	25/02/2026

DRAWING NO.
DDPB-2025-04-03

Haringey LONDON

This product includes mapping data licensed from Ordnance Survey with the permission ofHMSO © Crown Copyright LBH 2011. Allrights reserved.License number 100019199.

BEDFORD ROAD

BUS STOP

DISABLED

DISABLED

DISABLED

BUS STOP

PERMIT DB715

6.6m

1 to 3

7

1 to 6

8

6

3

2

10

REMOVE EXISTING 'DISABLED' LETTERING AND INTRODUCE BAY MARKING & LETTERING (PERMIT DB715) AS PER DIAGRAM 1028.4 TSRGD 2016

REMOVE EXISTING DISABLED BADGE HOLDERS ONLY SIGN FROM EXISTING SIGN POST AND REPLACE WITH DEDICATED DISABLED PARKING BAY SIGN AS PER SCHEDULE 4 PART 5 ITEM 4 REGULATORY SIGNS TSRGD 2016 - PERMIT NUMBER (DB715).

KEY


PROPOSED

- PROPOSED PARKING BAY MARKINGS
- PROPOSED DEDICATED DISABLED PARKING BAY
- SP — REMOVE AND REPLACE SIGN ON EXISTING SIGN POST

EXISTING

- LC — EXISTING LAMP COLUMN WITH SIGN
- SP — EXISTING SIGN POST WITH SIGN
- EXISTING PARKING BAY
- EXISTING DOUBLE YELLOW LINE

LOCATION PLAN

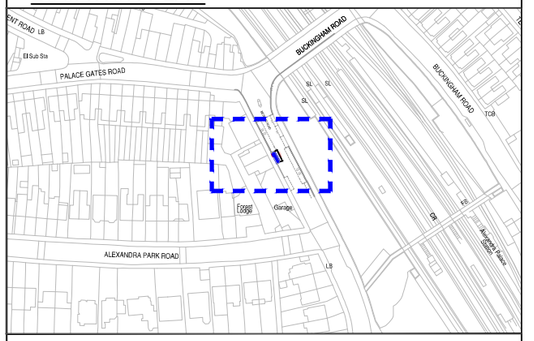

SITE LOCATION

WESTERN SIDE OF BEDFORD ROAD, LOCATED OUTSIDE NO.10.

WORKS

CONVERT EXISTING STANDARD DISABLED BAY TO DEDICATED DISABLED PARKING BAY. REMOVE EXISTING 'DISABLED' LETTERING AND REPLACING WITH 'PERMIT DB715'. REMOVE EXISTING DISABLED PARKING ONLY SIGN ON EXISTING SIGN POST AND REPLACE WITH DEDICATED DISABLED PARKING BAY SIGN.

ENVIRONMENT AND NEIGHBOURHOODS
PARKING PROJECTS

4th FLOOR ALEX HOUSE, 10 STATION ROAD
WOOD GREEN, LONDON N22 7TR


SCALE
1:150

DRAWN	CHECK	DATE DRAWN
JG	MD	25/02/2026

DRAWING NO.
DDPB-2025-04-04

Haringey LONDON

This product includes mapping data licensed from Ordnance Survey with the permission ofHMSO © Crown Copyright LBH 2011. Allrights reserved.License number 100019199.

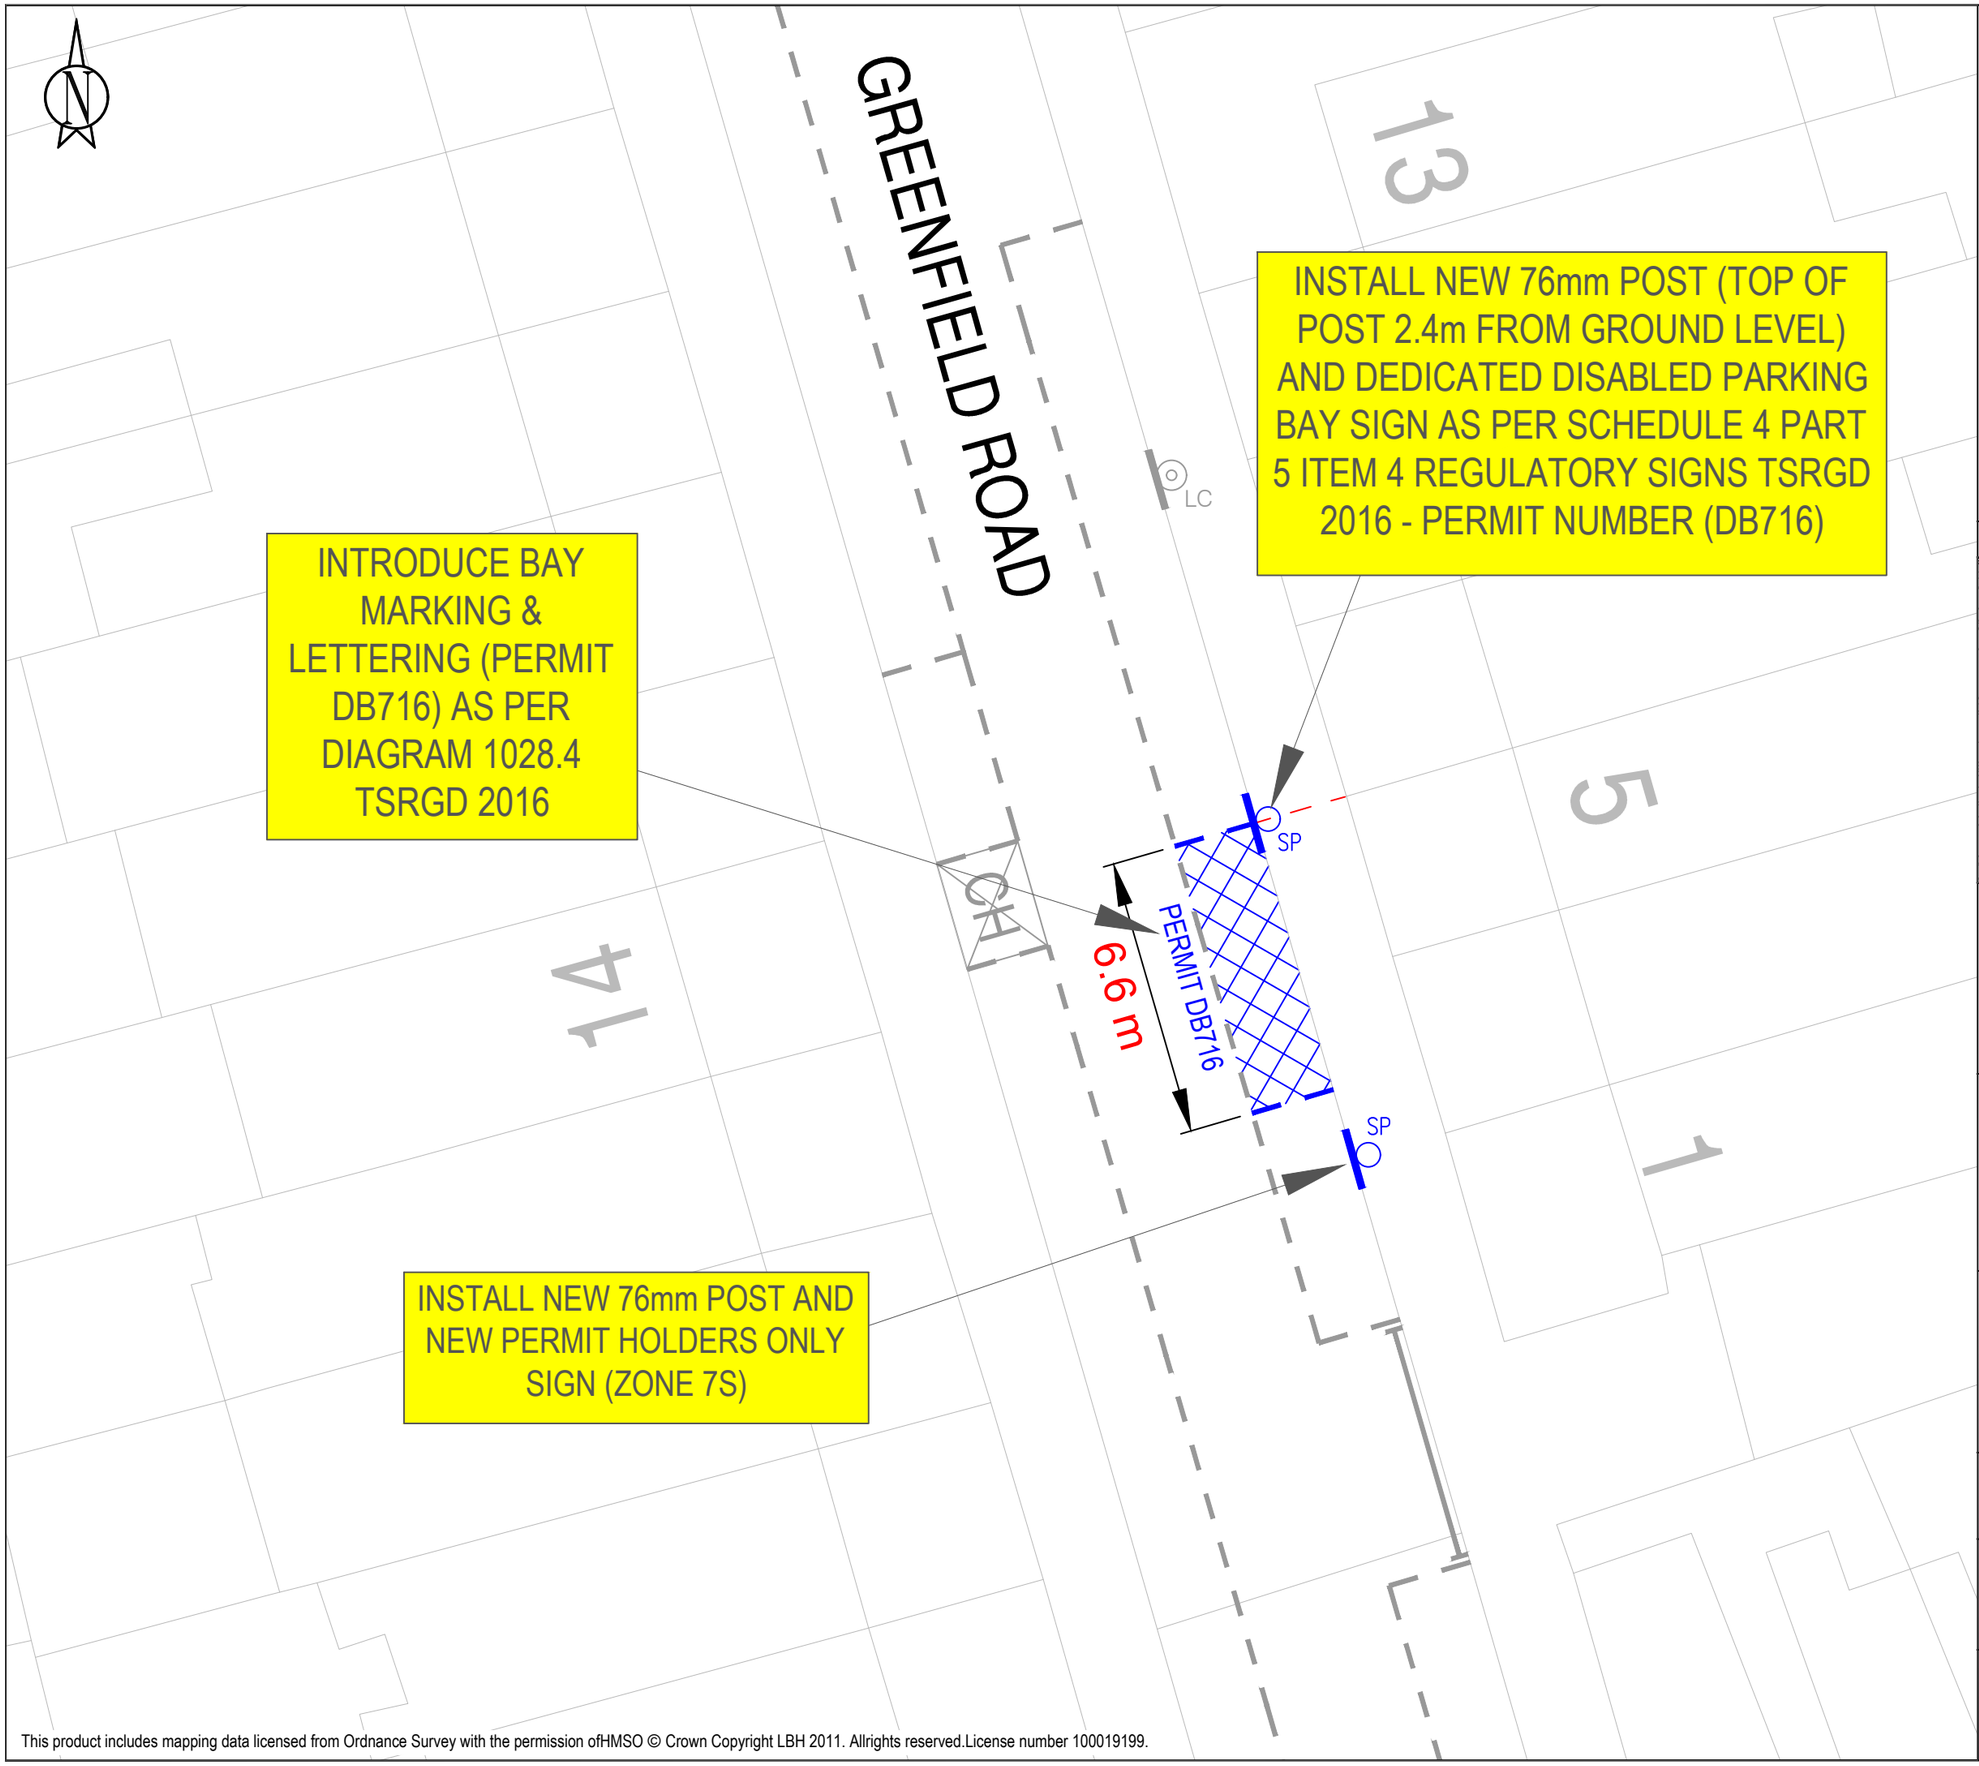

KEY


PROPOSED

- PROPOSED PARKING BAY MARKINGS
- PROPOSED DEDICATED DISABLED PARKING BAY
- SP — PROPOSED 76mm SIGN POST WITH PROPOSED SIGN

EXISTING

- LC — EXISTING LAMP COLUMN WITH SIGN
- SP — EXISTING SIGN POST WITH SIGN
- EXISTING PARKING BAY
- EXISTING SINGLE YELLOW LINE
- EXISTING CYCLE HANGAR

LOCATION PLAN

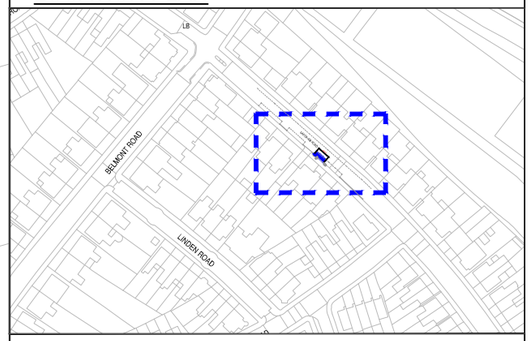

SITE LOCATION

EASTERN SIDE OF GREENFIELD ROAD, LOCATED OUTSIDE NO.5.

WORKS

INSTALL DEDICATED DISABLED PARKING BAY MARKINGS AND LETTERING IN PLACE OF PERMIT BAY OUTSIDE NO. 5. INSTALL NEW 76mm POST AT PROPERTY BOUNDARY OF NOS 5 & 7 AND INSTALL NEW DEDICATED DISABLED PARKING BAY SIGN (DB716). INSTALL NEW 76mm POST AT PROPERTY BOUNDARY OF NOS 1 & 3 AND INSTALL NEW PERMIT HOLDERS ONLY SIGN (ZONE 7S)

ENVIRONMENT AND NEIGHBOURHOODS
PARKING PROJECTS

4th FLOOR ALEX HOUSE, 10 STATION ROAD
WOOD GREEN, LONDON N22 7TR

SCALE
1:150

DRAWN	CHECK	DATE DRAWN
JG	MD	25/02/2026

DRAWING NO.

DDPB-2025-04-05

Haringey LONDON

This product includes mapping data licensed from Ordnance Survey with the permission ofHMSO © Crown Copyright LBH 2011. Allrights reserved.License number 100019199.

INSTALL NEW 76mm POST AND RE-INSTALL EXISTING PERMIT HOLDERS ONLY SIGN (ZONE NPW) ORIGINALLY LOCATED ON LAMP COLUMN OPPOSITE NO.23 QUEEN STREET

REMOVE EXISTING PERMIT HOLDERS ONLY SIGN (ZONE NPW) FROM LAMP COLUMN AND INSTALL DEDICATED DISABLED PARKING BAY SIGN IN ITS PLACE AS PER SCHEDULE 4 PART 5 ITEM 4 REGULATORY SIGNS TSRGD 2016 - PERMIT NUMBER (DB718). RELOCATE EXISTING PERMIT HOLDERS ONLY SIGN (ZONE NPW) TO PROPOSED POST LOCATED ON THE EASTERN SIDE OF THE ROAD OPPOSITE THE PROPERTY BOUNDARY OF NOS.23 & 25 QUEEN STREET

INTRODUCE BAY MARKING & LETTERING (PERMIT DB718) AS PER DIAGRAM 1028.4 TSRGD 2016

DISABLED

SP

SP

LC

6.6 m

PERMIT DB718

PERMIT DB110

SP

LC

QUEEN STREET

25

23

21

Trafalgar

3

1

Genesis House

1 to 12

KEY


PROPOSED

- PROPOSED PARKING BAY MARKINGS
- PROPOSED DEDICATED DISABLED PARKING BAY
- PROPOSED 76mm SIGN POST WITH RE-LOCATED SIGN
- REPLACE EXISTING SIGNAGE ON EXISTING LAMP COLUMN

EXISTING

- EXISTING SINGLE YELLOW LINE
- EXISTING DOUBLE YELLOW LINE
- EXISTING NO LOADING BLIP MARKING
- EXISTING LAMP COLUMN
- EXISTING SIGN POST WITH SIGN
- EXISTING PARKING BAY
- EXISTING DEDICATED DISABLED PARKING BAY

LOCATION PLAN

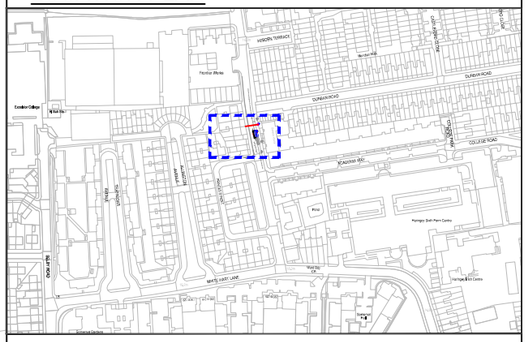

SITE LOCATION

EASTERN SIDE OF QUEEN STREET, LOCATED OUTSIDE OF GENESIS HOUSE/ OPPOSITE NO.21 QUEEN STREET.

WORKS

INSTALL DEDICATED DISABLED PARKING BAY MARKINGS AND LETTERING IN PLACE OF PERMIT BAY OPPOSITE NO.21. REMOVE EXISTING PERMIT HOLDER SIGN FROM LAMP COLUMN AND INSTALL DEDICATED DISABLED PARKING BAY SIGN IN ITS PLACE. INSTALL POST ON EASTERN SIDE OF QUEEN STREET AT THE BULDING LINE EXTENSION OF NOS.23 & 25 QUEEN STREET AND RE-INSTALL PERMIT SIGN FROM EXISTING LAMP COLUMN OPPOSITE NO.21 TO NEW POST.

ENVIRONMENT AND NEIGHBOURHOODS
PARKING PROJECTS

4th FLOOR ALEX HOUSE, 10 STATION ROAD
WOOD GREEN, LONDON N22 7TR

SCALE
1:150


DRAWN	CHECK	DATE DRAWN
JG	MD	25/02/2026

DRAWING NO.

DDPB-2025-04-06

Haringey LONDON

This product includes mapping data licensed from Ordnance Survey with the permission ofHMSO © Crown Copyright LBH 2011. Allrights reserved.License number 100019199.

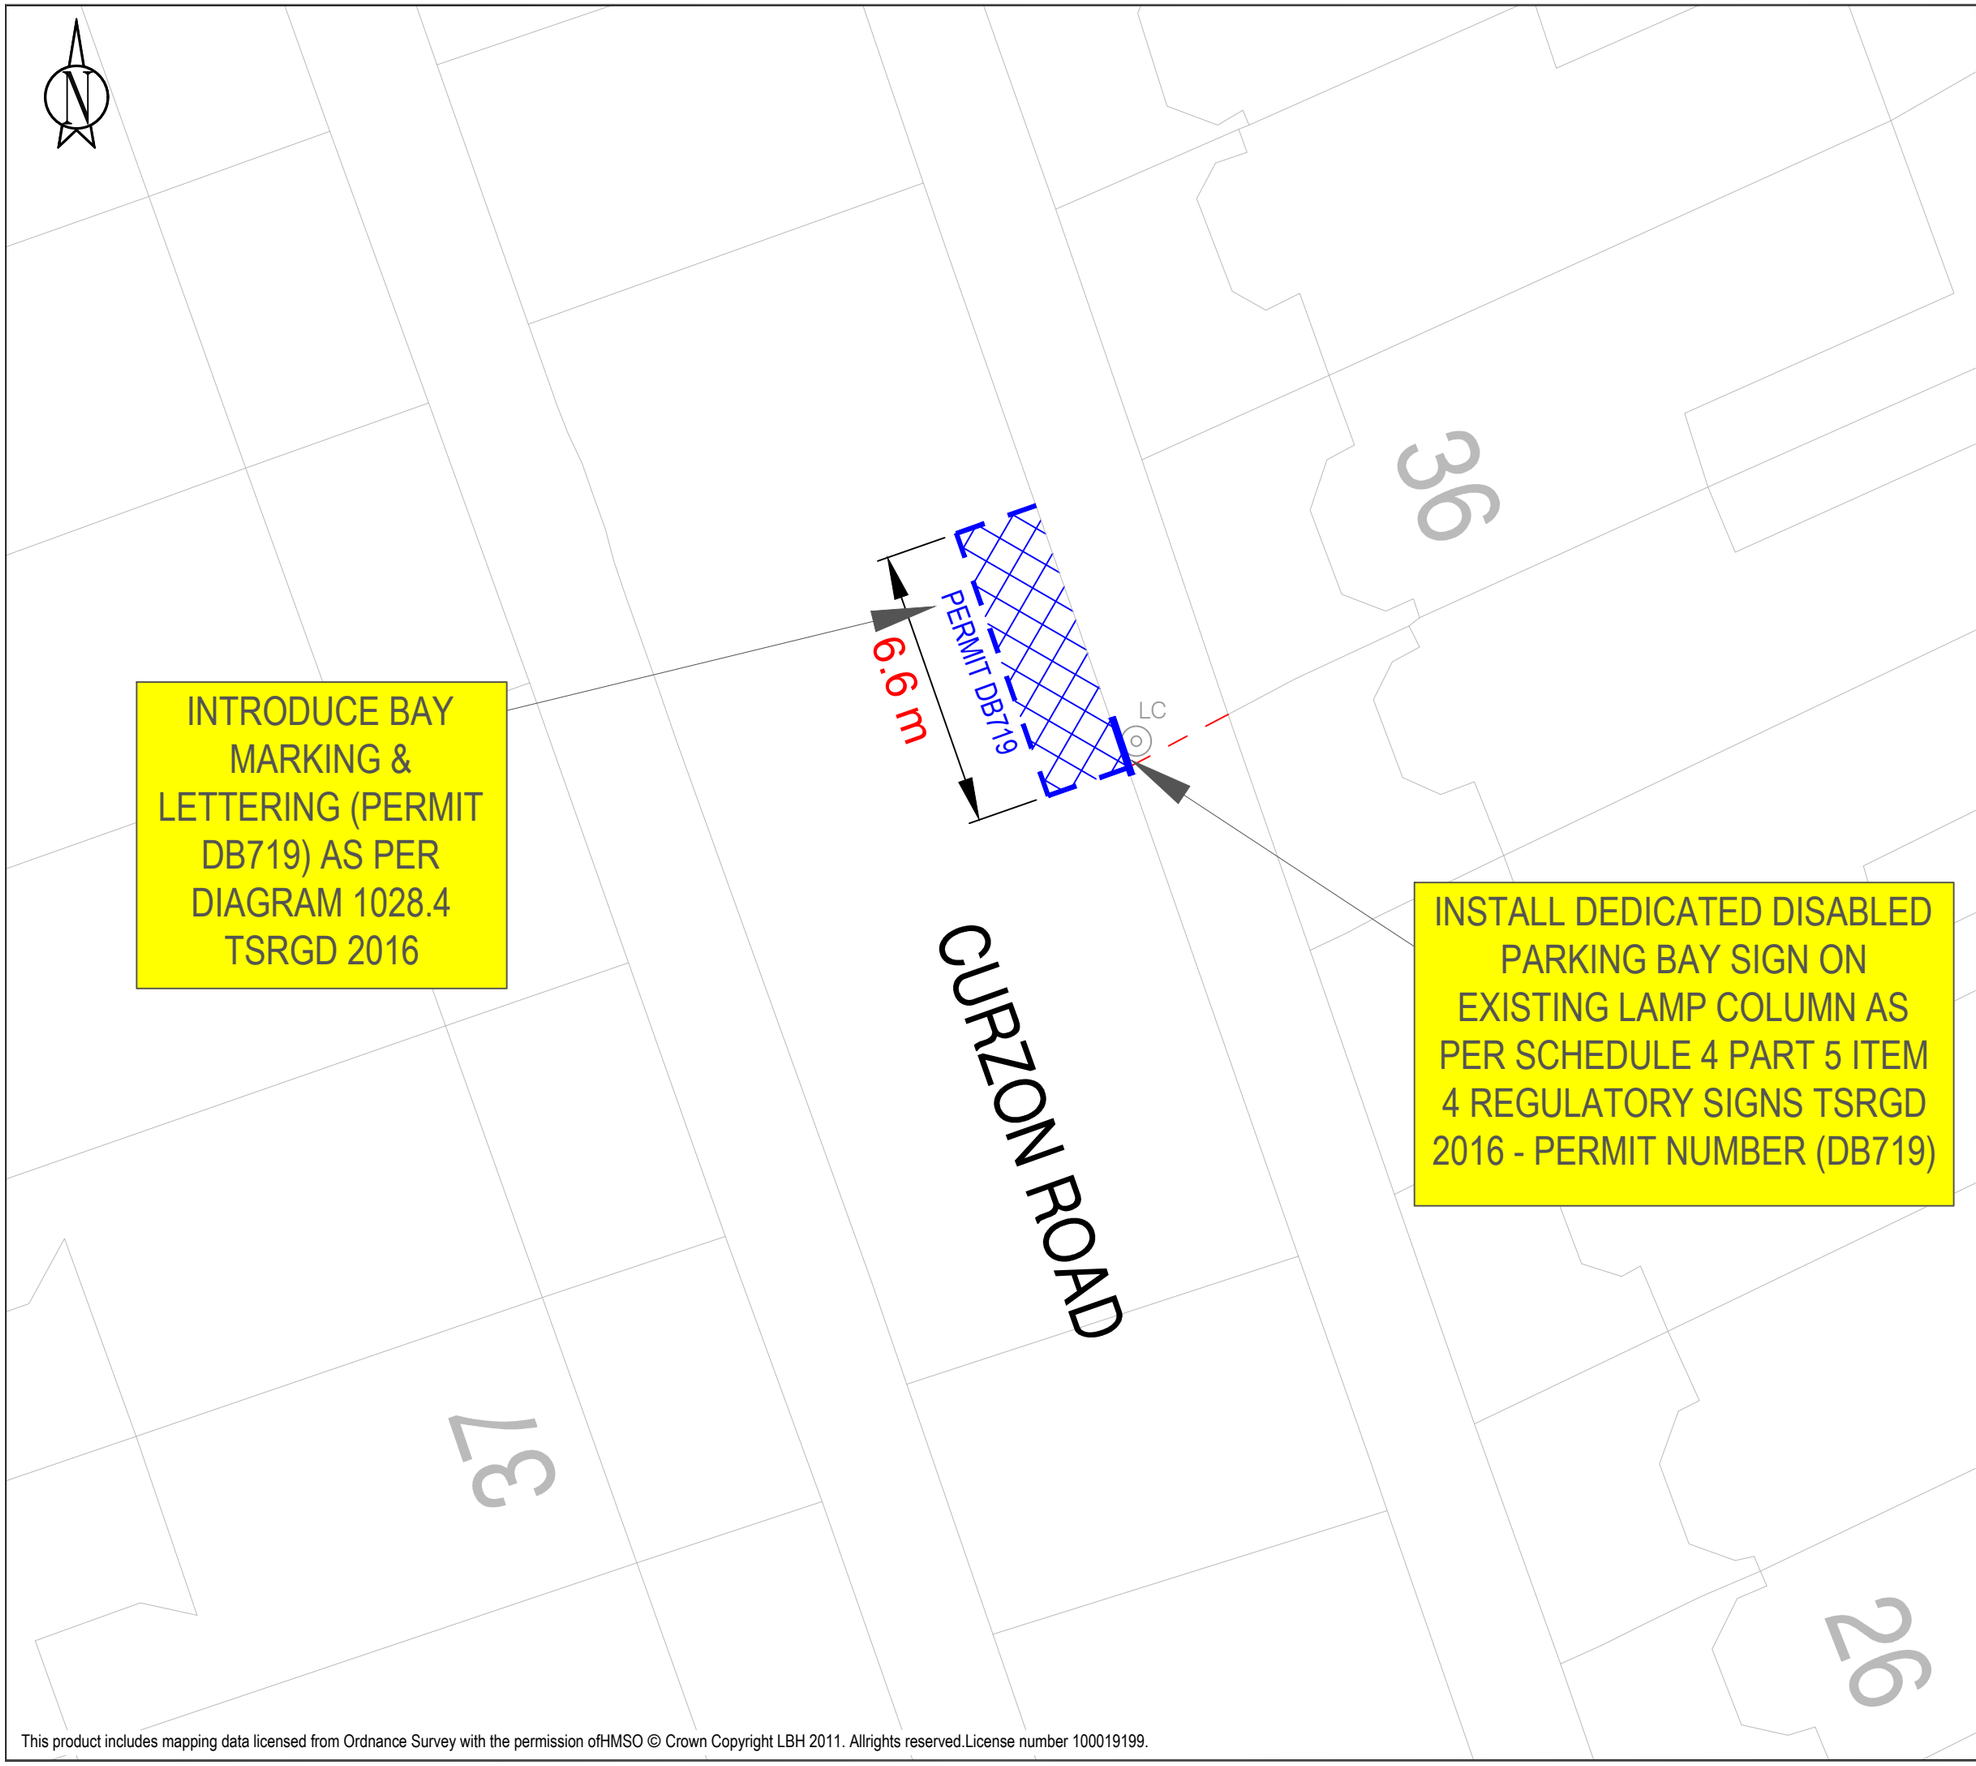


KEY

PROPOSED

- PROPOSED PARKING BAY MARKINGS
- PROPOSED DEDICATED DISABLED PARKING BAY
- PROPOSED SIGN ON EXISTING LAMP COLUMN

LOCATION PLAN

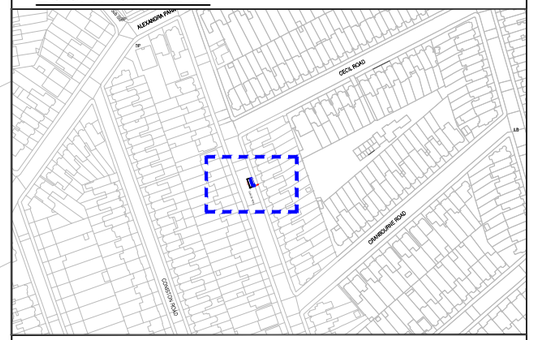

SITE LOCATION

EASTERN SIDE OF CURZON ROAD, LOCATED OUTSIDE NO.36.

WORKS

INSTALL DEDICATED DISABLED PARKING BAY MARKINGS AND LETTERING OUTSIDE NO. 36. INSTALL NEW DEDICATED DISABLED PARKING BAY SIGN ON EXISTING LAMP COLUMN.

ENVIRONMENT AND NEIGHBOURHOODS
PARKING PROJECTS

4th FLOOR ALEX HOUSE, 10 STATION ROAD
WOOD GREEN, LONDON N22 7TR

SCALE
1:150

DRAWN	CHECK	DATE DRAWN
JG	MD	25/02/2026

DRAWING NO.

DDPB-2025-04-07

Haringey LONDON

This product includes mapping data licensed from Ordnance Survey with the permission ofHMSO © Crown Copyright LBH 2011. Allrights reserved.License number 100019199.

Westbury Avenue Baptist Church

WESTBURY AVENUE

88

REMOVE EXISTING 'DISABLED' LETTERING AND INTRODUCE BAY MARKING & LETTERING (PERMIT DB720) AS PER DIAGRAM 1028.4 TSRGD 2016

6.6 m

PERMIT DB720

98

SP

SP

RUSPER ROAD

CH

REMOVE EXISTING DISABLED BADGE HOLDERS ONLY SIGN FROM EXISTING SIGN POST AND REPLACE WITH DEDICATED DISABLED PARKING BAY SIGN AS PER SCHEDULE 4 PART 5 ITEM 4 REGULATORY SIGNS TSRGD 2016 - PERMIT NUMBER (DB720).

This product includes mapping data licensed from Ordnance Survey with the permission ofHMSO © Crown Copyright LBH 2011. Allrights reserved.License number 100019199.

KEY


PROPOSED

- PROPOSED PARKING BAY MARKINGS
- PROPOSED DEDICATED DISABLED PARKING BAY
- REMOVE AND REPLACE SIGN ON EXISTING SIGN POST

EXISTING

- EXISTING LAMP COLUMN WITH SIGN
- EXISTING SIGN POST WITH SIGN
- EXISTING PARKING BAY
- EXISTING DOUBLE YELLOW LINE
- EXISTING SINGLE YELLOW LINE
- EXISTING CYCLE HANGAR

LOCATION PLAN

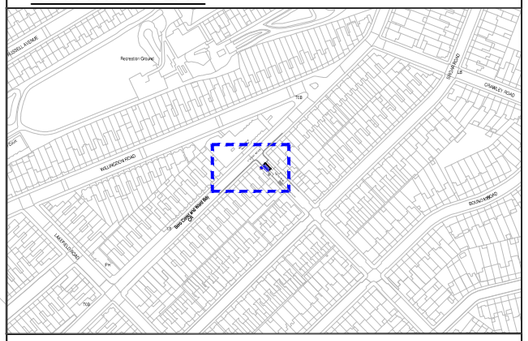

SITE LOCATION

WESTERN SIDE OF RUSPER ROAD , LOCATED ADJACENT TO NO.86 WESTBURY AVENUE.

WORKS

CONVERT EXISTING STANDARD DISABLED BAY TO DEDICATED DISABLED PARKING BAY. REMOVE EXISTING 'DISABLED' LETTERING AND REPLACING WITH 'PERMIT DB720'. REMOVE EXISTING DISABLED PARKING ONLY SIGN ON EXISTING SIGN POST AND REPLACE WITH DEDICATED DISABLED PARKING BAY SIGN.

ENVIRONMENT AND NEIGHBOURHOODS
PARKING PROJECTS

4th FLOOR ALEX HOUSE, 10 STATION ROAD
WOOD GREEN, LONDON N22 7TR

SCALE
1:150

DRAWN	CHECK	DATE DRAWN
JG	MD	25/02/2026

DRAWING NO.

DDPB-2025-04-08

Haringey LONDON

INTRODUCE BAY MARKING & LETTERING (PERMIT DB721) AS PER DIAGRAM 1028.4 TSRGD 2016

Bigbury Close

12

8

17

13

SP

6.6 m

PERMIT DB721

SP

4.0 m

LC

WEIR HALL ROAD

INSTALL NEW 76mm POST (TOP OF POST 2.4m FROM GROUND LEVEL) AND DEDICATED DISABLED PARKING BAY SIGN AS PER SCHEDULE 4 PART 5 ITEM 4 REGULATORY SIGNS TSRGD 2016 - PERMIT NUMBER (DB721)

KEY


PROPOSED

- PROPOSED PARKING BAY MARKINGS
- PROPOSED DEDICATED DISABLED PARKING BAY
- SP — PROPOSED 76mm SIGN POST WITH PROPOSED SIGN

EXISTING

- LC — EXISTING LAMP COLUMN WITH SIGN
- SP — EXISTING SIGN POST WITH SIGN
- EXISTING PARKING BAY
- EXISTING SINGLE YELLOW LINE

LOCATION PLAN

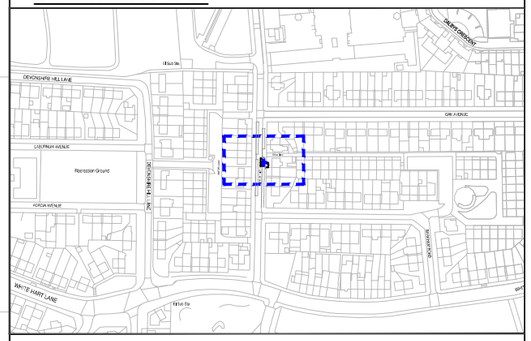

SITE LOCATION

EASTERN SIDE OF WEIR HALL ROAD, LOCATED OUTSIDE NO.8.

WORKS

INSTALL DEDICATED DISABLED PARKING BAY MARKINGS AND LETTERING IN PLACE OF PERMIT BAY OUTSIDE NO. 8. INSTALL NEW 76mm POST 4m NORTH OF THE PROPERTY BOUNDARY OF NOS 8 & 6 AND INSTALL NEW DEDICATED DISABLED PARKING BAY SIGN (DB721).

ENVIRONMENT AND NEIGHBOURHOODS
PARKING PROJECTS

4th FLOOR ALEX HOUSE, 10 STATION ROAD
WOOD GREEN, LONDON N22 7TR

SCALE
1:150

DRAWN	CHECK	DATE DRAWN
JG	MD	25/02/2026

DRAWING NO.
DDPB-2025-04-09

Haringey LONDON

This product includes mapping data licensed from Ordnance Survey with the permission ofHMSO © Crown Copyright LBH 2011. Allrights reserved.License number 100019199.

INTRODUCE BAY MARKING & LETTERING (PERMIT DB722) AS PER DIAGRAM 1028.4 TSRGD 2016

12

BURLINGTON ROAD

6.6 m

PERMIT DB722

LC

SP

INSTALL NEW 76mm POST (TOP OF POST 2.4m FROM GROUND LEVEL) AND DEDICATED DISABLED PARKING BAY SIGN AS PER SCHEDULE 4 PART 5 ITEM 4 REGULATORY SIGNS TSRGD 2016 - PERMIT NUMBER (DB722)

11

This product includes mapping data licensed from Ordnance Survey with the permission ofHMSO © Crown Copyright LBH 2011. Allrights reserved.License number 100019199.

KEY


PROPOSED

- PROPOSED PARKING BAY MARKINGS
- PROPOSED DEDICATED DISABLED PARKING BAY
- SP — PROPOSED 76mm SIGN POST WITH PROPOSED SIGN

EXISTING

- LC — EXISTING LAMP COLUMN WITH SIGN
- EXISTING PARKING BAY
- EXISTING SINGLE YELLOW LINE

LOCATION PLAN

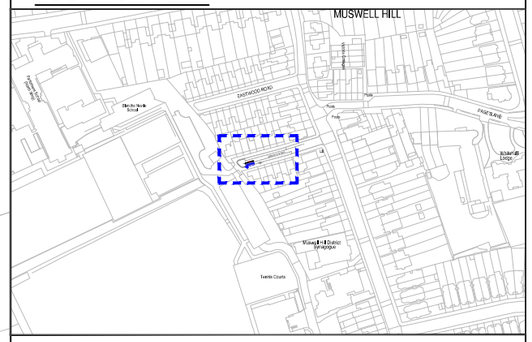

SITE LOCATION

SOUTHERN SIDE OF BURLINGTON ROAD, LOCATED OUTSIDE NO.11.

WORKS

INSTALL DEDICATED DISABLED PARKING BAY MARKINGS AND LETTERING IN PLACE OF PERMIT BAY OUTSIDE NO. 11. INSTALL NEW 76mm POST AND INSTALL NEW DEDICATED DISABLED PARKING BAY SIGN (DB722).

ENVIRONMENT AND NEIGHBOURHOODS
PARKING PROJECTS

4th FLOOR ALEX HOUSE, 10 STATION ROAD
WOOD GREEN, LONDON N22 7TR

SCALE
1:150

DRAWN	CHECK	DATE DRAWN
JG	MD	25/02/2026

DRAWING NO.

DDPB-2025-04-10

Haringey LONDON

REMOVE EXISTING 'DISABLED' LETTERING AND INTRODUCE BAY MARKING & LETTERING (PERMIT DB723) AS PER DIAGRAM 1028.4 TSRGD 2016

GLASSLYN ROAD

61

6.6 m

PERMIT DB723

LC

SP

LC

62

REMOVE EXISTING DISABLED BADGE HOLDERS ONLY SIGN FROM EXISTING SIGN POST AND REPLACE WITH DEDICATED DISABLED PARKING BAY SIGN AS PER SCHEDULE 4 PART 5 ITEM 4 REGULATORY SIGNS TSRGD 2016 - PERMIT NUMBER (DB723).

KEY


PROPOSED

- PROPOSED PARKING BAY MARKINGS
- PROPOSED DEDICATED DISABLED PARKING BAY
- REMOVE AND REPLACE SIGN ON EXISTING SIGN POST

EXISTING

- EXISTING LAMP COLUMN WITH SIGN
- EXISTING SIGN POST WITH SIGN
- EXISTING PARKING BAY
- EXISTING SINGLE YELLOW LINE

LOCATION PLAN

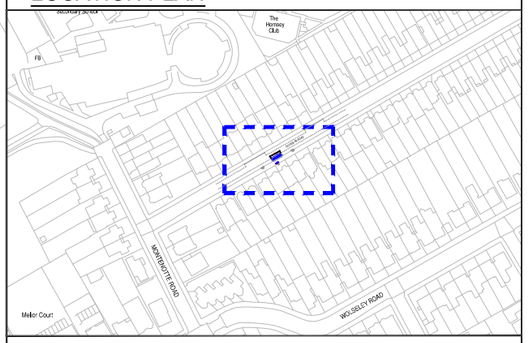

SITE LOCATION

SOUTHERN SIDE OF GLASSLYN ROAD, LOCATED OUTSIDE NO.60.

WORKS

CONVERT EXISTING STANDARD DISABLED BAY TO DEDICATED DISABLED PARKING BAY. REMOVE EXISTING 'DISABLED' LETTERING AND REPLACING WITH 'PERMIT DB723'. REMOVE EXISTING DISABLED PARKING ONLY SIGN ON EXISTING SIGN POST AND REPLACE WITH DEDICATED DISABLED PARKING BAY SIGN.

ENVIRONMENT AND NEIGHBOURHOODS
PARKING PROJECTS

4th FLOOR ALEX HOUSE, 10 STATION ROAD
WOOD GREEN, LONDON N22 7TR

SCALE
1:150

DRAWN	CHECK	DATE DRAWN
JG	MD	25/02/2026

DRAWING NO.
DDPB-2025-04-11

Haringey LONDON

This product includes mapping data licensed from Ordnance Survey with the permission ofHMSO © Crown Copyright LBH 2011. Allrights reserved.License number 100019199.

Gladstone House

1 to 6

3

9

15

REMOVE EXISTING PERMIT HOLDERS ONLY SIGN (ZONE WG) FROM SIGN POST AND INSTALL DEDICATED DISABLED PARKING BAY SIGN IN ITS PLACE AS PER SCHEDULE 4 PART 5 ITEM 4 REGULATORY SIGNS TSRGD 2016 - PERMIT NUMBER (DB724). RELOCATE EXISTING PERMIT HOLDERS ONLY SIGN (ZONE WG) TO PROPOSED POST LOCATED 2M WEST OF THE PROPERTY BOUNDARY OF NOS. 9 & 11

INSTALL NEW 76mm POST AND RE-INSTALL EXISTING PERMIT HOLDERS ONLY SIGN (ZONE WG) ORIGINALLY LOCATED ON SIGN POST AT PROPERTY BOUNDARY OF NOS.7 & 5.

INTRODUCE BAY MARKING & LETTERING (PERMIT DB724) AS PER DIAGRAM 1028.4 TSRGD 2016

LC

SP

PERMIT DB724

6.6 m

SP

2.0 m

SP

LC

E-TAXIS

TAXIS

TAXIS

TAXIS

GLADSTONE AVENUE

KEY


PROPOSED

- PROPOSED PARKING BAY MARKINGS
- PROPOSED DEDICATED DISABLED PARKING BAY
- PROPOSED 76mm SIGN POST WITH RE-LOCATED SIGN
- REPLACE EXISTING SIGNAGE ON EXISTING SIGN POST

EXISTING

- EXISTING SINGLE YELLOW LINE
- EXISTING DOUBLE YELLOW LINE
- EXISTING NO LOADING BLIP MARKING
- EXISTING LAMP COLUMN
- EXISTING SIGN POST WITH SIGN
- EXISTING PARKING BAY

LOCATION PLAN

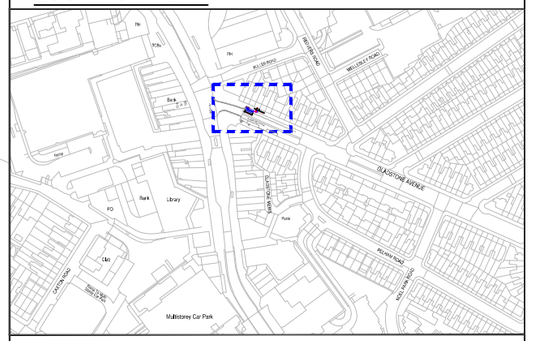

SITE LOCATION

NORTHERN SIDE OF GLADSTONE AVENUE, LOCATED OUTSIDE NO.7.

WORKS

INSTALL DEDICATED DISABLED PARKING BAY MARKINGS AND LETTERING IN PLACE OF PERMIT BAY OUTSIDE NO.7. REMOVE EXISTING PERMIT HOLDER SIGN FROM SIGN POST AND INSTALL DEDICATED DISABLED PARKING BAY SIGN IN ITS PLACE. INSTALL POST 2m WEST OF THE BOUNDARY OF NOS. 9 & 11 AND RE-INSTALL PERMIT SIGN FROM EXISTING SIGN POST OUTSIDE NO 7 TO NEW POST.

ENVIRONMENT AND NEIGHBOURHOODS
PARKING PROJECTS

4th FLOOR ALEX HOUSE, 10 STATION ROAD
WOOD GREEN, LONDON N22 7TR

SCALE
1:150

DRAWN	CHECK	DATE DRAWN
JG	MD	25/02/2026

DRAWING NO.
DDPB-2025-04-12

Haringey LONDON

This product includes mapping data licensed from Ordnance Survey with the permission ofHMSO © Crown Copyright LBH 2011. Allrights reserved.License number 100019199.

REMOVE EXISTING SIGN POST AND EXISTING DISABLED BADGE HOLDERS ONLY SIGN.

REMOVE EXISTING PERMIT HOLDERS ONLY SIGN (ZONE WS) FROM SIGN POST AND INSTALL DEDICATED DISABLED PARKING BAY SIGN IN ITS PLACE AS PER SCHEDULE 4 PART 5 ITEM 4 REGULATORY SIGNS TSRGD 2016 - PERMIT NUMBER (DB725).

71

77

81

SP

SP

SP

LC

SP

GRANVILLE ROAD

ELDON ROAD

DISABLED

PERMIT DB725

6.6 m

REMOVE EXISTING STANDARD DISABLED BAY DIVISON MARKINGS & LETTERING

INTRODUCE BAY MARKING & LETTERING (PERMIT DB725) AS PER DIAGRAM 1028.4 TSRGD 2016

64

89

67

99

This product includes mapping data licensed from Ordnance Survey with the permission ofHMSO © Crown Copyright LBH 2011. Allrights reserved.License number 100019199.

KEY


PROPOSED

- PROPOSED PARKING BAY MARKINGS
- PROPOSED DEDICATED DISABLED PARKING BAY
- REMOVE DISABLED PARKING BAY MARKINGS + LETTERING
- REPLACE EXISTING SIGNAGE ON EXISTING SIGN POST
- REMOVE EXISTING SIGN + SIGN POST

EXISTING

- EXISTING SINGLE YELLOW LINE
- EXISTING DOUBLE YELLOW LINE
- EXISTING LAMP COLUMN
- EXISTING SIGN POST WITH SIGN
- EXISTING PARKING BAY

LOCATION PLAN

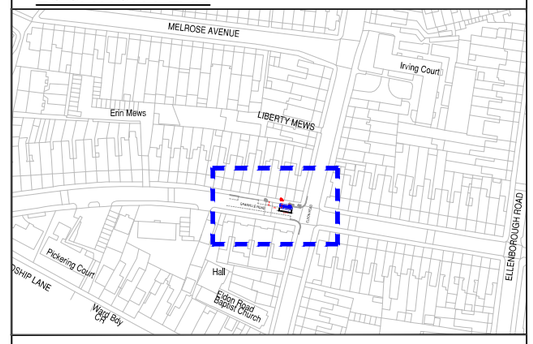

SITE LOCATION

NORTHERN SIDE OF GRANVILLE ROAD, LOCATED OUTSIDE NO.79.

WORKS

INSTALL DEDICATED DISABLED PARKING BAY MARKINGS AND LETTERING IN PLACE OF PERMIT BAY OUTSIDE NO.77. REMOVE EXISTING PERMIT HOLDER SIGN FROM SIGN POST AND INSTALL DEDICATED DISABLED PARKING BAY SIGN IN ITS PLACE (DB725). REMOVE EXISTING POST AND 'DISABLED BLUE BADGE HOLDERS ONLY' SIGN OUTSIDE NO.77 AND REMOVING EXISTING STANDARD DISABLED PARKING BAY LETTERING AND BAY DIVISION MARKINGS OUTSIDE NOS. 77/75.

ENVIRONMENT AND NEIGHBOURHOODS
PARKING PROJECTS

4th FLOOR ALEX HOUSE, 10 STATION ROAD
WOOD GREEN, LONDON N22 7TR

SCALE
1:150

DRAWN	CHECK	DATE DRAWN
JG	MD	25/02/2026

DRAWING NO.
DDPB-2025-04-13

Haringey LONDON

INTRODUCE BAY MARKING & LETTERING (PERMIT DB726) AS PER DIAGRAM 1028.4 TSRGD 2016

121

133

SP

SP

SP

DISABLED

PERMIT DB493

RISLEY AVENUE

6.6 m

PERMIT DB726

DISABLED

LC

SP

SP

SP

INSTALL NEW 76mm POST (TOP OF POST 2.4m FROM GROUND LEVEL) AND DEDICATED DISABLED PARKING BAY SIGN AS PER SCHEDULE 4 PART 5 ITEM 4 REGULATORY SIGNS TSRGD 2016 - PERMIT NUMBER (DB726)

132

136

This product includes mapping data licensed from Ordnance Survey with the permission ofHMSO © Crown Copyright LBH 2011. Allrights reserved.License number 100019199.

KEY


PROPOSED

- PROPOSED PARKING BAY MARKINGS
- PROPOSED DEDICATED DISABLED PARKING BAY
- SP — PROPOSED 76mm SIGN POST WITH PROPOSED SIGN

EXISTING

- LC — EXISTING LAMP COLUMN WITH SIGN
- EXISTING PARKING BAY
- EXISTING SINGLE YELLOW LINE

LOCATION PLAN

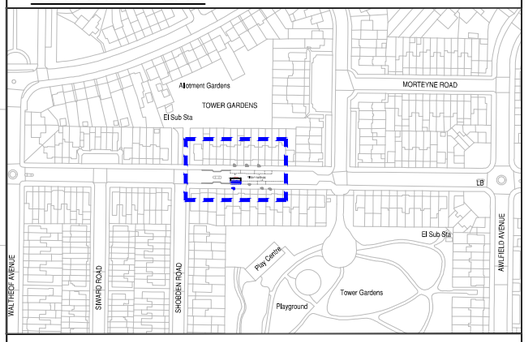

SITE LOCATION

SOUTHERN SIDE OF RISLEY AVENUE, LOCATED OUTSIDE NO.136.

WORKS

INSTALL DEDICATED DISABLED PARKING BAY MARKINGS AND LETTERING IN PLACE OF PERMIT BAY OUTSIDE NO. 136. INSTALL NEW 76mm POST AT PROPERTY BOUNDARY OF NOS.136 & 134 AND INSTALL NEW DEDICATED DISABLED PARKING BAY SIGN (DB726).

ENVIRONMENT AND NEIGHBOURHOODS
PARKING PROJECTS

4th FLOOR ALEX HOUSE, 10 STATION ROAD
WOOD GREEN, LONDON N22 7TR

SCALE
1:150

DRAWN	CHECK	DATE DRAWN
JG	MD	25/02/2026

DRAWING NO.
DDPB-2025-04-14

Haringey LONDON

INTRODUCE BAY MARKING & LETTERING (PERMIT DB726) AS PER DIAGRAM 1028.4 TSRGD 2016

75

PARK AVENUE SOUTH

6.6 m

PERMIT DB727

LC

SP

1.0 m

72

76

INSTALL NEW 76mm POST (TOP OF POST 2.4m FROM GROUND LEVEL) 1m EAST OF PROPERTY BOUNDARY OF NOS. 70 & 72 AND DEDICATED DISABLED PARKING BAY SIGN AS PER SCHEDULE 4 PART 5 ITEM 4 REGULATORY SIGNS TSRGD 2016 - PERMIT NUMBER (DB727)

This product includes mapping data licensed from Ordnance Survey with the permission ofHMSO © Crown Copyright LBH 2011. Allrights reserved.License number 100019199.

KEY


PROPOSED

- PROPOSED PARKING BAY MARKINGS
- PROPOSED DEDICATED DISABLED PARKING BAY
- SP — PROPOSED 76mm SIGN POST WITH PROPOSED SIGN

EXISTING

- LC — EXISTING LAMP COLUMN WITH SIGN
- EXISTING PARKING BAY
- EXISTING SINGLE YELLOW LINE

LOCATION PLAN

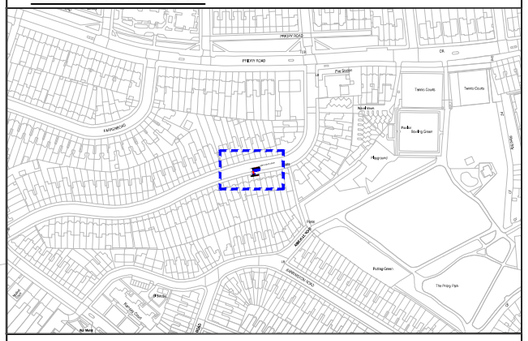

SITE LOCATION

SOUTHERN SIDE OF PARK AVENUE SOUTH, LOCATED OUTSIDE NO.72.

WORKS

INSTALL DEDICATED DISABLED PARKING BAY MARKINGS AND LETTERING IN PLACE OF PERMIT BAY OUTSIDE NO. 72. INSTALL NEW 76mm POST 1M EAST OF PROPERTY BOUNDARY OF NOS.70 & 72 AND INSTALL NEW DEDICATED DISABLED PARKING BAY SIGN (DB727).

ENVIRONMENT AND NEIGHBOURHOODS
PARKING PROJECTS

4th FLOOR ALEX HOUSE, 10 STATION ROAD
WOOD GREEN, LONDON N22 7TR

SCALE
1:150

DRAWN	CHECK	DATE DRAWN
JG	MD	25/02/2026

DRAWING NO.

DDPB-2025-04-15

Haringey LONDON



4 to 26

INSTALL NEW 76mm POST (TOP OF POST 2.4m FROM GROUND LEVEL) AND DEDICATED DISABLED PARKING BAY SIGN AS PER SCHEDULE 4 PART 5 ITEM 4 REGULATORY SIGNS TSRGD 2016 - PERMIT NUMBER (DB728)

28

LC

SP

PERMIT DB728

6.6 m

MANOR ROAD

INTRODUCE BAY MARKING & LETTERING (PERMIT DB728) AS PER DIAGRAM 1028.4 TSRGD 2016

13

19

27

This product includes mapping data licensed from Ordnance Survey with the permission ofHMSO © Crown Copyright LBH 2011. Allrights reserved.License number 100019199.

KEY


PROPOSED

- PROPOSED PARKING BAY MARKINGS
- PROPOSED DEDICATED DISABLED PARKING BAY
- SP — PROPOSED 76mm SIGN POST WITH PROPOSED SIGN

EXISTING

- LC — EXISTING LAMP COLUMN WITH SIGN
- EXISTING PARKING BAY
- EXISTING SINGLE YELLOW LINE

LOCATION PLAN

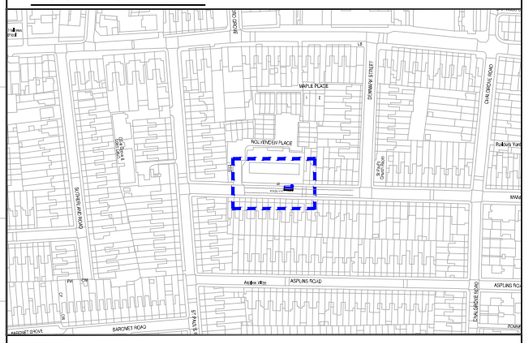

SITE LOCATION

NORTHERN SIDE OF MANOR ROAD, LOCATED OPPOSITE NO.21.

WORKS

INSTALL DEDICATED DISABLED PARKING BAY MARKINGS AND LETTERING IN PLACE OF PERMIT BAY OPPOSITE NO. 21. INSTALL NEW 76mm POST AT THE ELONGATION LINE OF PROPERTY BOUNDARY OF NOS.21 & 22 ON THE NORTHERN SIDE OF THE ROAD AND INSTALL NEW DEDICATED DISABLED PARKING BAY SIGN (DB728).

ENVIRONMENT AND NEIGHBOURHOODS
PARKING PROJECTS

4th FLOOR ALEX HOUSE, 10 STATION ROAD
WOOD GREEN, LONDON N22 7TR

SCALE
1:150

DRAWN	CHECK	DATE DRAWN
JG	MD	25/02/2026

DRAWING NO.

DDPB-2025-04-16

Haringey LONDON

INSTALL NEW 76mm POST (TOP OF POST 2.4m FROM GROUND LEVEL) AND DEDICATED DISABLED PARKING BAY SIGN AS PER SCHEDULE 4 PART 5 ITEM 4 REGULATORY SIGNS TSRGD 2016 - PERMIT NUMBER (DB729)

BRERETON ROAD

LC

SP

PERMIT DB729

6.6 m

0.5 m

SP

INTRODUCE BAY MARKING & LETTERING (PERMIT DB729) AS PER DIAGRAM 1028.4 TSRGD 2016

1 to 12

Rees House

KEY


PROPOSED

- PROPOSED PARKING BAY MARKINGS
- PROPOSED DEDICATED DISABLED PARKING BAY
- SP — PROPOSED 76mm SIGN POST WITH PROPOSED SIGN

EXISTING

- LC — EXISTING LAMP COLUMN WITH SIGN
- SP — EXISTING SIGN POST WITH SIGN
- EXISTING PARKING BAY
- EXISTING SINGLE YELLOW LINE
- EXISTING DOUBLE YELLOW LINE

LOCATION PLAN

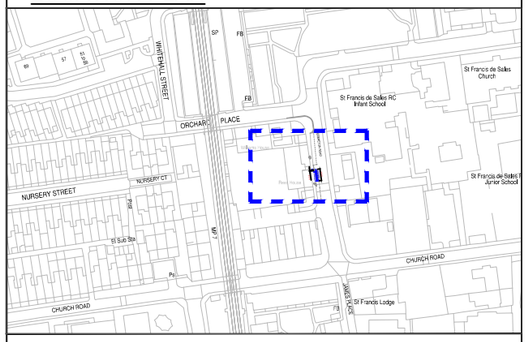

SITE LOCATION

WESTERN SIDE OF BRERETON ROAD, LOCATED OUTSIDE REES HOUSE, FLATS 1-12.

WORKS

INSTALL DEDICATED DISABLED PARKING BAY MARKINGS AND LETTERING IN PLACE OF PERMIT BAY OUTSIDE REES HOUSE, FLATS 1-12. INSTALL NEW 76mm POST 0.5M SOUTH OF THE NORTHERN END MARKING OF THE EXISTING BAY AND INSTALL NEW DEDICATED DISABLED PARKING BAY SIGN (DB729).

ENVIRONMENT AND NEIGHBOURHOODS
PARKING PROJECTS

4th FLOOR ALEX HOUSE, 10 STATION ROAD
WOOD GREEN, LONDON N22 7TR

SCALE
1:150

DRAWN	CHECK	DATE DRAWN
JG	MD	25/02/2026

DRAWING NO.
DDPB-2025-04-17

Haringey LONDON

This product includes mapping data licensed from Ordnance Survey with the permission ofHMSO © Crown Copyright LBH 2011. Allrights reserved.License number 100019199.

INTRODUCE BAY MARKING & LETTERING (PERMIT DB730) AS PER DIAGRAM 1028.4 TSRGD 2016

INSTALL NEW 76mm POST AND NEW PERMIT HOLDERS ONLY SIGN (ZONE WG)

115

125

CH

BERESFORD ROAD

DISABLED

6.6 m

5.0 m

PERMIT DB730

SP

SP

LC

118

112

108

INSTALL NEW 76mm POST (TOP OF POST 2.4m FROM GROUND LEVEL) AND DEDICATED DISABLED PARKING BAY SIGN AS PER SCHEDULE 4 PART 5 ITEM 4 REGULATORY SIGNS TSRGD 2016 - PERMIT NUMBER (DB730)

This product includes mapping data licensed from Ordnance Survey with the permission ofHMSO © Crown Copyright LBH 2011. Allrights reserved.License number 100019199.

KEY


PROPOSED

- PROPOSED PARKING BAY MARKINGS
- PROPOSED DEDICATED DISABLED PARKING BAY
- SP — PROPOSED 76mm SIGN POST WITH PROPOSED SIGN

EXISTING

- LC — EXISTING LAMP COLUMN WITH SIGN
- SP — EXISTING SIGN POST WITH SIGN
- EXISTING PARKING BAY
- EXISTING SINGLE YELLOW LINE
- EXISTING CYCLE HANGAR

LOCATION PLAN

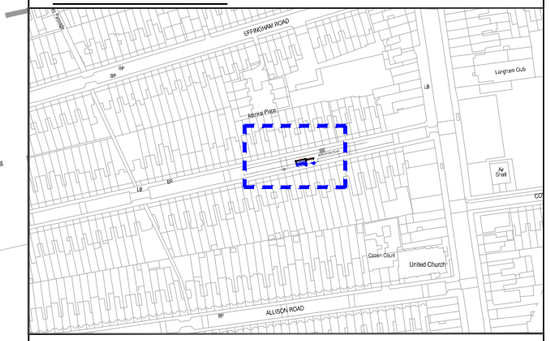

SITE LOCATION

SOUTHERN SIDE OF BERESFORD ROAD, LOCATED OUTSIDE NO.112.

WORKS

INSTALL DEDICATED DISABLED PARKING BAY MARKINGS AND LETTERING IN PLACE OF PERMIT BAY OUTSIDE NO. 112. INSTALL NEW 76mm POST AT PROPERTY BOUNDARY OF NOS 112 & 114 AND INSTALL NEW DEDICATED DISABLED PARKING BAY SIGN (DB730). INSTALL NEW 76mm POST AT PROPERTY BOUNDARY OF NOS 114 & 116 AND INSTALL NEW PERMIT HOLDERS ONLY SIGN (ZONE WG)

ENVIRONMENT AND NEIGHBOURHOODS
PARKING PROJECTS

4th FLOOR ALEX HOUSE, 10 STATION ROAD
WOOD GREEN, LONDON N22 7TR

SCALE
1:150

DRAWN	CHECK	DATE DRAWN
JG	MD	25/02/2026

DRAWING NO.
DDPB-2025-04-18

Haringey LONDON

INTRODUCE BAY MARKING & LETTERING (PERMIT DB731) AS PER DIAGRAM 1028.4 TSRGD 2016

24

LINLEY ROAD

6.6 m

PERMIT DB731

LC

LC

SP

29

25

21

INSTALL NEW 76mm POST (TOP OF POST 2.4m FROM GROUND LEVEL) AND DEDICATED DISABLED PARKING BAY SIGN AS PER SCHEDULE 4 PART 5 ITEM 4 REGULATORY SIGNS TSRGD 2016 - PERMIT NUMBER (DB731)

This product includes mapping data licensed from Ordnance Survey with the permission ofHMSO © Crown Copyright LBH 2011. Allrights reserved.License number 100019199.

KEY


PROPOSED

- PROPOSED PARKING BAY MARKINGS
- PROPOSED DEDICATED DISABLED PARKING BAY
- SP — PROPOSED 76mm SIGN POST WITH PROPOSED SIGN

EXISTING

- LC — EXISTING LAMP COLUMN WITH SIGN
- EXISTING PARKING BAY
- EXISTING SINGLE YELLOW LINE
- EXISTING DOUBLE YELLOW LINE

LOCATION PLAN

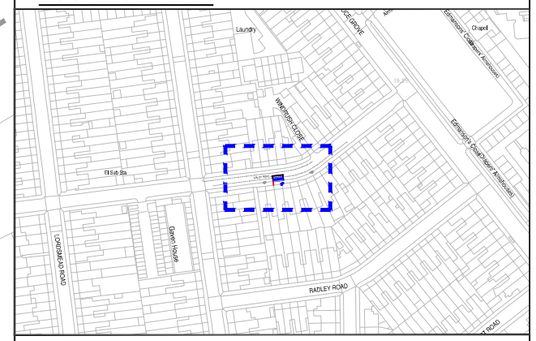

SITE LOCATION

SOUTHERN SIDE OF LINEY ROAD, LOCATED OUTSIDE NO.25.

WORKS

INSTALL DEDICATED DISABLED PARKING BAY MARKINGS AND LETTERING IN PLACE OF PERMIT BAY OUTSIDE NO.25. INSTALL NEW 76mm POST AT PROPERTY BOUNDARY OF NOS.25 & 23 AND INSTALL NEW DEDICATED DISABLED PARKING BAY SIGN (DB731).

ENVIRONMENT AND NEIGHBOURHOODS
PARKING PROJECTS

4th FLOOR ALEX HOUSE, 10 STATION ROAD
WOOD GREEN, LONDON N22 7TR


SCALE
1:150

DRAWN	CHECK	DATE DRAWN
JG	MD	25/02/2026

DRAWING NO.

DDPB-2025-04-19

Haringey LONDON

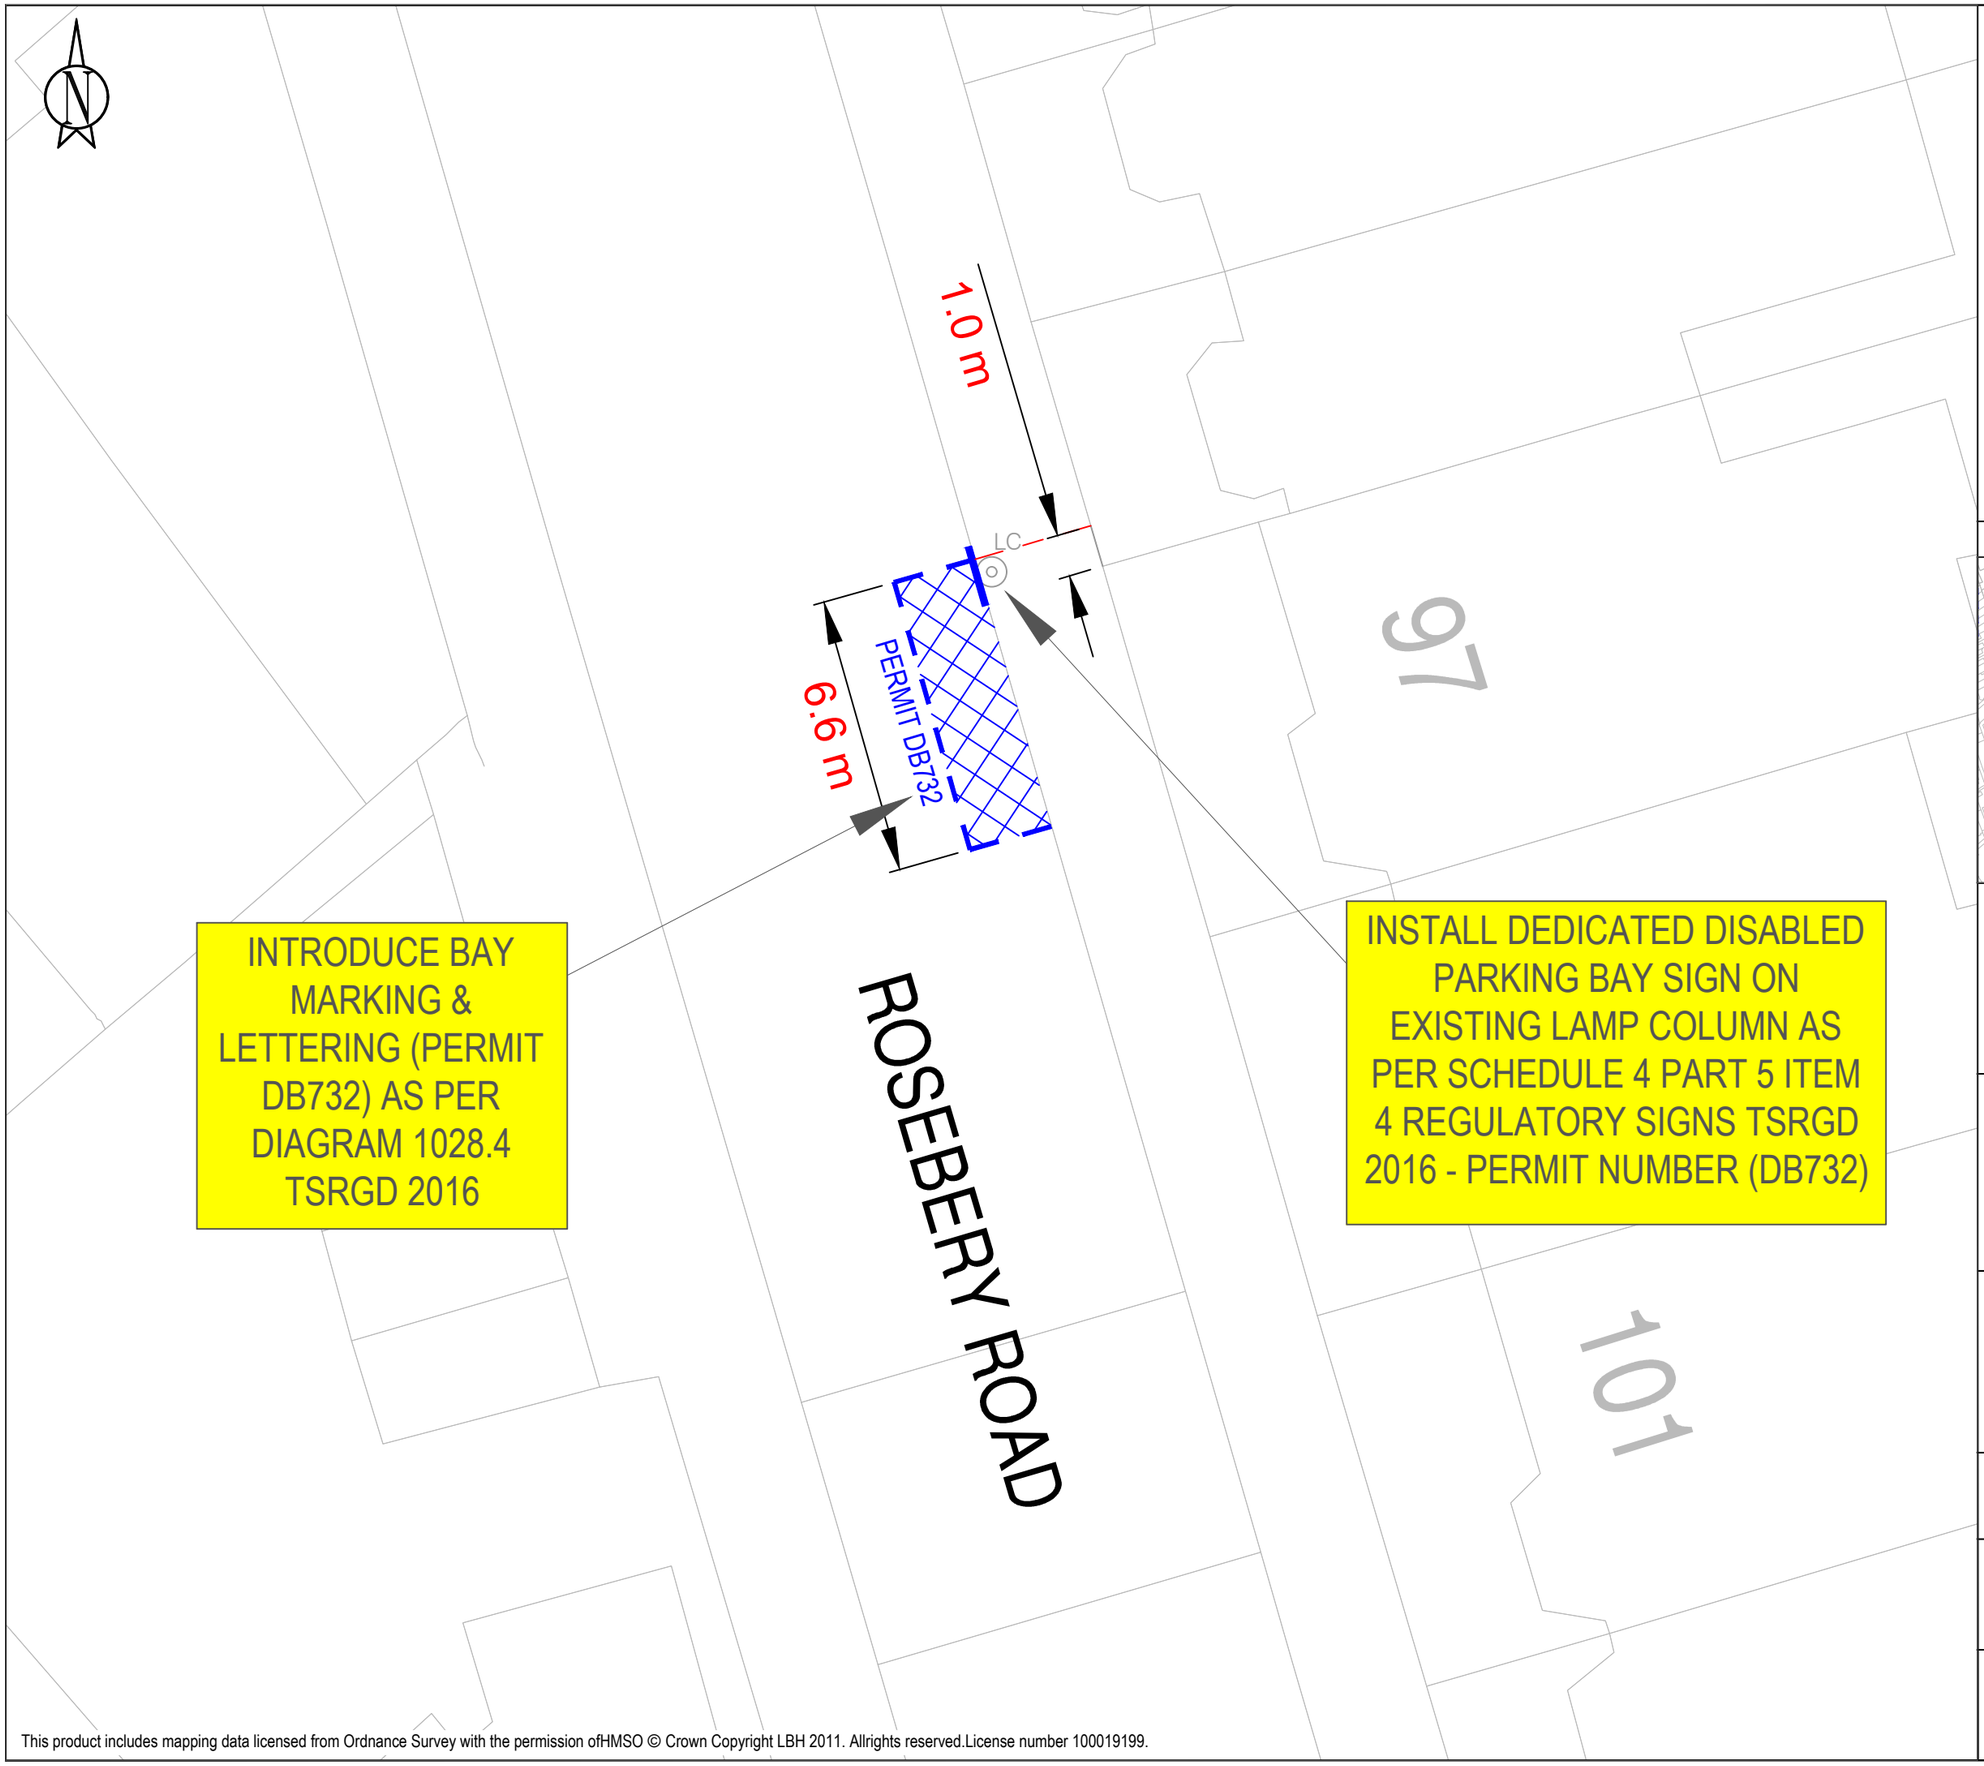


This product includes mapping data licensed from Ordnance Survey with the permission ofHMSO © Crown Copyright LBH 2011. Allrights reserved.License number 100019199.

KEY

PROPOSED

- PROPOSED PARKING BAY MARKINGS
- PROPOSED DEDICATED DISABLED PARKING BAY
- PROPOSED SIGN ON EXISTING LAMP COLUMN

LOCATION PLAN

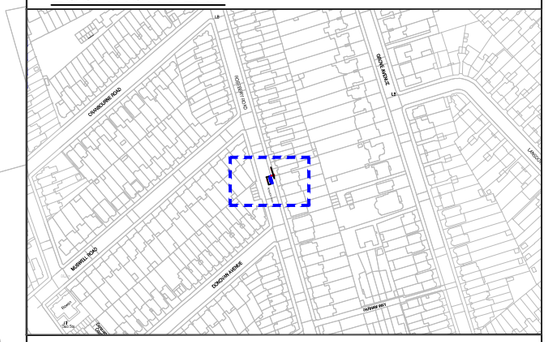

SITE LOCATION

EASTERN SIDE OF ROSEBERY ROAD, LOCATED OUTSIDE NO.97.

WORKS

INSTALL DEDICATED DISABLED PARKING BAY MARKINGS AND LETTERING OUTSIDE NO. 97. INSTALL NEW DEDICATED DISABLED PARKING BAY SIGN (DB732) ON EXISTING LAMP COLUMN.

ENVIRONMENT AND NEIGHBOURHOODS
PARKING PROJECTS

4th FLOOR ALEX HOUSE, 10 STATION ROAD
WOOD GREEN, LONDON N22 7TR

SCALE
1:150

DRAWN	CHECK	DATE DRAWN
JG	MD	25/02/2026

DRAWING NO.

DDPB-2025-04-20

Haringey LONDON

INTRODUCE BAY MARKING & LETTERING (PERMIT DB733) AS PER DIAGRAM 1028.4 TSRGD 2016

Robert Owen House

1 to 8

PROGRESS WAY

SP

10.0 m

SP

PERMIT DB733

6.6 m

LC

98

102

INSTALL NEW 76mm POST (TOP OF POST 2.4m FROM GROUND LEVEL) AND DEDICATED DISABLED PARKING BAY SIGN AS PER SCHEDULE 4 PART 5 ITEM 4 REGULATORY SIGNS TSRGD 2016 - PERMIT NUMBER (DB733)

This product includes mapping data licensed from Ordnance Survey with the permission ofHMSO © Crown Copyright LBH 2011. Allrights reserved.License number 100019199.

KEY


PROPOSED

- PROPOSED PARKING BAY MARKINGS
- PROPOSED DEDICATED DISABLED PARKING BAY
- SP — PROPOSED 76mm SIGN POST WITH PROPOSED SIGN

EXISTING

- LC — EXISTING LAMP COLUMN WITH SIGN
- SP — EXISTING SIGN POST WITH SIGN
- EXISTING PARKING BAY
- EXISTING SINGLE YELLOW LINE

LOCATION PLAN

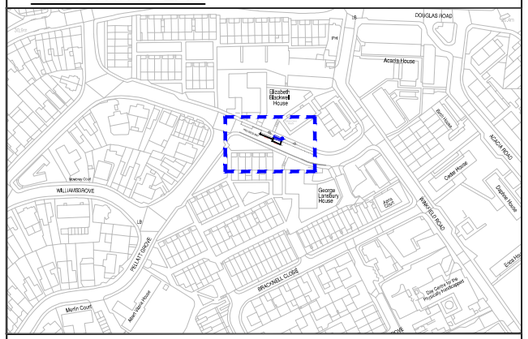

SITE LOCATION

NORTHERN SIDE OF PROGRESS WAY, LOCATED OPPOSITE NO.102 PELLATT GROVE.

WORKS

INSTALL DEDICATED DISABLED PARKING BAY MARKINGS AND LETTERING IN PLACE OF PERMIT BAY OPPOSITE NO.102 PELLATT GROVE. INSTALL NEW 76mm POST AND INSTALL NEW DEDICATED DISABLED PARKING BAY SIGN (DB733).

ENVIRONMENT AND NEIGHBOURHOODS
PARKING PROJECTS

4th FLOOR ALEX HOUSE, 10 STATION ROAD
WOOD GREEN, LONDON N22 7TR

SCALE
1:150

DRAWN	CHECK	DATE DRAWN
JG	MD	25/02/2026

DRAWING NO.

DDPB-2025-04-21

Haringey LONDON

INSTALL NEW 76mm POST AND RE-INSTALL EXISTING PERMIT HOLDERS ONLY SIGN (ZONE ST) ORIGINALLY LOCATED ON LAMP COLUMN AT PROPERTY BOUNDARY OF NOS.23 & 25.

29

25

21

17

SP

LC

SP

DISABLED

AMBULANCES

7.2 m

SP

ROSTREVOR AVENUE

REMOVE EXISTING WHITE 'AMBULANCE' LETTERING AND BAY MARKINGS AND INTRODUCE YELLOW BAY MARKING & LETTERING (AMBULANCES) AS PER DIAGRAM 1028.2 TSRGD 2016

REMOVE EXISTING PERMIT HOLDERS ONLY SIGN (ZONE ST) FROM LAMP COLUMN AND INSTALL NO PARKING AT ANY TIME EXCEPT AMBULANCES SIGN IN ITS PLACE AS PER SCHEDULE 4 PART 3 ITEM 1 REGULATORY SIGNS TSRGD 2016. RELOCATE EXISTING PERMIT HOLDERS ONLY SIGN (ZONE ST) TO PROPOSED POST LOCATED AT THE PROPERTY BOUNDARY OF NOS.17 & 19

This product includes mapping data licensed from Ordnance Survey with the permission ofHMSO © Crown Copyright LBH 2011. Allrights reserved.License number 100019199.

KEY


PROPOSED

- PROPOSED AMBULANCE BAY
- PROPOSED 76mm SIGN POST WITH RE-LOCATED SIGN
- REPLACE EXISTING SIGNAGE ON EXISTING LAMP COLUMN

EXISTING

- EXISTING SINGLE YELLOW LINE
- EXISTING DOUBLE YELLOW LINE
- EXISTING LAMP COLUMN
- EXISTING SIGN POST WITH SIGN
- EXISTING PARKING BAY

LOCATION PLAN

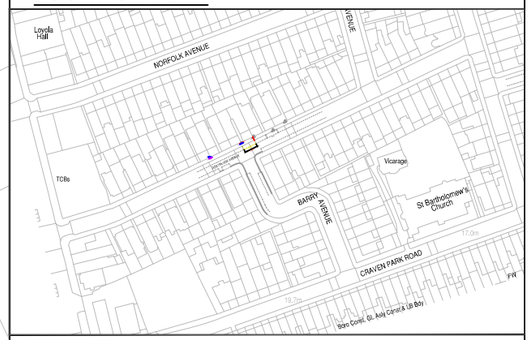

SITE LOCATION

NORTHERN SIDE OF ROSTREVOR AVENUE, LOCATED OUTSIDE NO.25.

WORKS

REMOVE EXISTING WHITE 'AMBULANCE' LETTERING AND BAY MARKINGS AND INSTALL YELLOW AMBULANCE BAY MARKINGS AND LETTERING IN PLACE OF EXISTING WHITE AMBULANCE MARKINGS OUTSIDE NO.25. REMOVE EXISTING PERMIT HOLDER SIGN FROM LAMP COLUMN AND INSTALL NO PARKING AT ANY TIME EXCEPT AMBULANCES SIGN IN ITS PLACE. INSTALL POST AT PROPERTY BOUNDARY OF NOS.17 & 19 AND RE-INSTALL PERMIT SIGN FROM EXISTING LAMP COLUMN AT PROPERTY BOUNDARY OF NOS.23 &25.

ENVIRONMENT AND NEIGHBOURHOODS
PARKING PROJECTS

4th FLOOR ALEX HOUSE, 10 STATION ROAD
WOOD GREEN, LONDON N22 7TR

SCALE
1:150

DRAWN	CHECK	DATE DRAWN
JG	MD	25/02/2026

DRAWING NO.
DDPB-2025-04-22

Haringey LONDON

INSTALL TWO NEW 76mm POSTS AND INSTALL NEW PERMIT HOLDERS ONLY SIGNS (ZONE ST) AT PROPERTY BOUNDARIES OF NOS. 2/4 & 8/10

CLIFTON GARDENS

DISABLED

1.0 m

AMBULANCES

5.6 m

SP

LC

INSTALL NEW 76mm POST (TOP OF POST 2.4m FROM GROUND LEVEL) AND INSTALL NO PARKING AT ANY TIME EXCEPT AMBULANCES SIGN AS PER SCHEDULE 4 PART 3 ITEM 1 REGULATORY SIGNS TSRGD 2016

REMOVE EXISTING WHITE 'AMBULANCE' LETTERING AND BAY MARKINGS AND INTRODUCE YELLOW BAY MARKINGS & LETTERING (AMBULANCES) AS PER DIAGRAM 1028.2 TSRGD 2016

This product includes mapping data licensed from Ordnance Survey with the permission ofHMSO © Crown Copyright LBH 2011. Allrights reserved.License number 100019199.

KEY


PROPOSED

- PROPOSED AMBULANCE BAY
- PROPOSED BAY DIVISON MARKING
- REMOVE EXISTING AMBULANCE BAY
- PROPOSED 76mm SIGN POST WITH NEW SIGN

EXISTING

- EXISTING SINGLE YELLOW LINE
- EXISTING LAMP COLUMN WITH SIGN
- EXISTING SIGN POST WITH SIGN
- EXISTING PARKING BAY

LOCATION PLAN

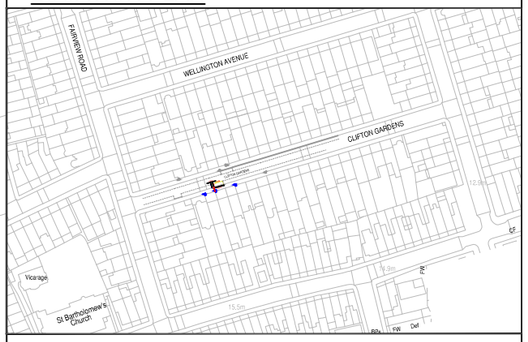

SITE LOCATION

SOUTHERN SIDE OF CLIFTON GARDENS, LOCATED OUTSIDE NO.6.

WORKS

REMOVE EXISTING WHITE 'AMBULANCE' LETTERING AND BAY MARKINGS AND INSTALL YELLOW BAY MARKINGS & LETTERING (AMBULANCE) . INSTALL NEW 76mm POST AT PROPERTY BOUNDARY OF NOS 4 & 6 AND INSTALL NEW NO PARKING AT ANY TIME EXCEPT AMBULANCES SIGN. INSTALL TWO NEW 76mm POST AT PROPERTY BOUNDARY OF NOS 2/4 AND 8/10 AND INSTALL NEW PERMIT HOLDERS ONLY SIGNS (ZONE ST) ON BOTH.

ENVIRONMENT AND NEIGHBOURHOODS
PARKING PROJECTS

4th FLOOR ALEX HOUSE, 10 STATION ROAD
WOOD GREEN, LONDON N22 7TR

SCALE
1:150

DRAWN	CHECK	DATE DRAWN
JG	MD	25/02/2026

DRAWING NO.
DDPB-2025-04-23

Haringey LONDON