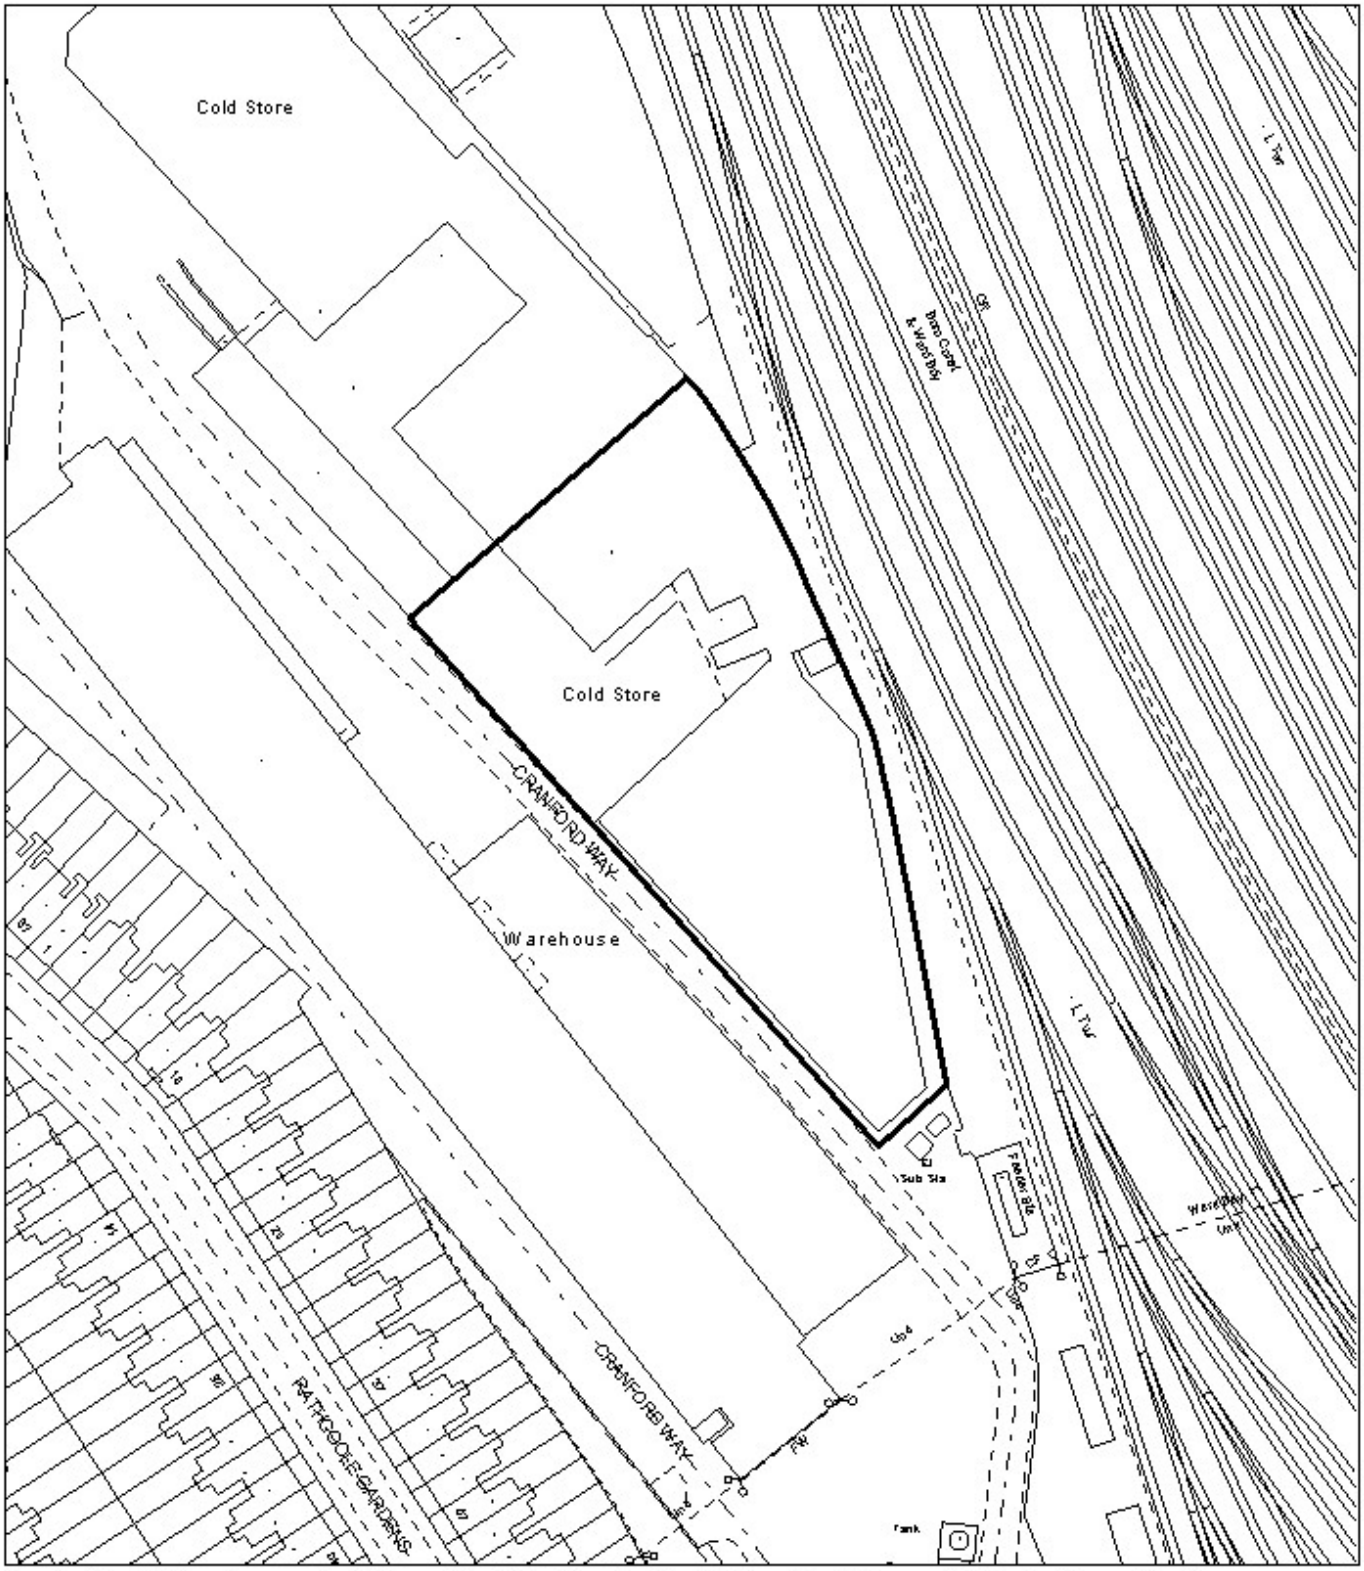

Reproduced from the Ordnance Survey mapping with the permission of the Controller of Her Majesty's Stationery Office. © Crown copyright. Unauthorised reproduction infringes crown copyright and may lead to prosecution or civil proceedings. LB Haringey 100017423 2005

Site plan

Cold Store, Cranford Wat N8

HARINGEY COUNCIL

Directorate of Environmental Services

Shifa Mustafa
Assistant Director
Planning, Environmental Policy & Performance
639 High Road
London N17 8BD

Tel 020 8489 0000
Fax 020 8489 5525

NORTH

Drawn by	AA
Scale	1:1250
Date	09/11/2006