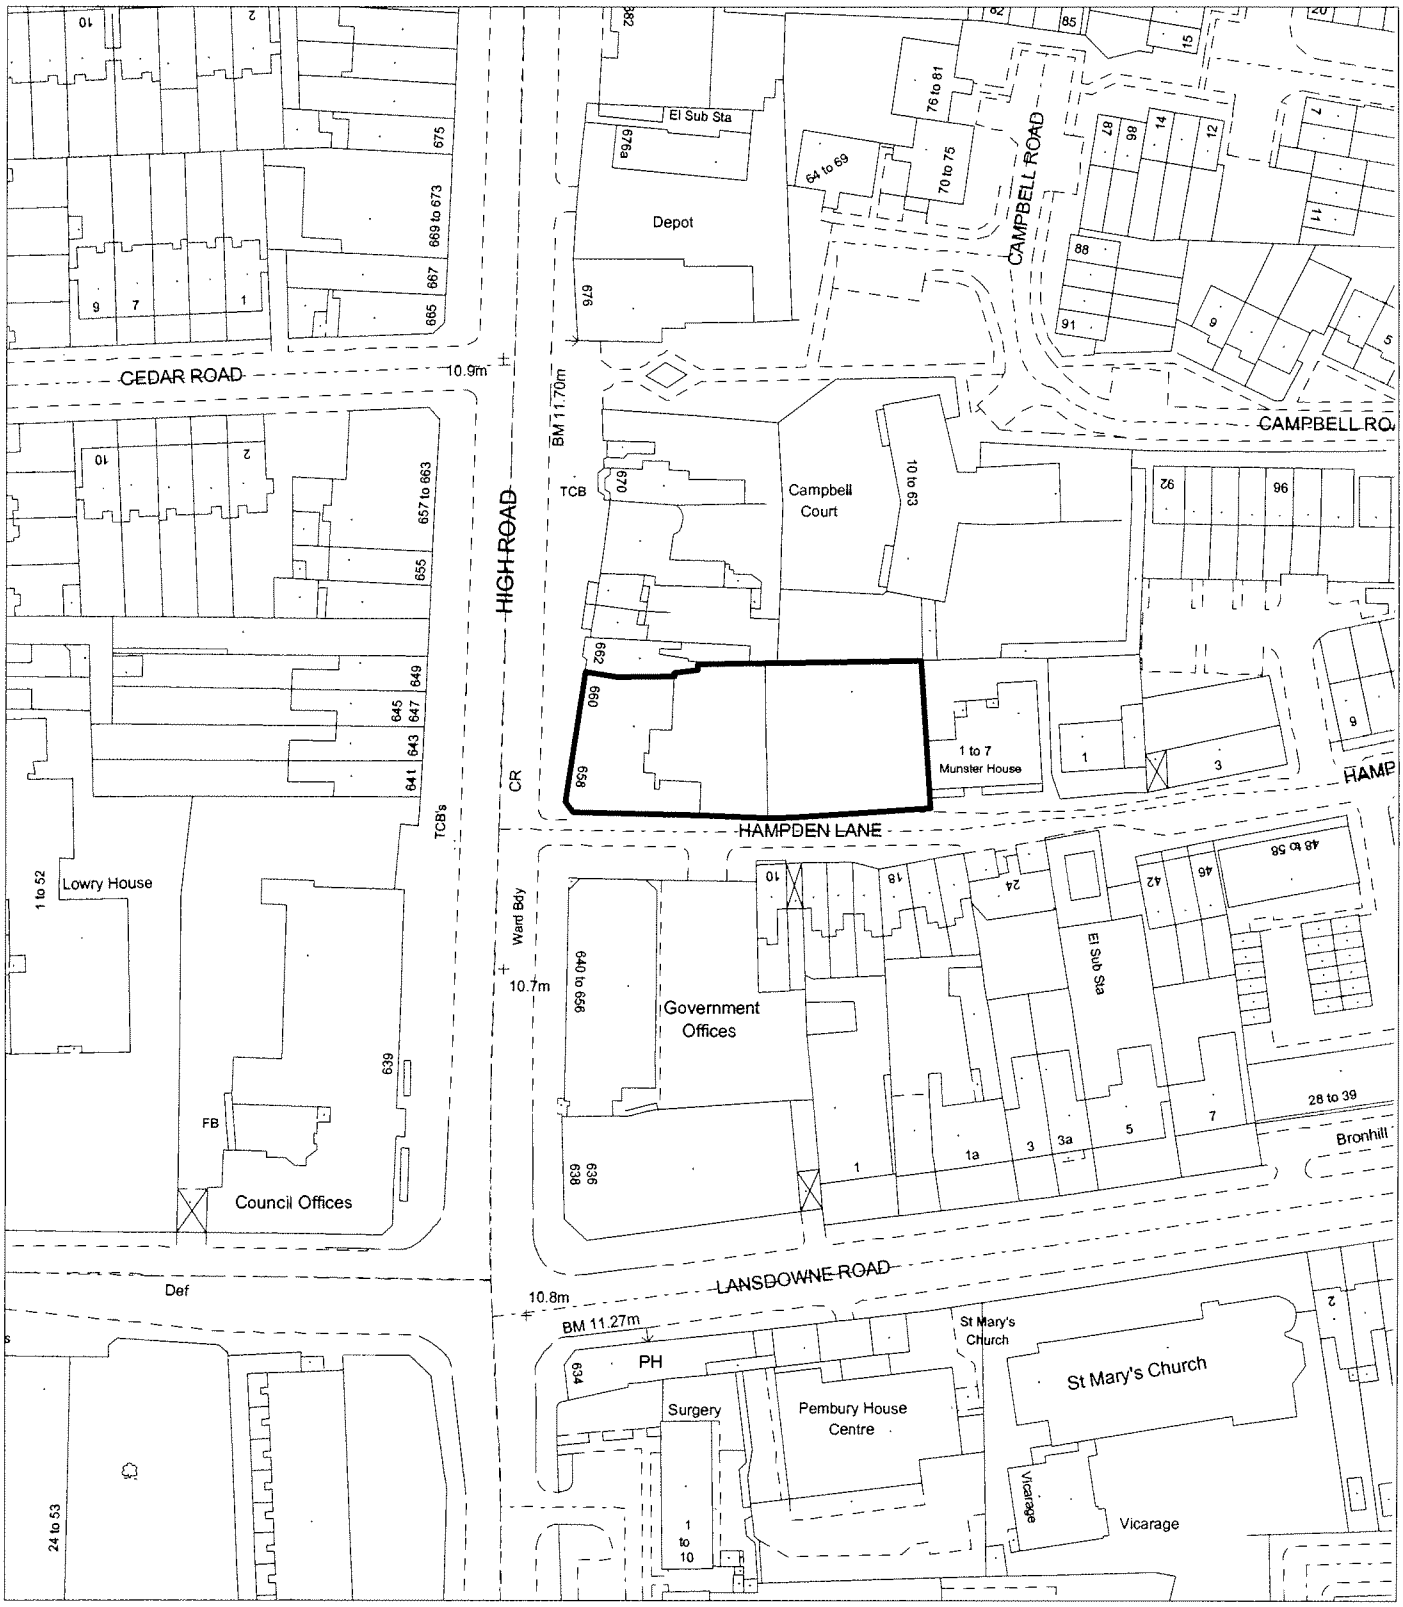

Reproduced from the Ordnance Survey mapping with the permission of the Controller of Her Majesty's Stationery Office. © Crown copyright. Unauthorised reproduction infringes crown copyright and may lead to prosecution or civil proceedings. LB Haringey 100017423 2005

Site plan

658 - 660 High Road N17

HARINGEY COUNCIL

Directorate of Urban Environment

Shifa Mustafa
Assistant Director
Planning Policy & Development
639 High Road
London N17 8BD

Tel 020 8489 0000
Fax 020 8489 5525

NORTH	Drawn by	Ahmet Altinsoy
	Scale	1:1250
	Date	07/01/08