LOGIC BEHIND CHOICE OF IRRIGATION TANK LOCATION

A In scrub woodland NW of pavilion
Tree / shrub habitat removal necessary

B On former building slab W of pavilion
Prevents future development of the area

C Attached to E side of pavilion and fenced off
Prevents future extension of the pavilion in this direction

D Present suggested location E of pavilion
Hidden amongst existing structures - considered best location

E Beyond storage container to E of pavilion
Increases visual massing of structures
Possible conflict with underground services

F SW of pavilion
Very visually obvious

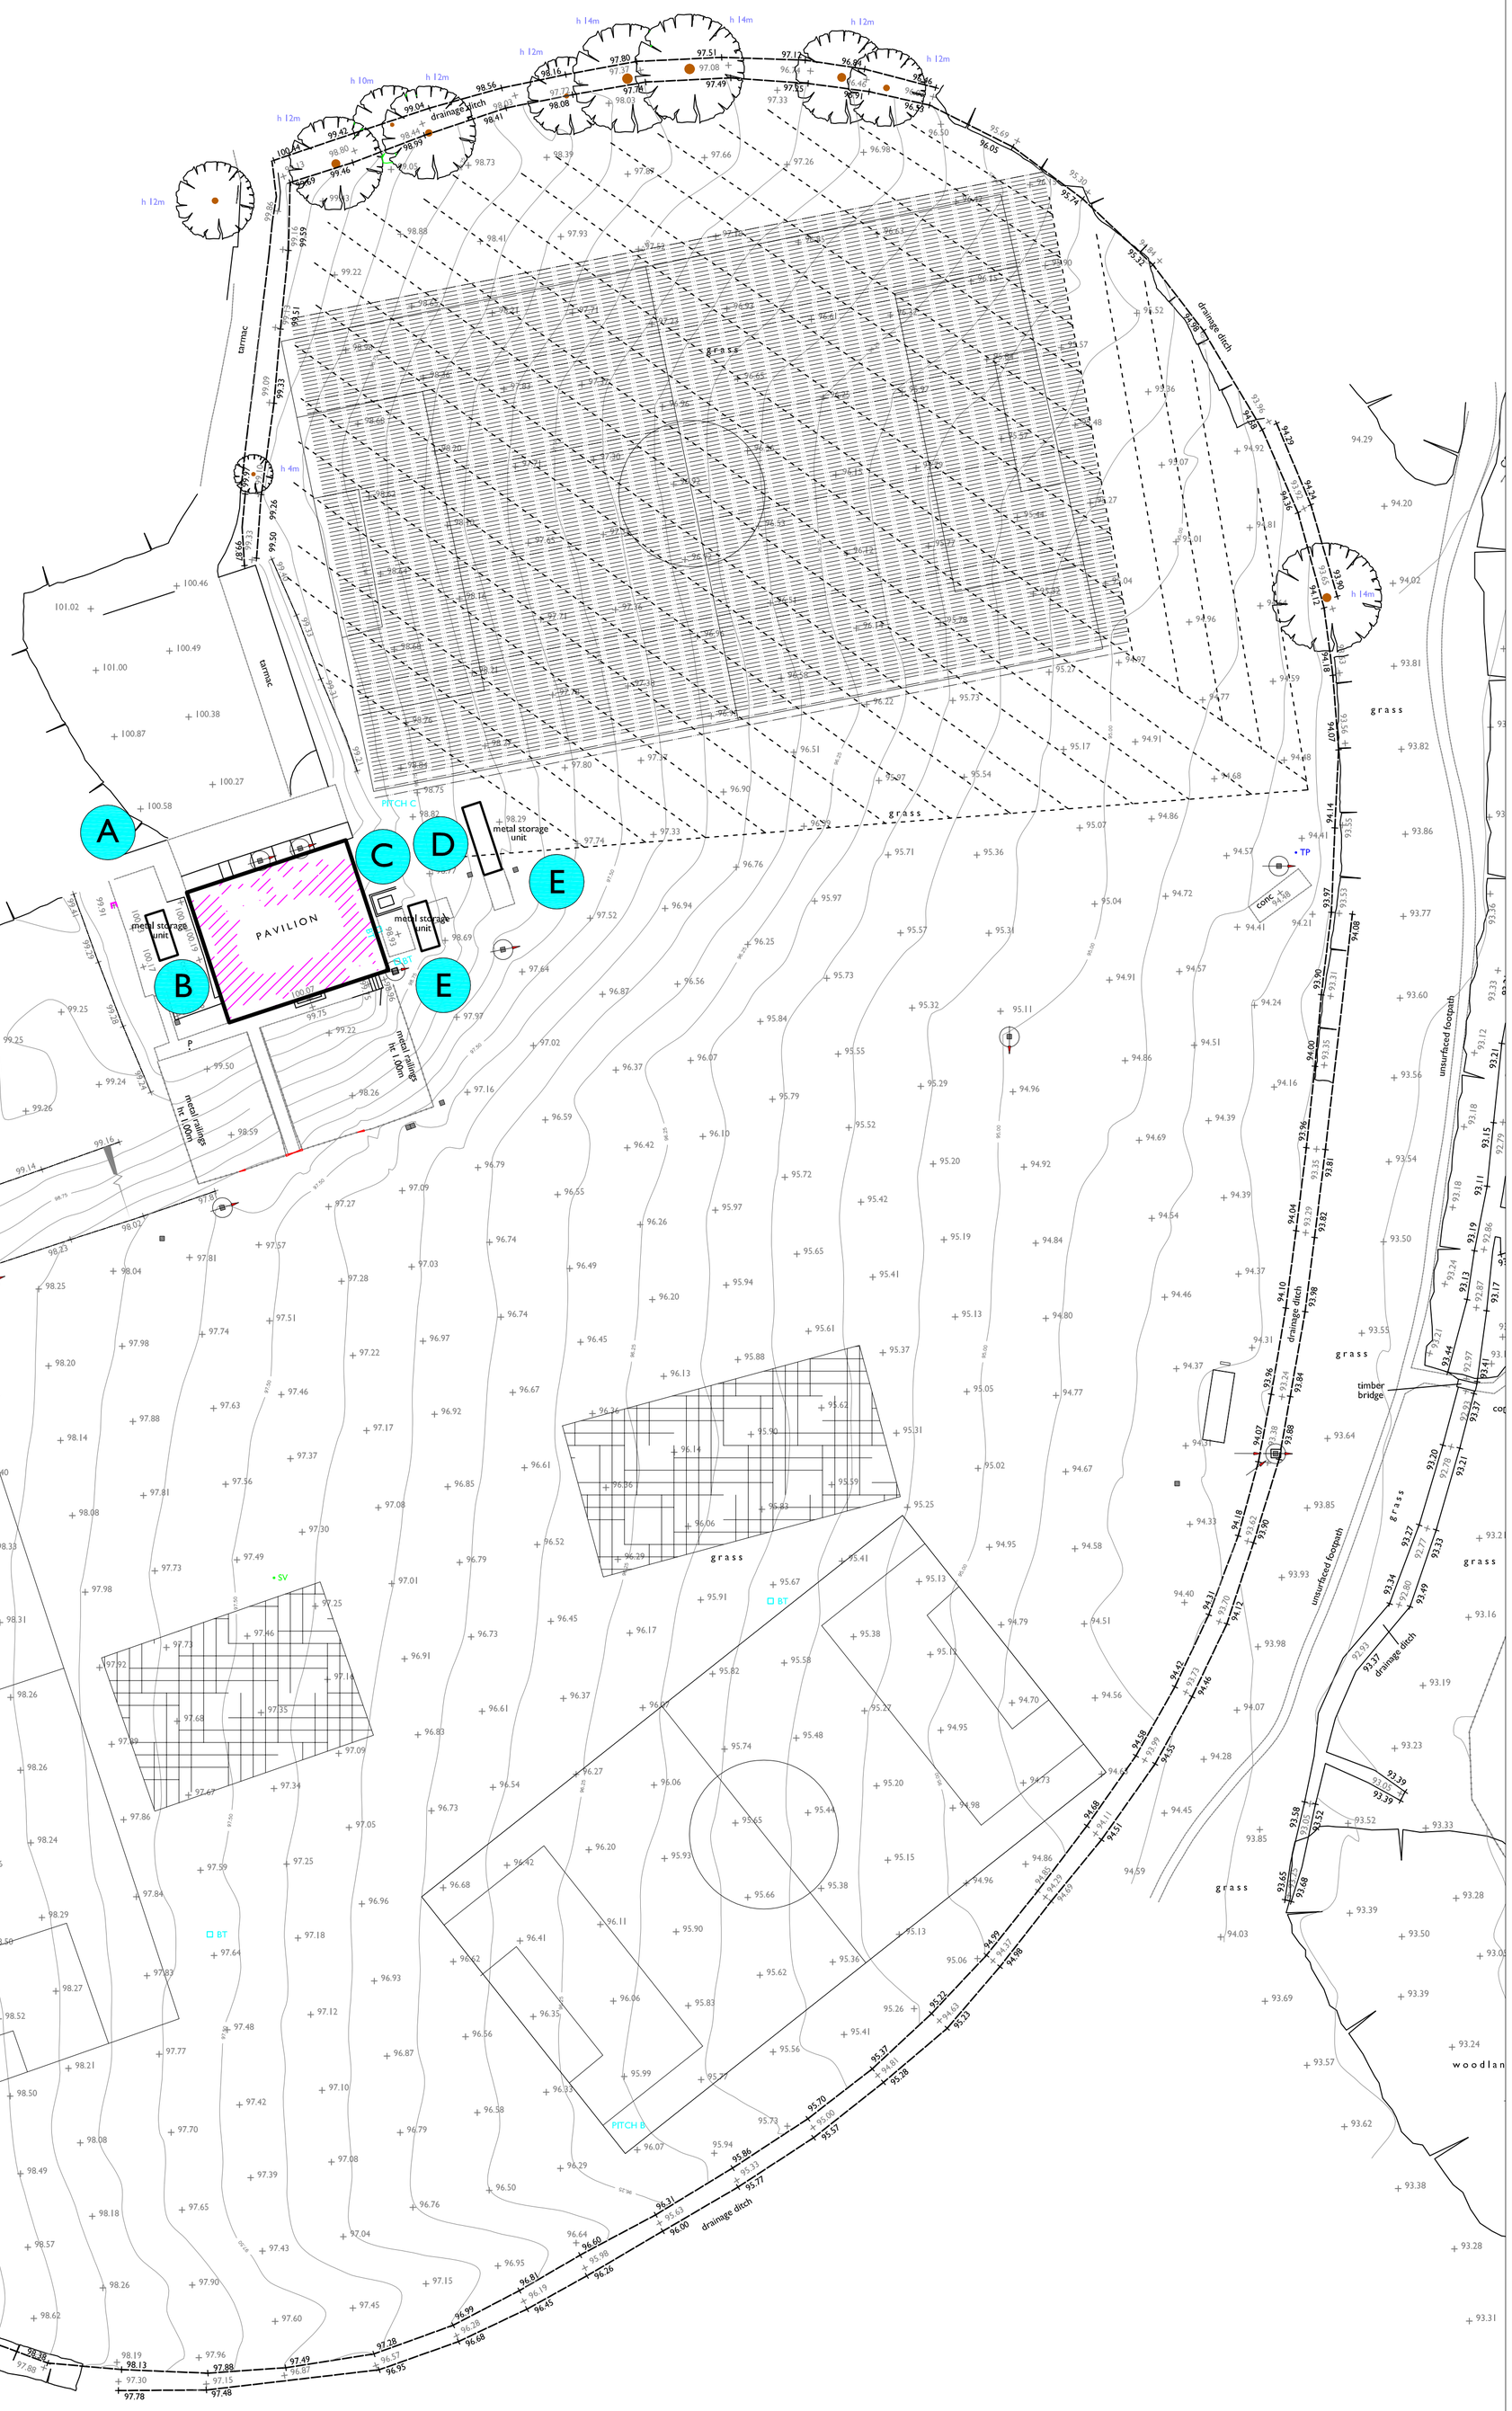
A
B
C
D
E
E
F
PAVILION
metal storage unit
metal storage unit
metal storage unit
metal railings ht. 1.00m
metal railings ht. 1.00m
concrete
concrete
metal storage unit
tarmac
tarmac
drainage ditch
drainage ditch
drainage ditch
drainage ditch
dense foliage
dense foliage
grass
grass
grass
grass
grass
grass
grass
PITCH A
PITCH B
PITCH C
unsurfaced footpath
unsurfaced footpath
timber bridge
conc
TP
SV
BT
BT
BT